


GROUND FLOOR PLAN
A= 73.43 sq.m

LOWER GROUND FLOOR PLAN

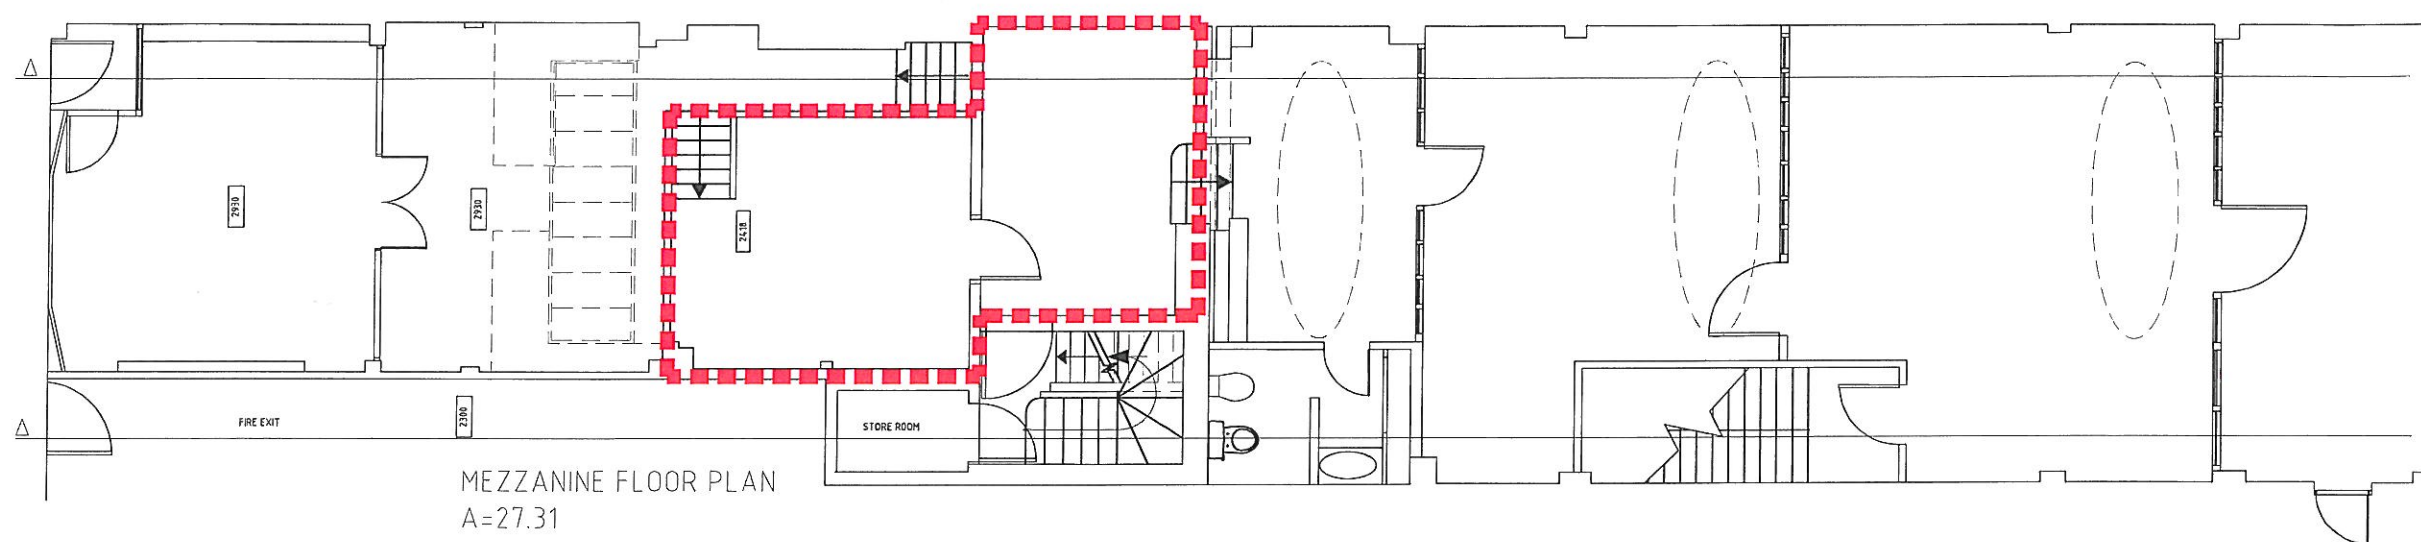


MEZZANINE FLOOR PLAN
A=27.31

GROUND FLOOR & MEZZANINE FLOOR PLAN


Scale:1:100

Total Area: 100.75sq.m

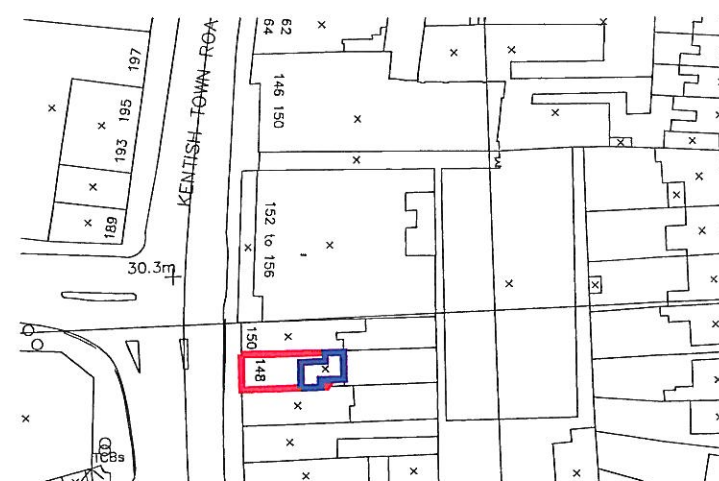


SITE LOCATION PLAN

Scale:1:1250

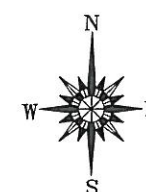

— GROUND FLOOR LINE
- - - MEZZANINE LINE

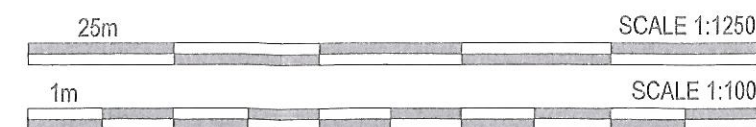

58 Green Lays
Nottingham, NG2 7RX
t: +44 (0)115 921 52 52
f: +44 (0)115 921 52 50
e: info@gsdesign.co.uk

GA&A DESIGN LTD

CLIENT NAME:			
PROJECT NAME: 148 Kentish Town Road London NW1			
DRAWING TITLE: LEASE PLANS			
PROJECT NO.	DRAWING NO.	REV.	SCALE
364	A3 - 1000	-	1:100 @A3
STATUS		DATE DRAWN	DRAWN BY
PLANNING		07.11.2013	M.J.
CHECKED BY		SSB	

© This drawing is copyright. Figures and dimensions are to be taken from this drawing. All dimensions to be checked on site. Architects to be informed immediately of any discrepancies before work proceeds.