



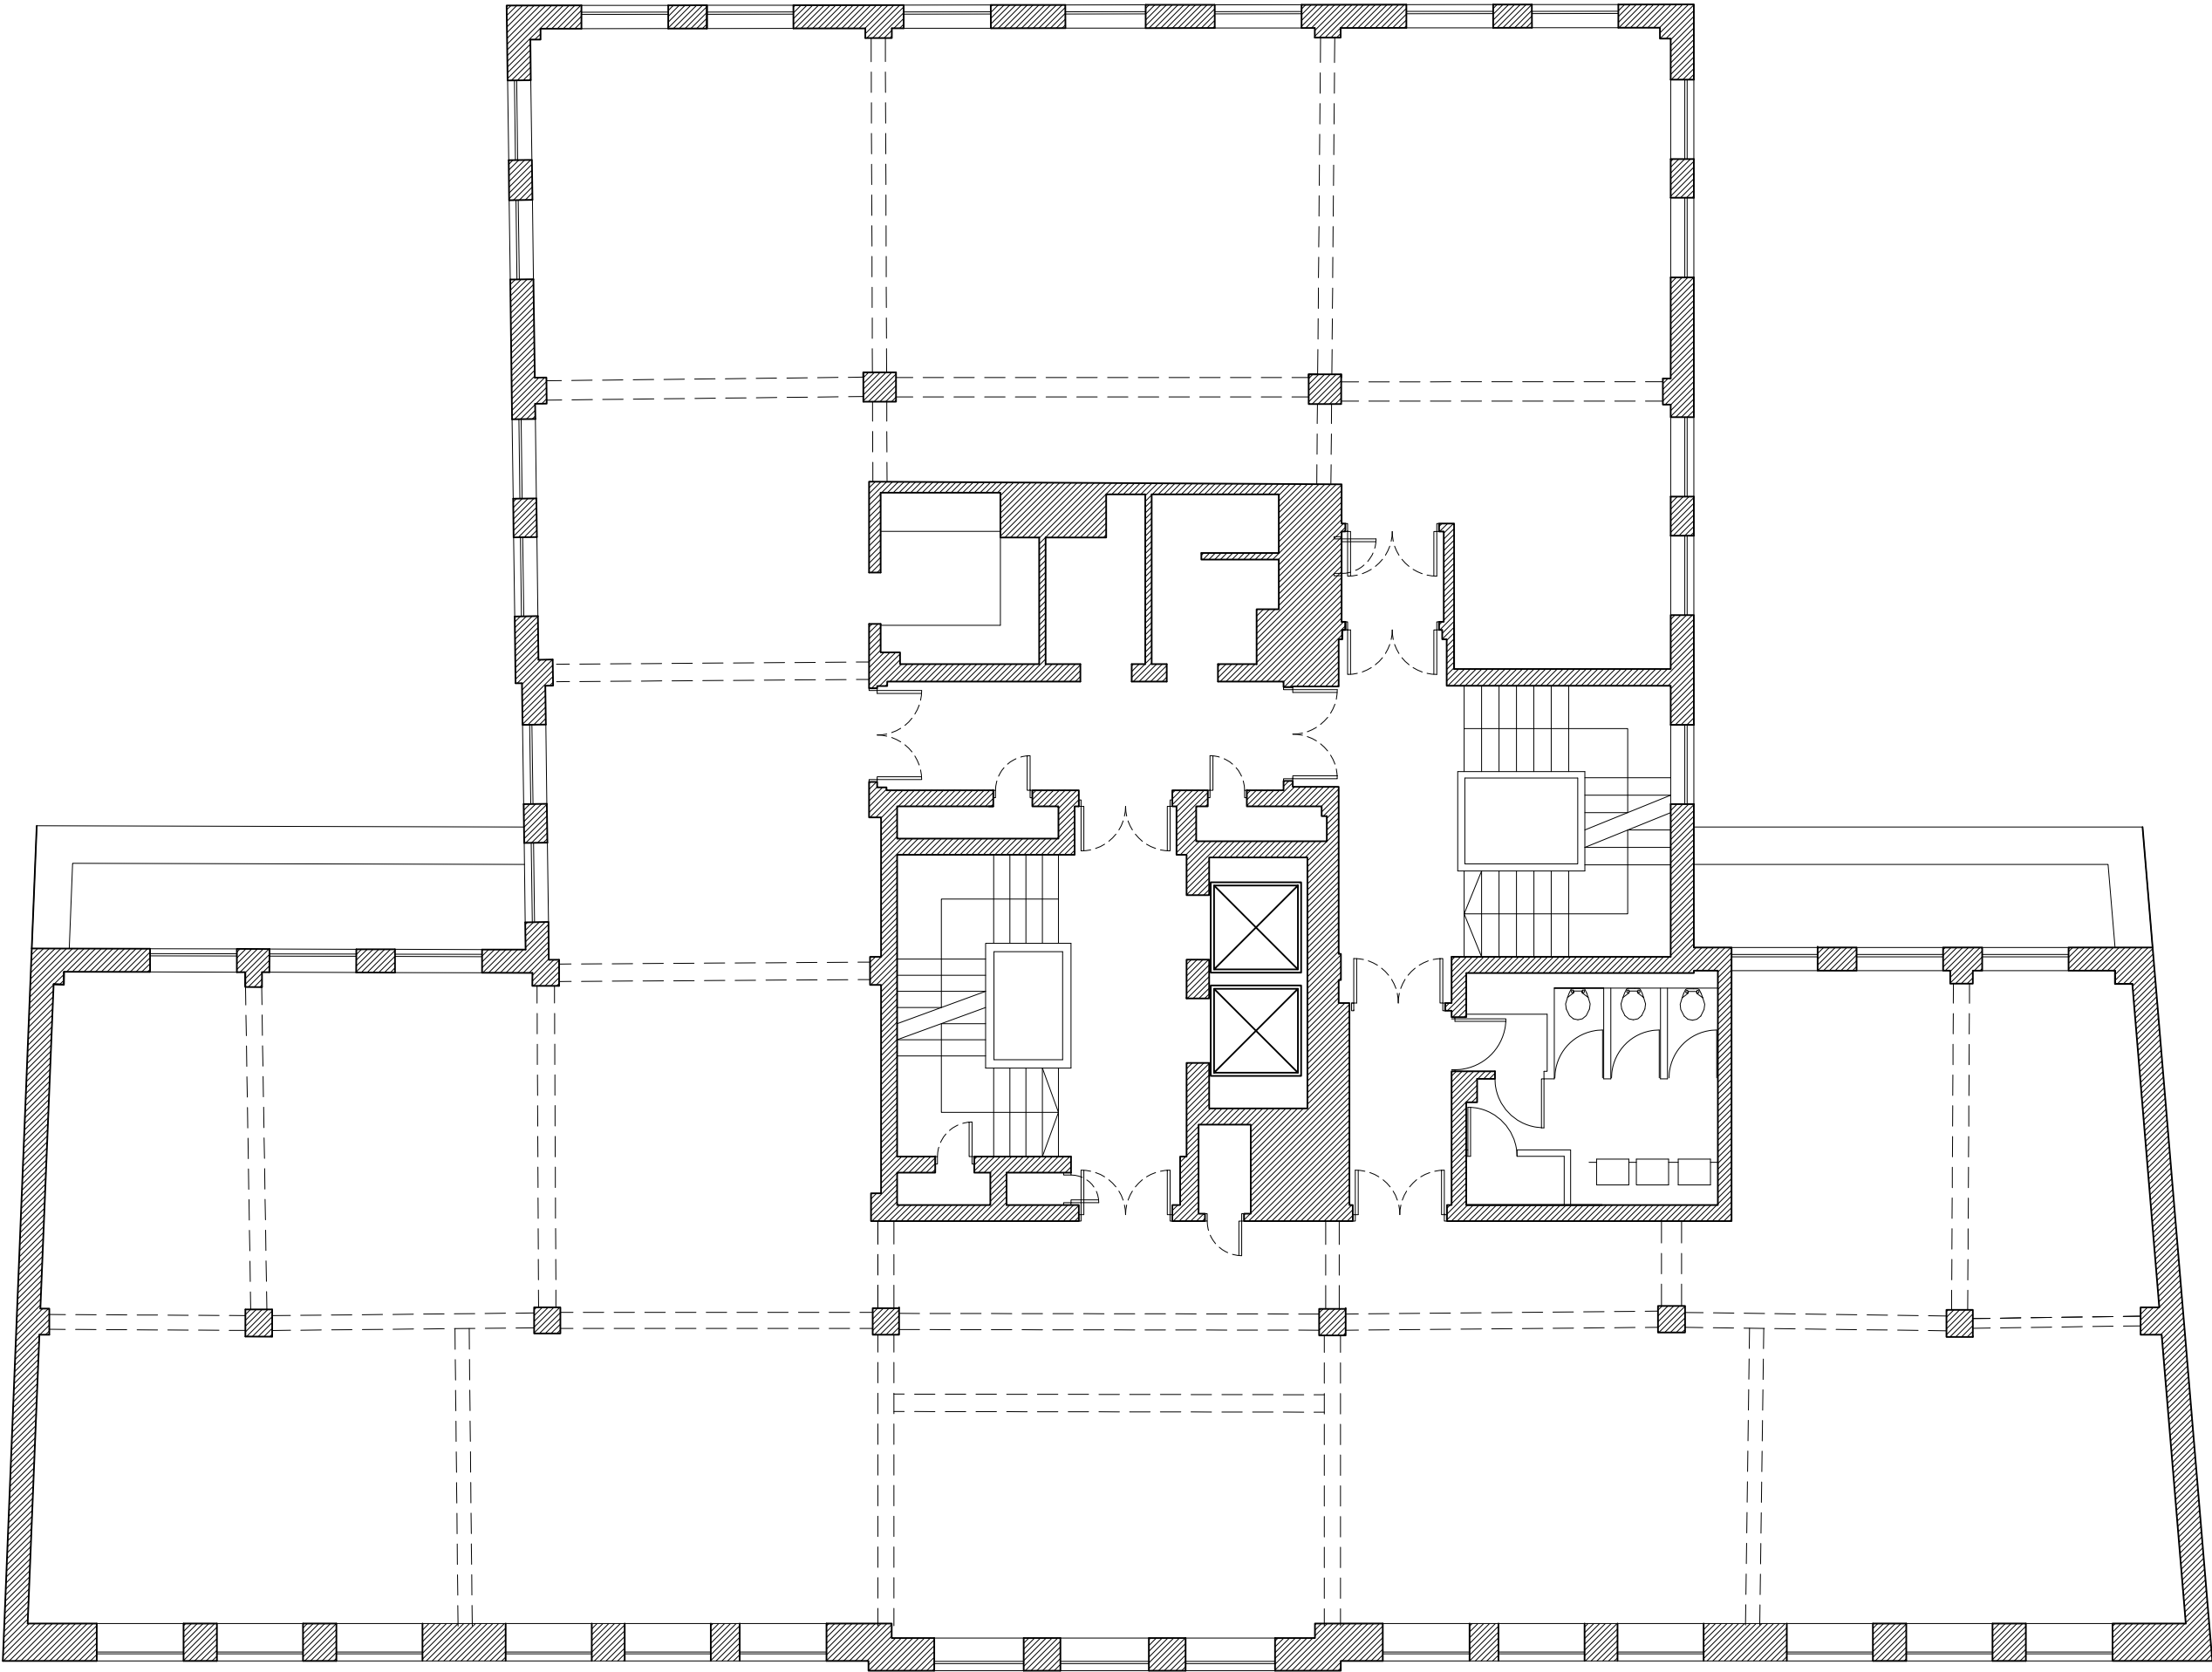

This drawing is based on information supplied by third parties and as such no guarantee can be made to its accuracy. The features illustrated are therefore approximate and must be subject to a detailed topographical and/or measured building survey, statutory services enquiries and confirmation of legal boundaries.

Do not scale from this drawing; use figured dimensions only taken from elements as prescribed on the drawing. Discrepancies must be reported prior to commencement of any work or fabrication of elements.

Licence is hereby granted for the intended user to employ the information contained within this drawing for purposes connected with the related project only. Copyright of this drawing remains solely the property of Boxmill Consulting unless otherwise assigned in writing. Breach of the terms of this licence results in the immediate termination of the licence; the medium and any resulting copies must be returned to Boxmill Consulting immediately.

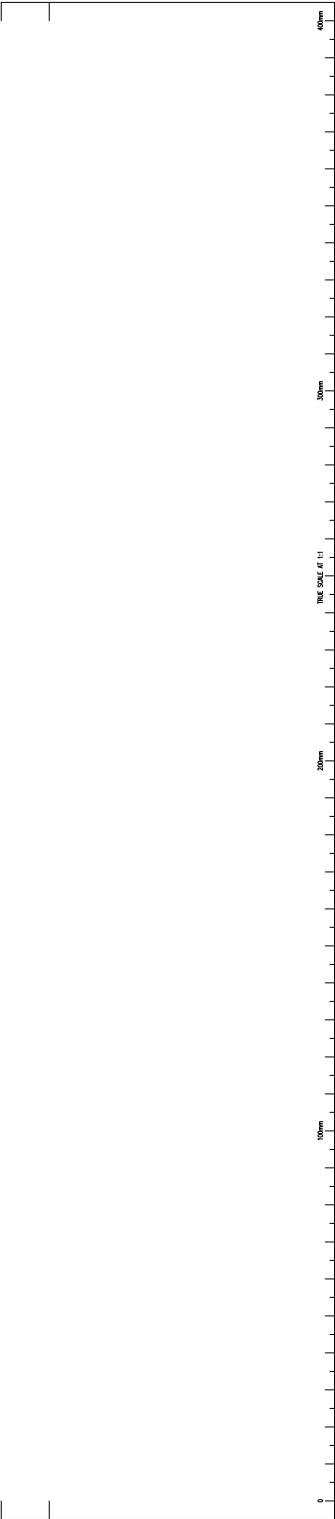

Lincoln House

296-302 High Holborn, London WC1V 7JH

SECOND, THIRD & FIFTH FLOOR PLANS AS EXISTING

Drawing Number	Revision	Scale	Drawn	Date
1168.LEASE.004		1:100 @ A1		21.MAR.07