
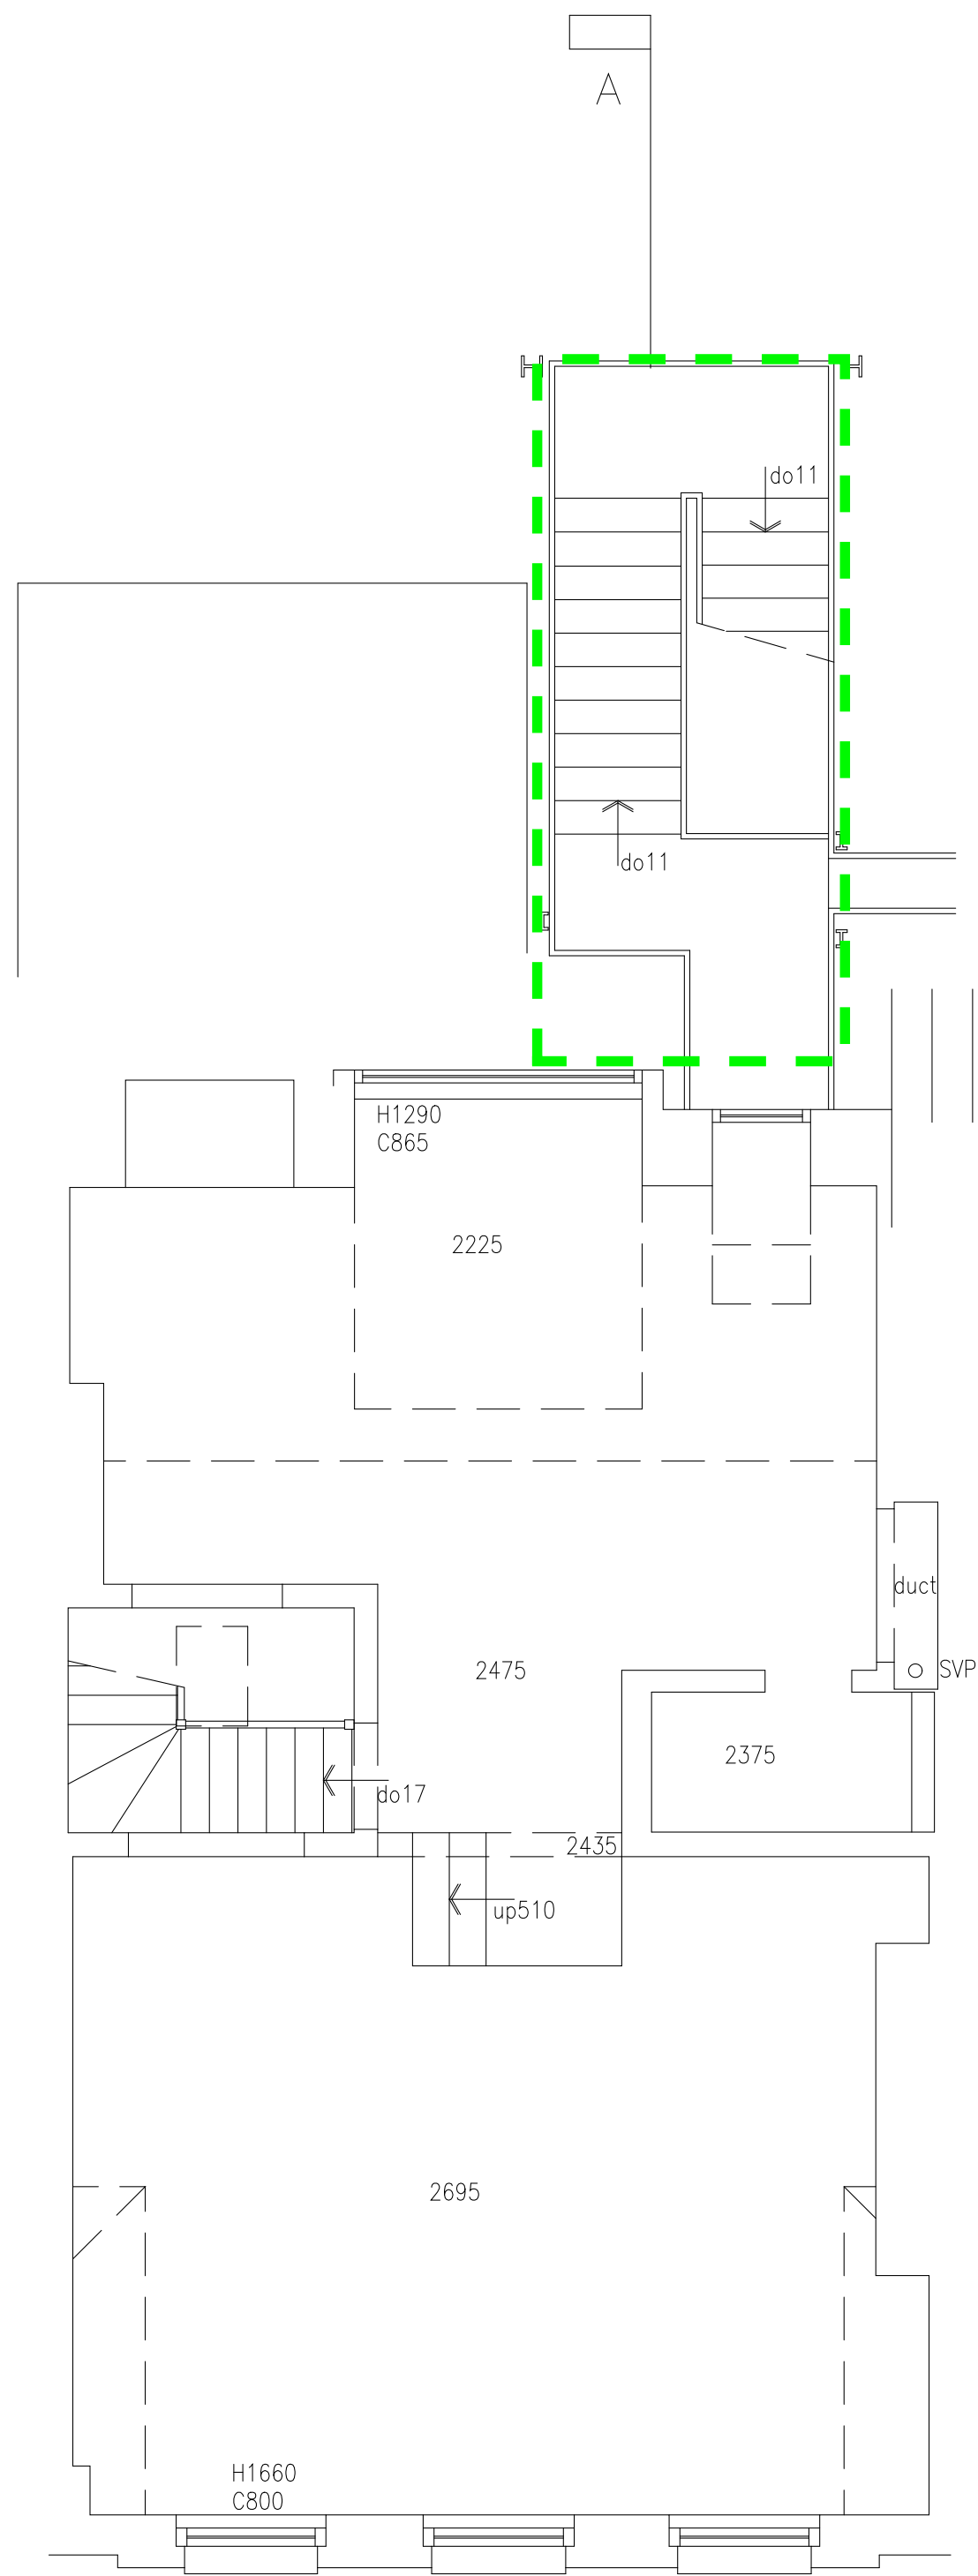
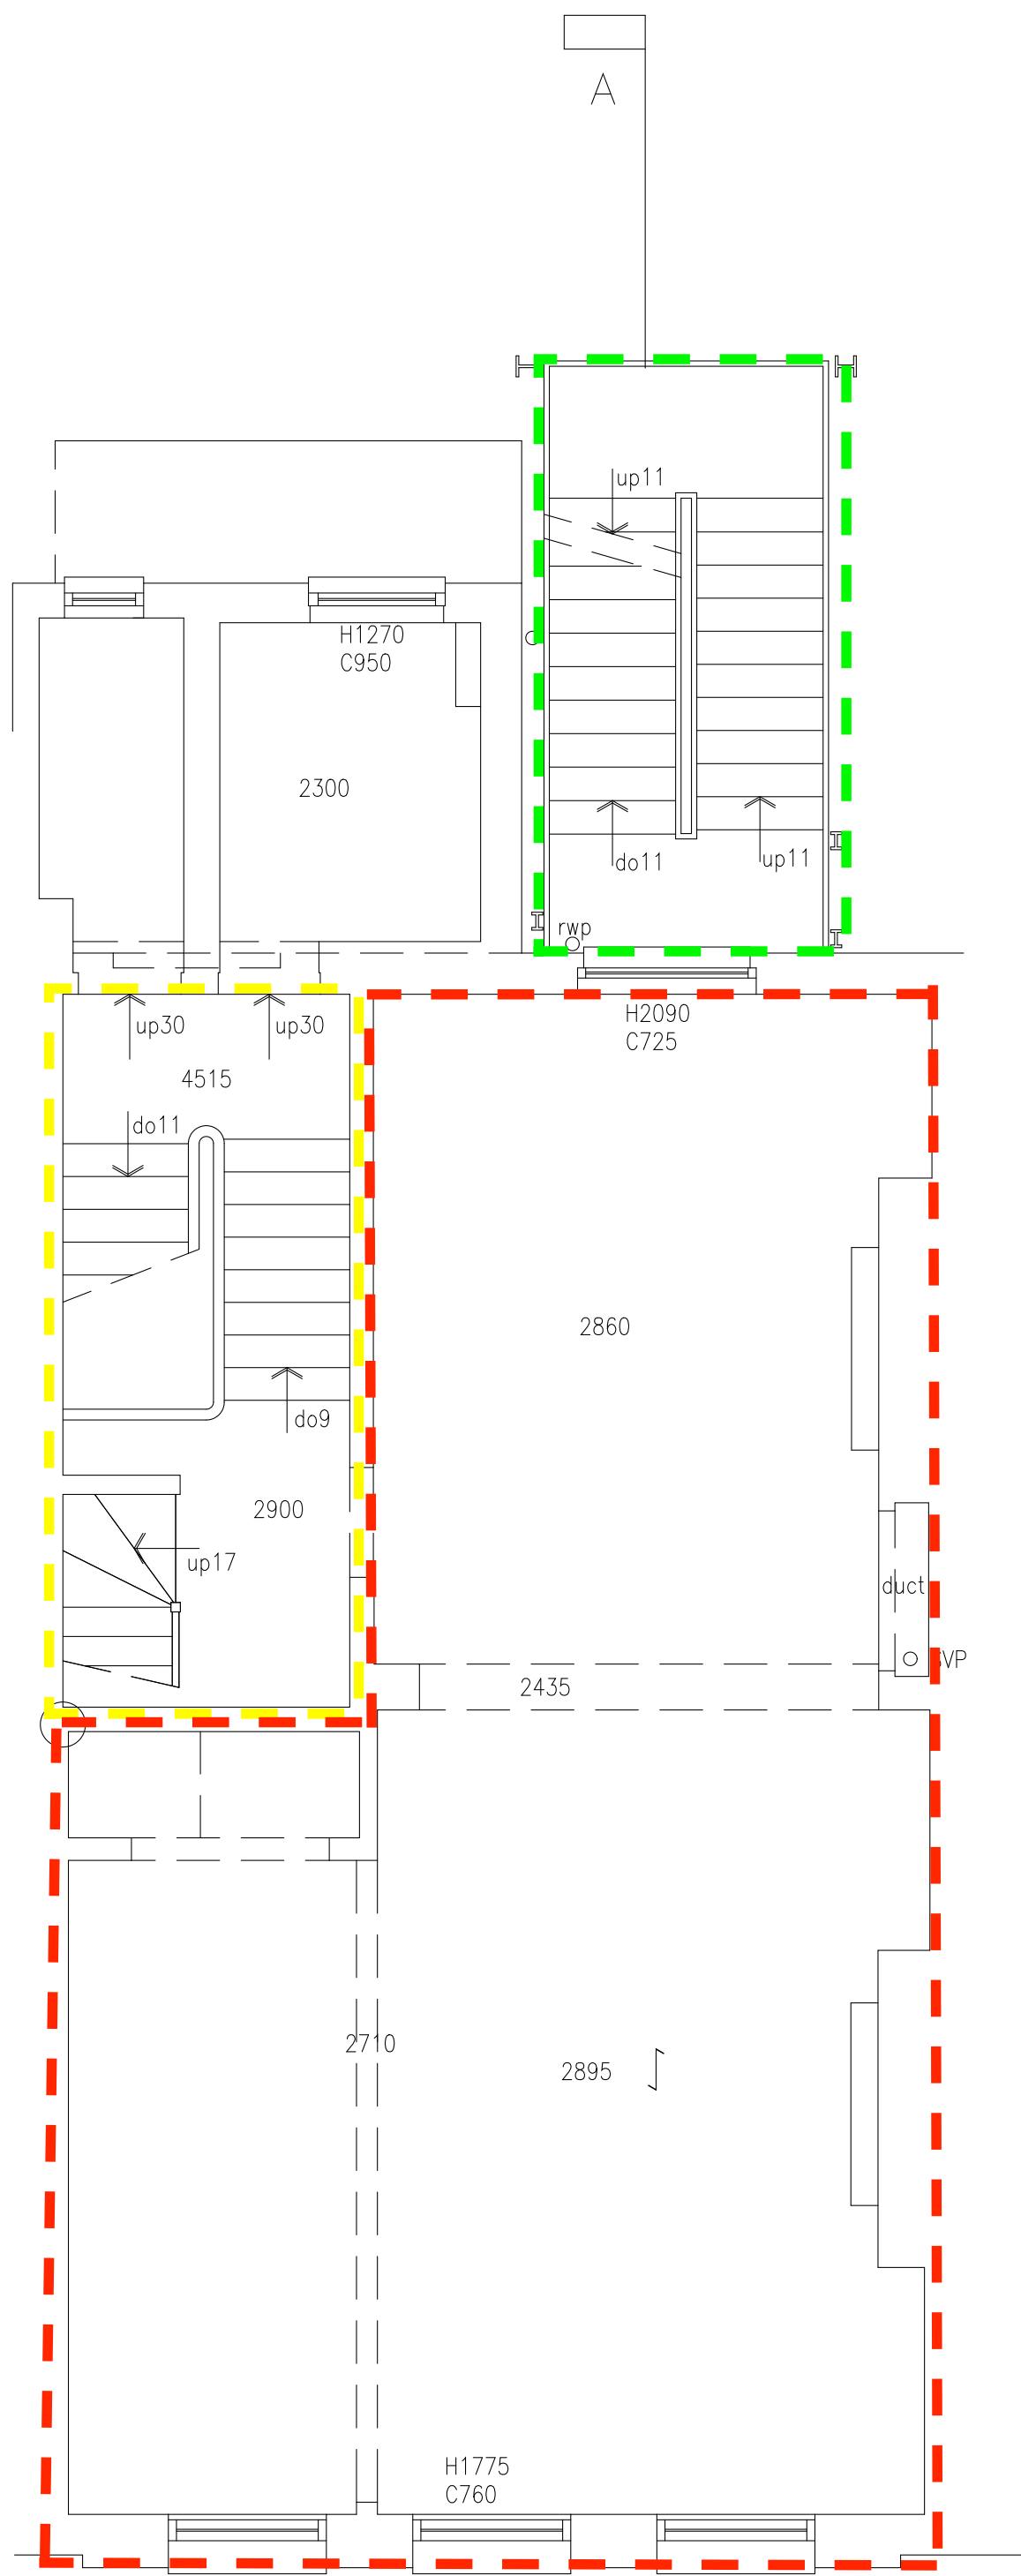
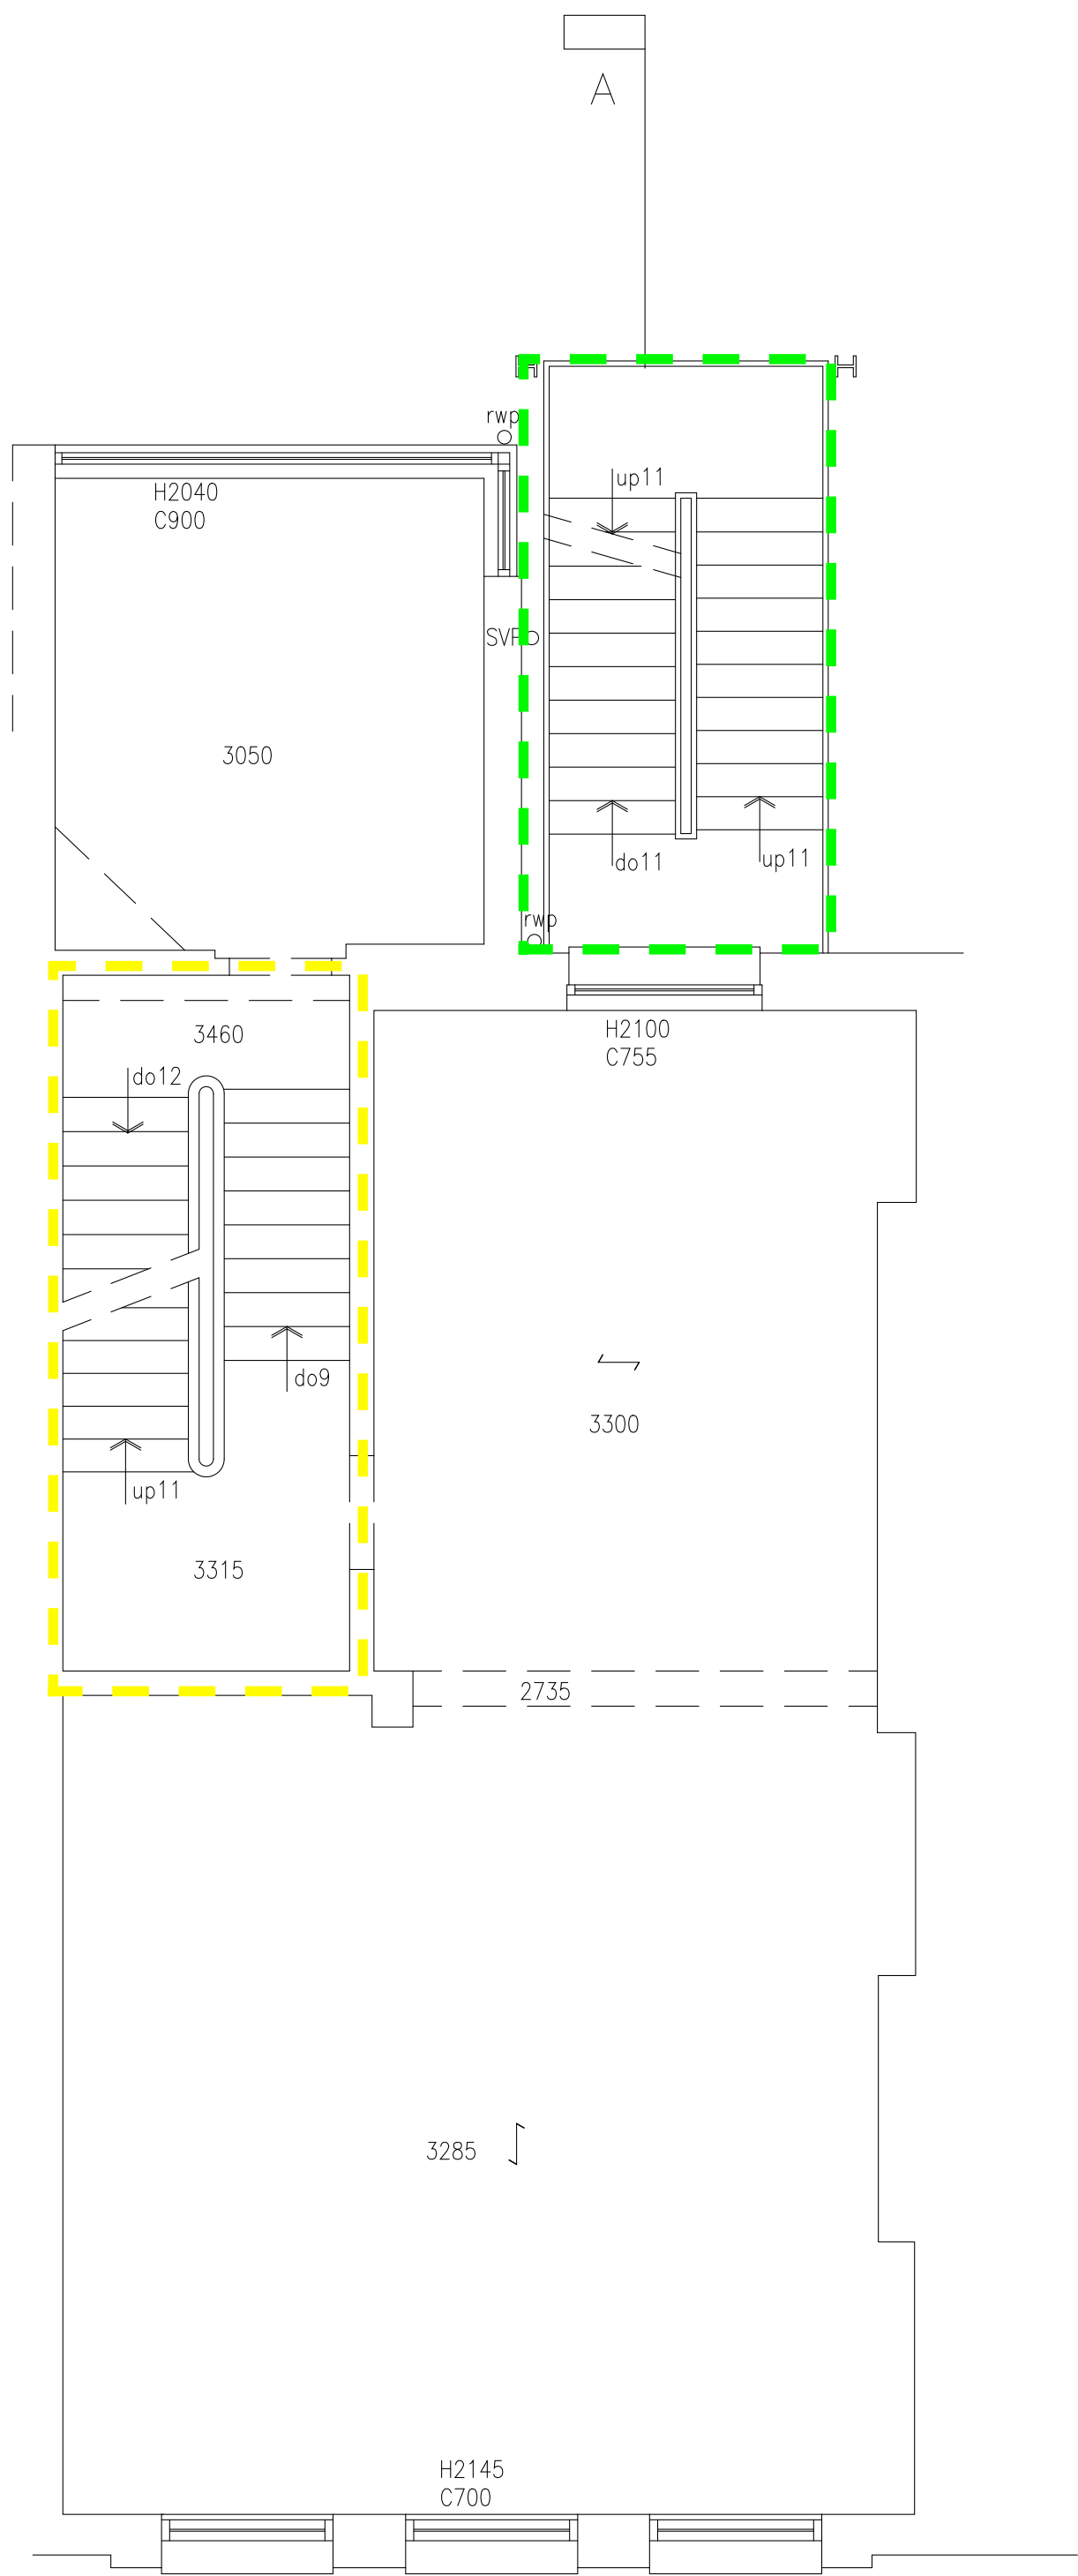


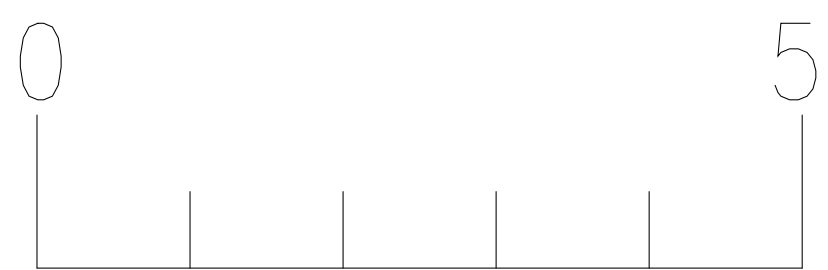

NOTES

DO NOT SCALE OFF THIS DRAWING.

CHECK ALL DIMENSIONS ON SITE BEFORE ANY WORK IS COMMENCED.
ALL GOODS MATERIALS AND WORKMANSHIP MUST CONFORM WITH CURRENT BUILDING REGULATIONS, BRITISH STANDARDS AND CODES OF PRACTICE.

REV	DATE	BY	AMENDMENT
-----	------	----	-----------

* * * *

JOB TITLE
27 Palmeira Mansions,
Hove,
East Sussex.

DRAWING TITLE
Second, Third
& Fourth
Floor Plans
as Existing

DATE	SCALE	DRAWN BY
April 2017	1:50	jas
CHECKED BY	*	

JOB NO.	DRAWING NO.	REVISION
*	02	A