

SCALE FOR PLANNING PURPOSES ONLY.

Architects are to be notified of any discrepancies.
Contractors must check all dimensions on site.
This drawing is subject to copyright laws and is for use on this project only.
This drawing is to be used solely for the information as titled only.
For other information refer to the latest revision of any cross referenced drawings.
To be read in conjunction with relevant design standards/protocols.

F00	04.03.26	FIRST ISSUE	MH	CP
REV	DATE	DESCRIPTION	DRN	CKD

AMENDMENTS				
STATUS:		FEASIBILITY		

CLIENT:				
Mr J Hobson				

PROJECT NAME:				
Rowe House				


PROJECT ADDRESS:				
Rowe House, 10 East Parade, Harrogate				

DRAWING TITLE:				
Existing Floor Plans				


DRG NO:					REV:	
6426 SSA-XXXX-DR-A-002					F00	
PROJECT	ORIG	BLDG	LEVEL	TYPE	ROLE	NO
DATE:		SCALE:			SHEET SIZE:	
Mar 2026		1:100			A2	




5A THE AVENUE, HARROGATE, HG1 4QB
www.ssa-architects.co.uk
T: 01423 856999

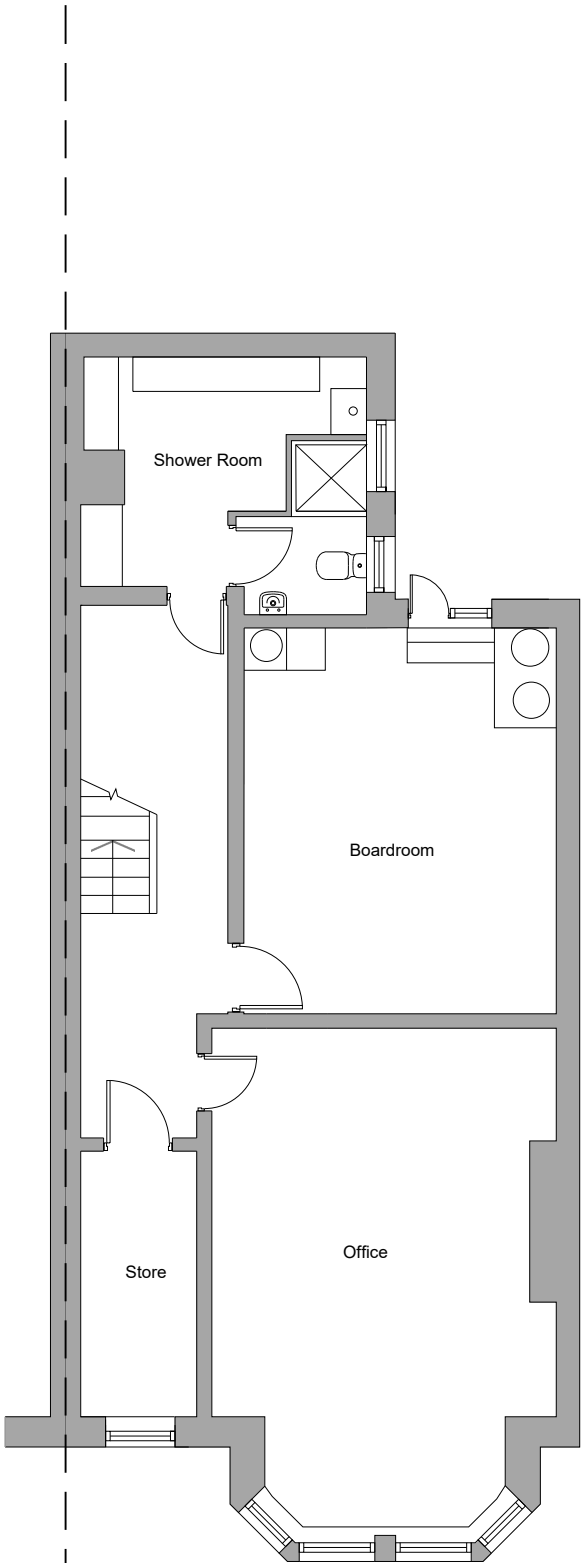


Lower Ground Floor

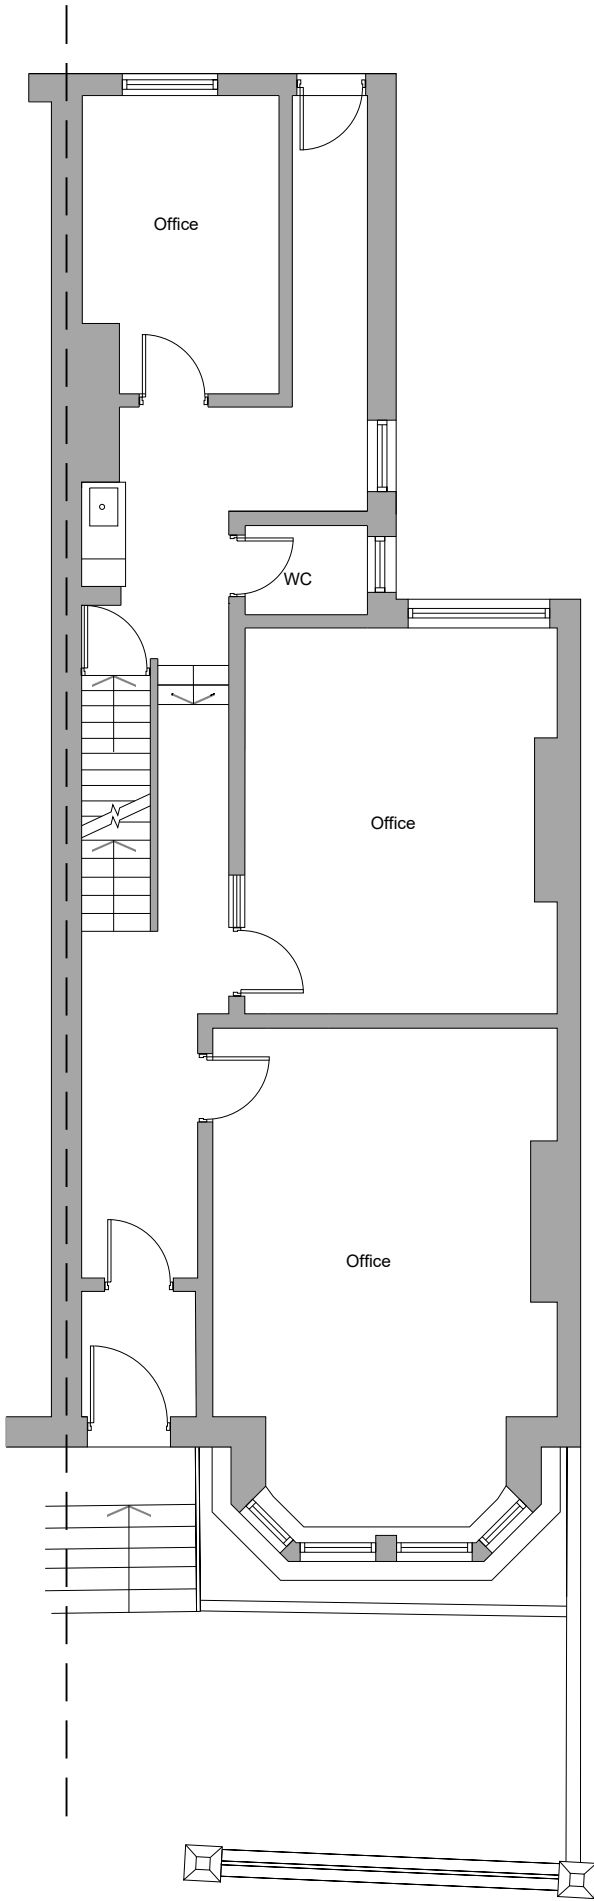

Ground Floor

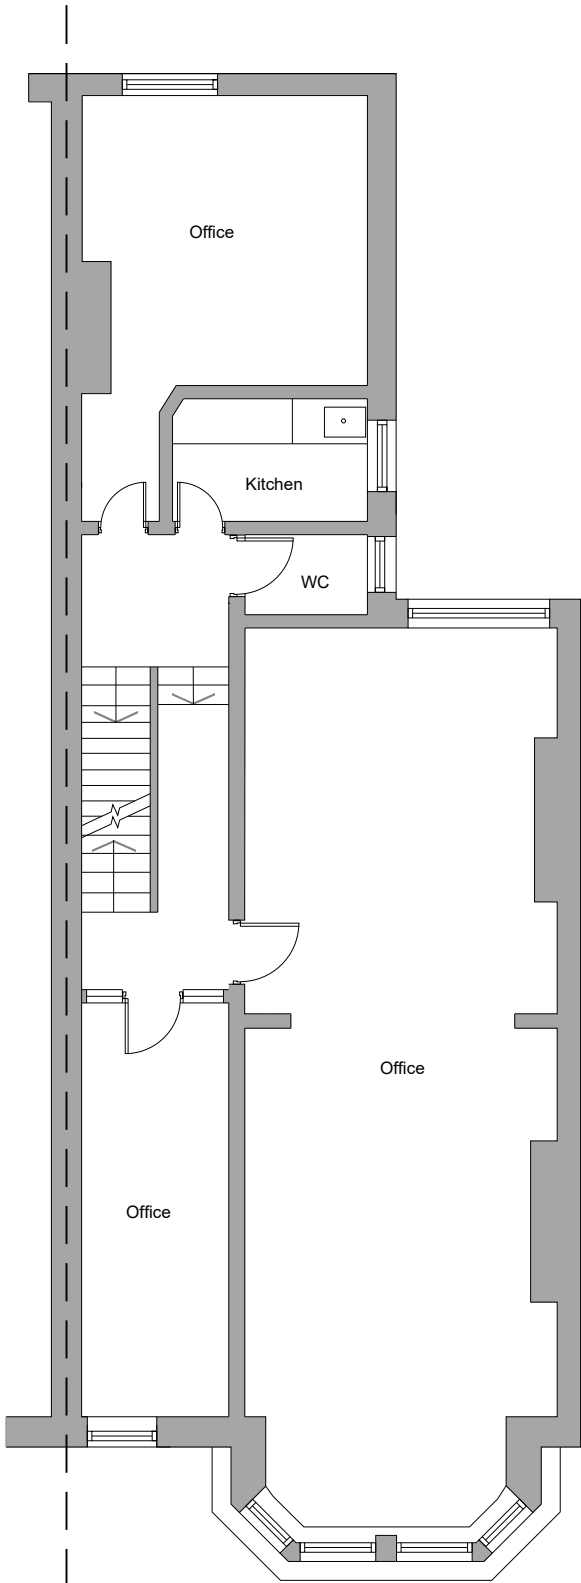

First Floor

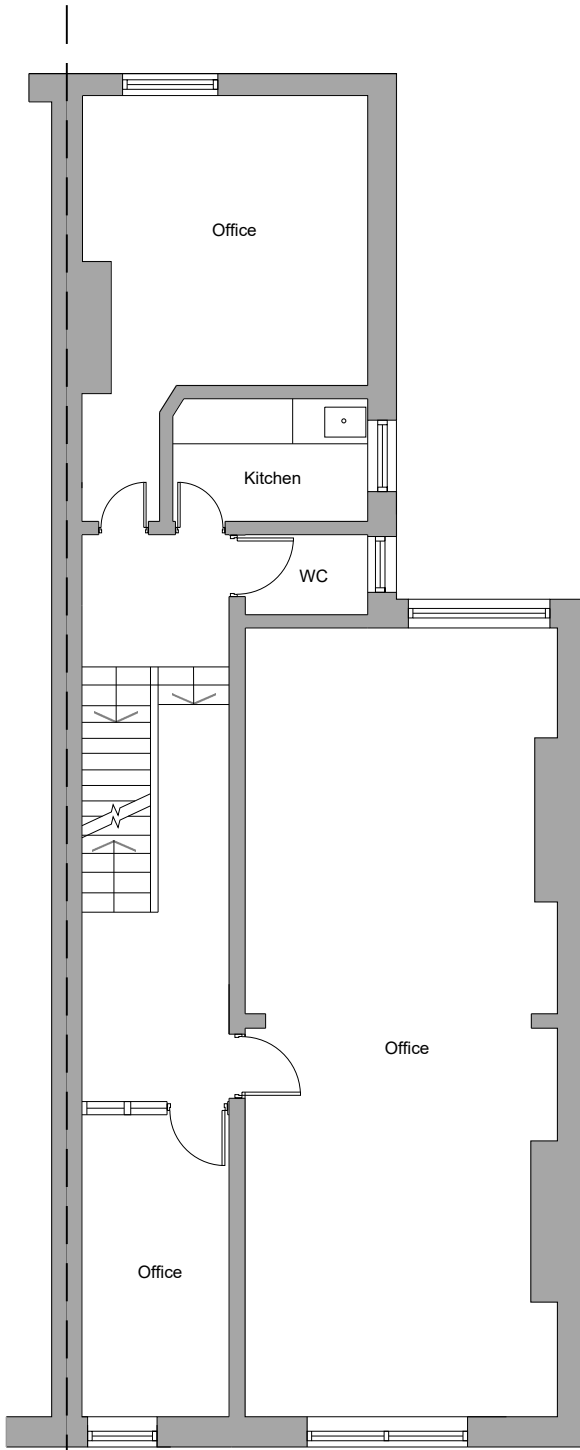

Second Floor

NOTE: These are indicative floor plans and are subject to a measured building survey.

