


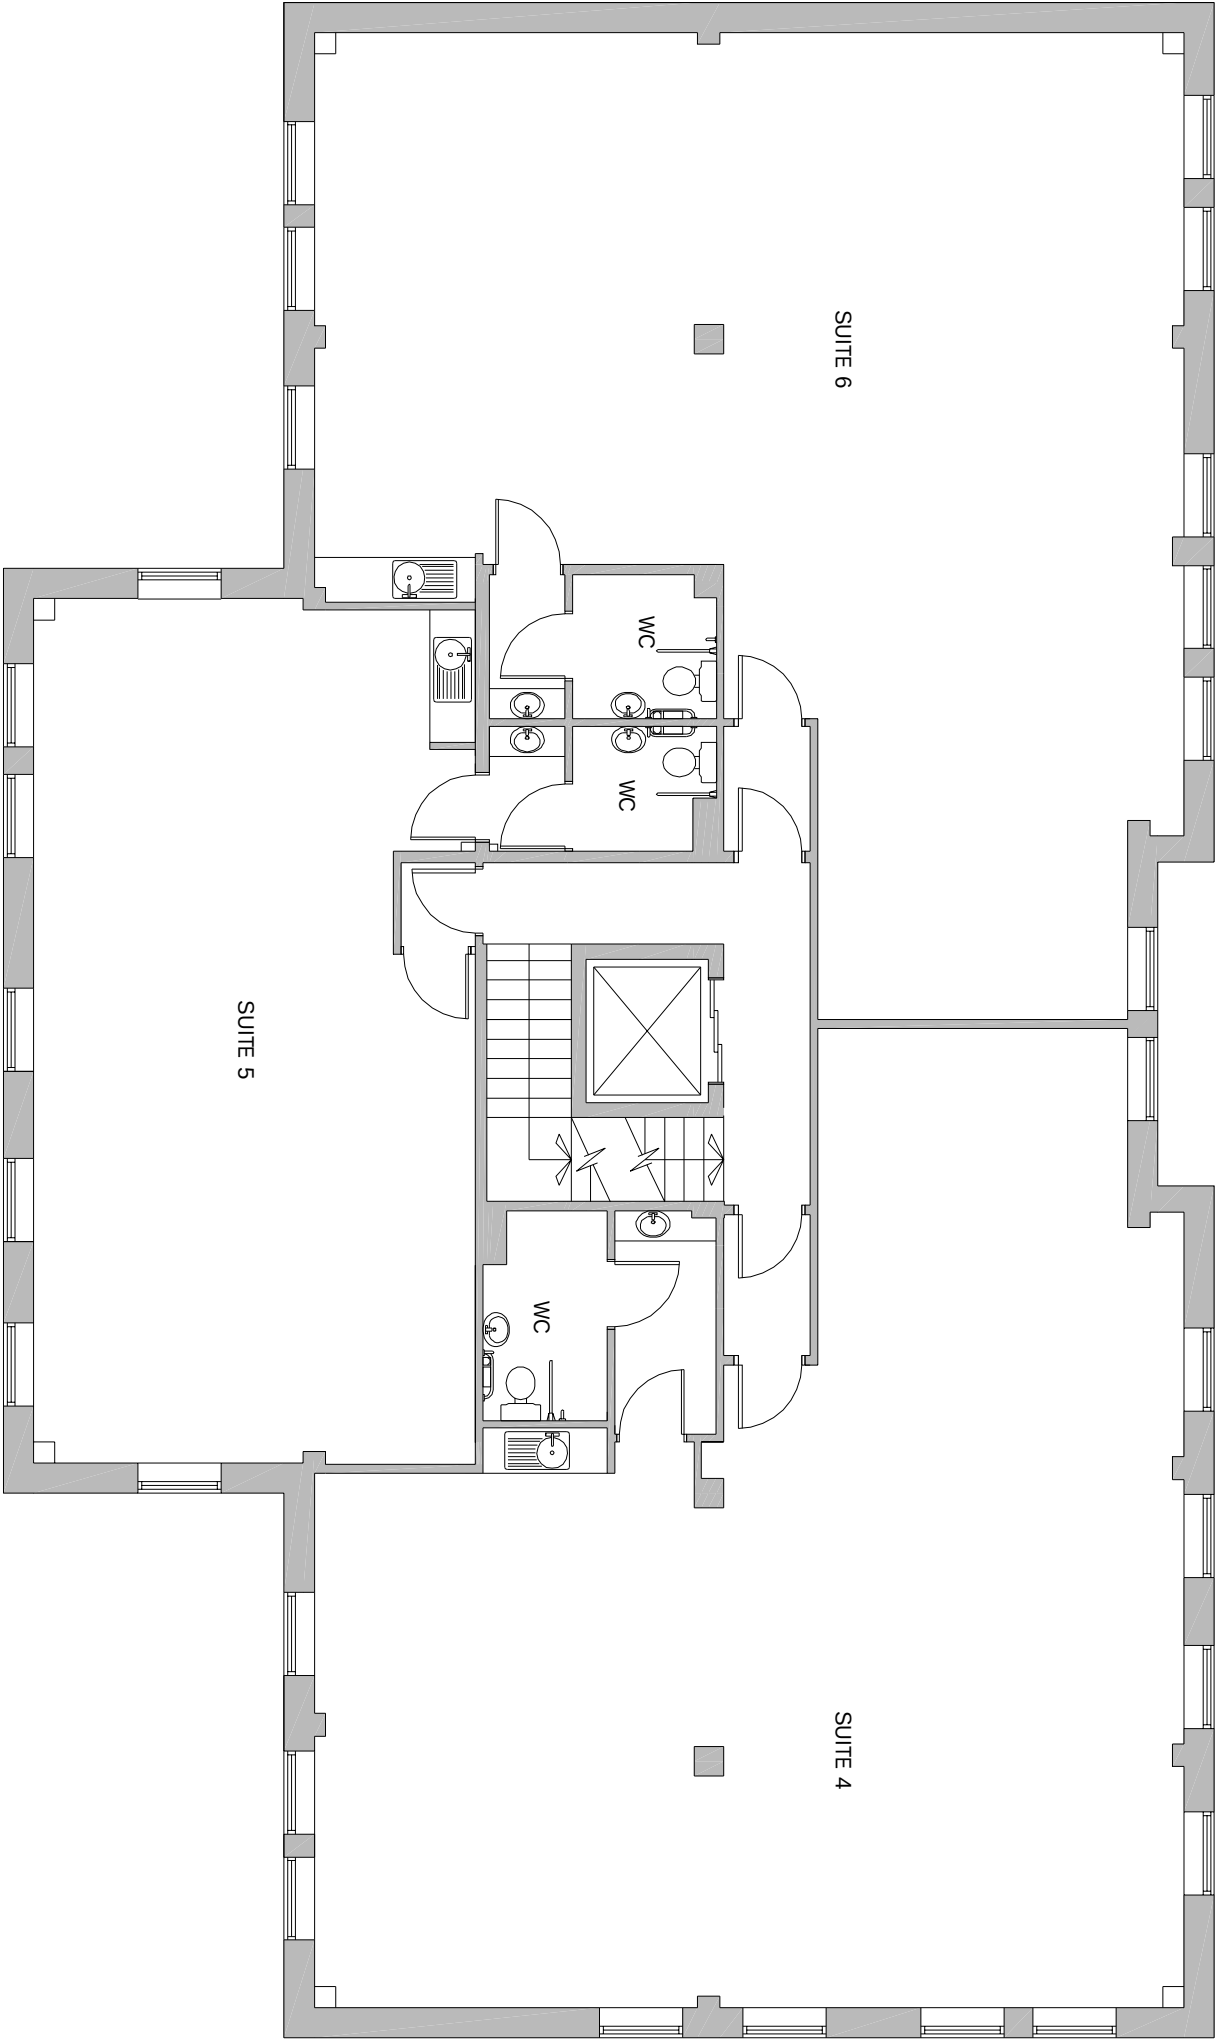

REV.	DATE	REVISIONS:	REV.	DATE	REVISIONS:
© COPYRIGHT EXISTS ON THE DESIGNS AND INFORMATION SHOWN ON THIS DRAWING					
THE CONTRACTOR MUST VERIFY ALL DIMENSIONS ON SITE BEFORE MAKING SHOP DRAWINGS OR COMMENCING WORK OF ANY KIND. DO NOT SCALE FROM THIS DRAWING					
CLIENT: Birchwood Commercial Ltd			PROJECT: The Monument, 45-47 Monument Hill Weybridge, Surrey, KT13 8RN		
SCALE: 1:100 (A3 ORIGINAL)			DRAWING: Existing First Floor Plan		
DRAWN: PWPV DATE: June 2007		CHECKED: DATE:		0743 / S02	
Suite 2, 3 Crawlers Lane Petersfield, Hampshire, GU31 4DS Tel: 01730 233884 Fax: 01730 262043 name.surranam@mistral.me.uk					