


Location Plan Scale 1:1250
0 Metres 50


Basement Plan

Ground Floor Plan

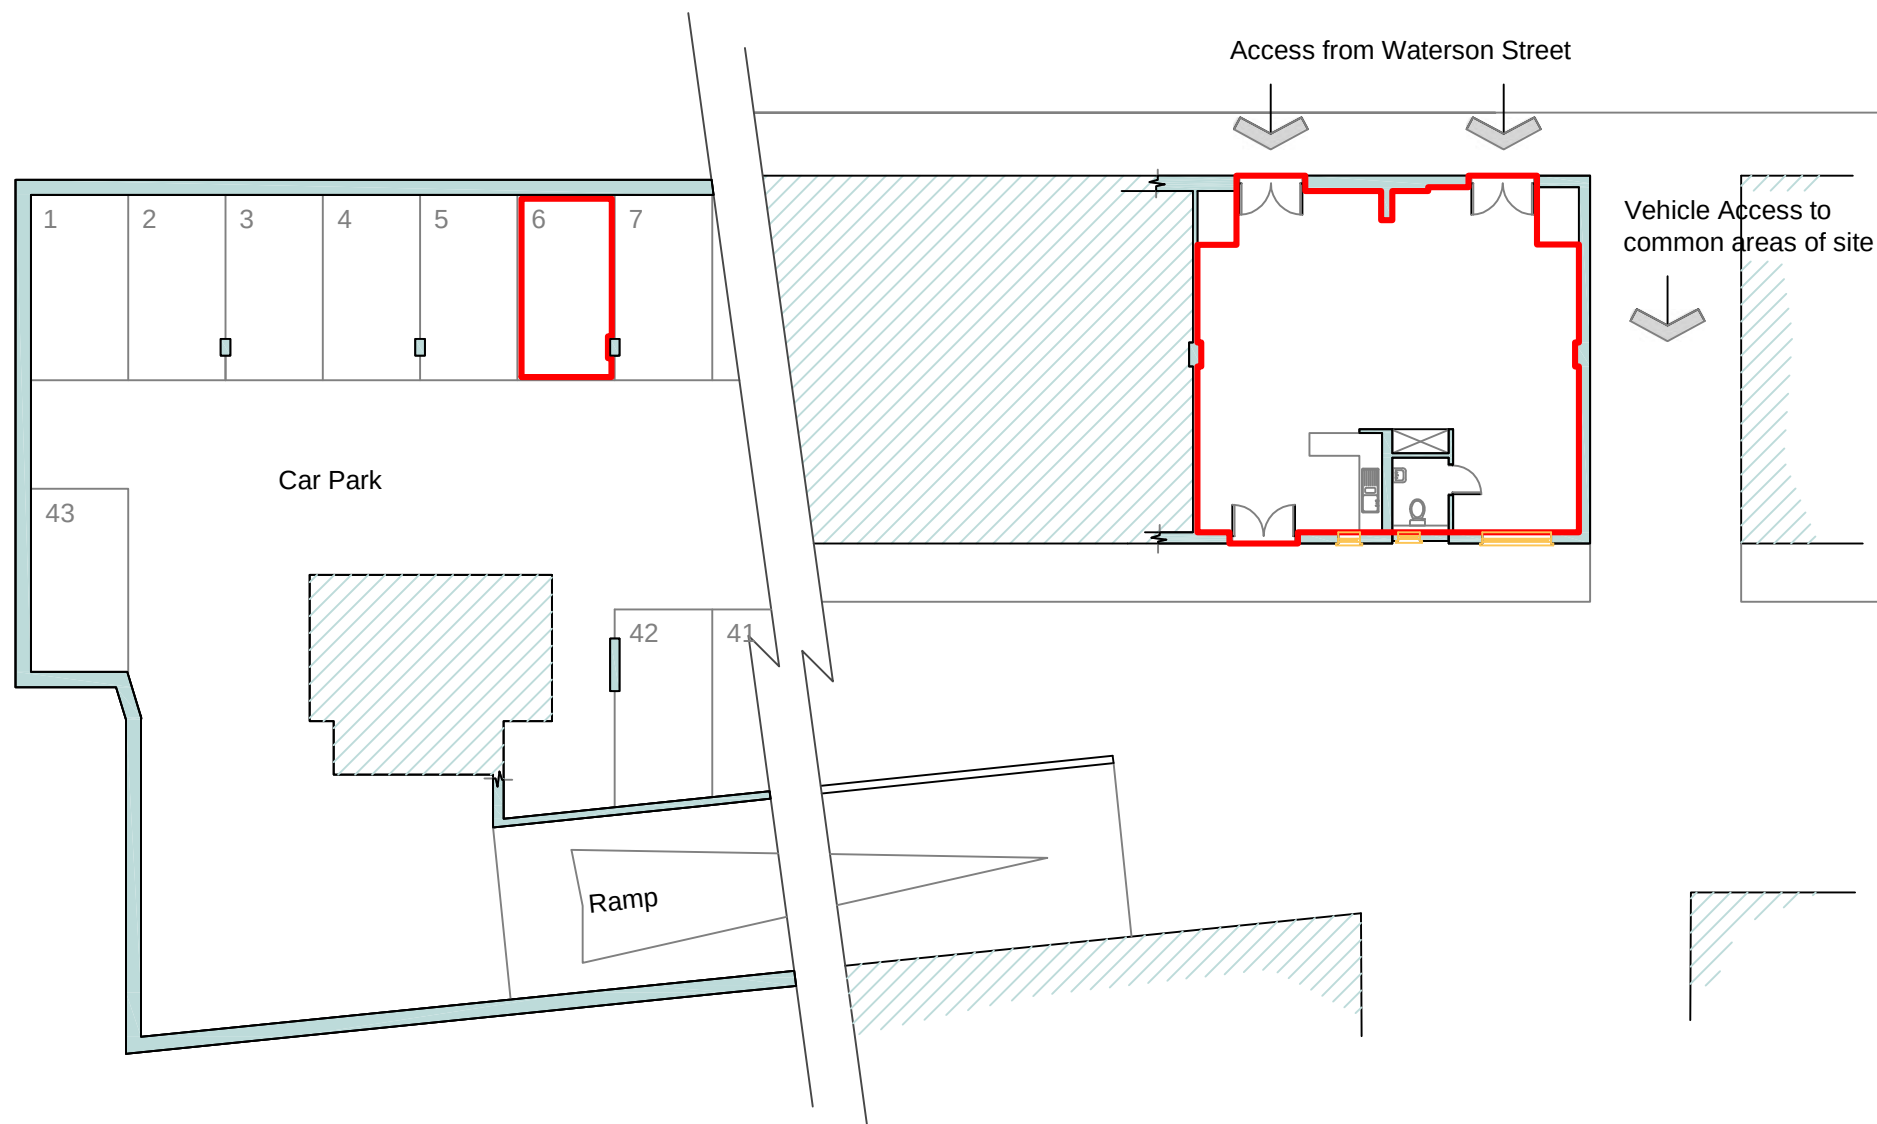

Note - Basement and ground floor are shown in their correct respective positions

Scale 1 to 200
0 2 4 6 8 10
metres

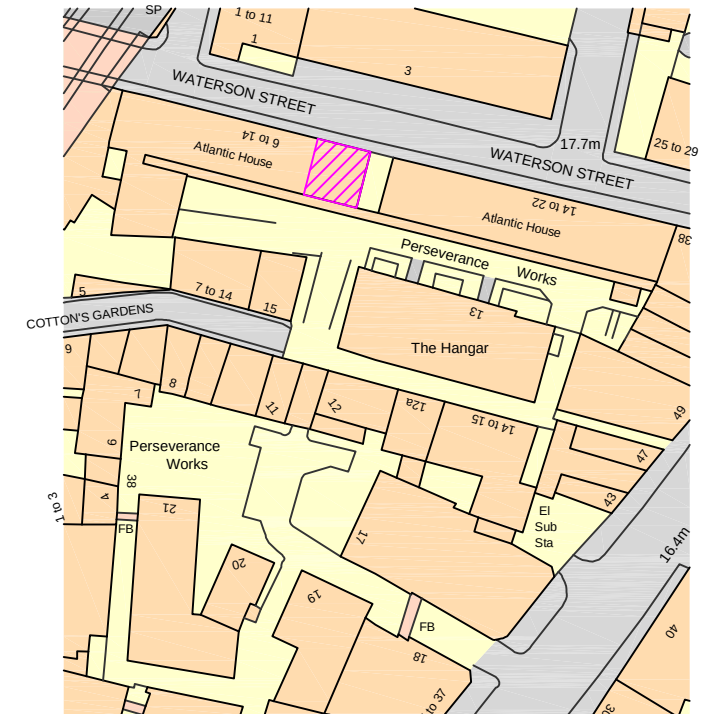

Ordnance Survey, (c) Crown Copyright 2018. All rights reserved.
Licence number 100022432

This drawing is for use as a lease plan only and must be reproduced at A3 to maintain scale. If printing from a pdf ensure no scaling or fit to page options are selected.

Demise of lease is shown in red and must be checked by all parties to lease. Common areas [if shown] are edged in blue. Site location is shaded in magenta and shown at ground floor level.

This drawing is the copyright of Property Briefing Ltd and shall not be reproduced in whole or in part without their permission, all rights reserved.

Property Briefing
PLANS EPC SURVEYS

Property Briefing Ltd
Tel - 02070 997729
work@property-briefing.com

Lease Plan
Ground floor office [B1] and basement parking space

Location
12 Waterson Street
London
E2 8HL

Client

Scale
1 : 200 [at A3]

Dwg No
GSC1005

Date
Jun 18