



Accommodation Schedule


Flat 1 (2 Bed)- 74.3m2
Flat 2 (2 Bed)- 70m2
Flat 3 (2 Bed)- 78.7m2
Flat 4 (2 Bed)- 74.2m2

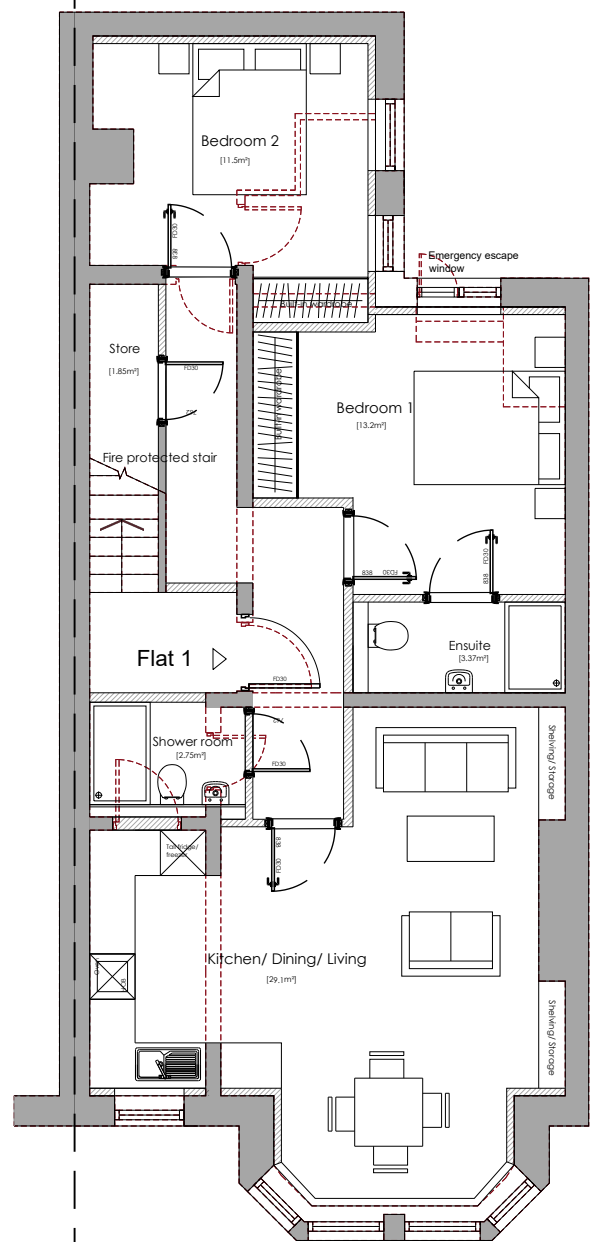


Lower Ground Floor

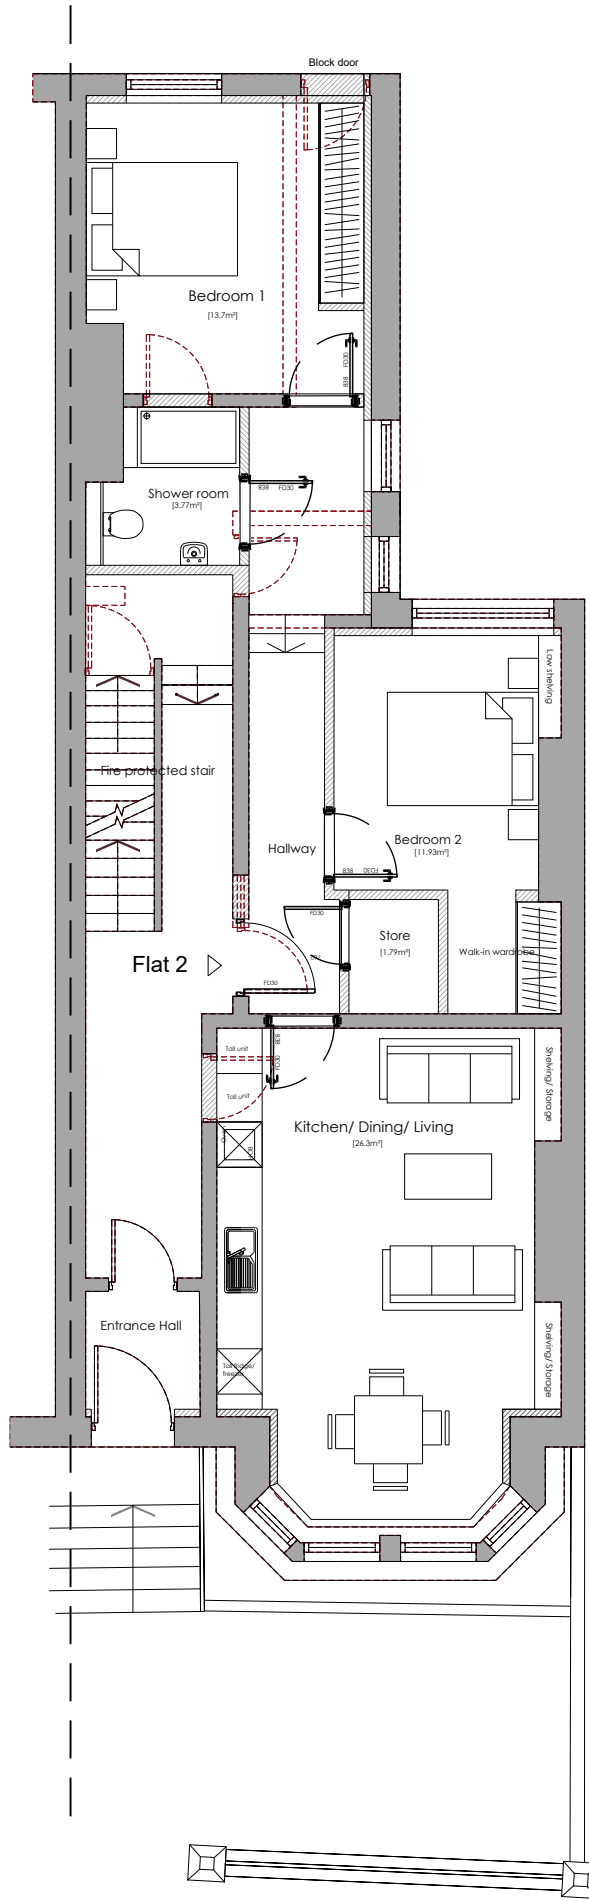

Ground Floor

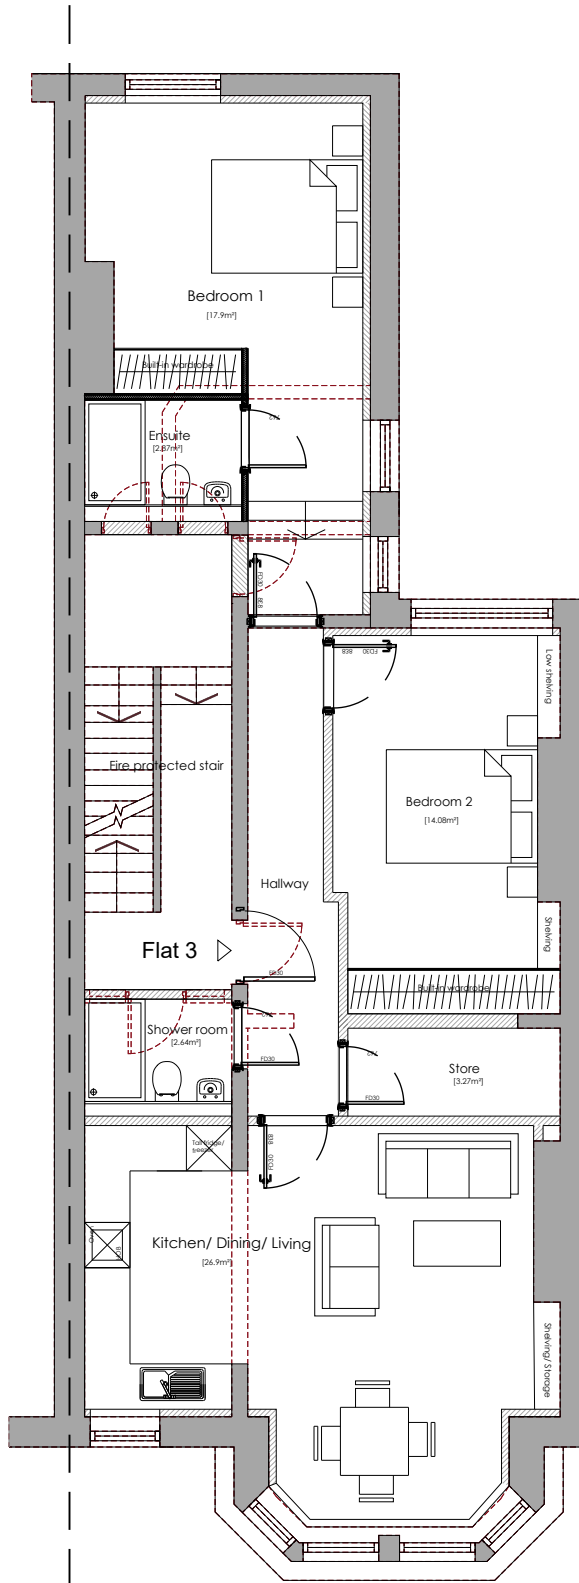

First Floor

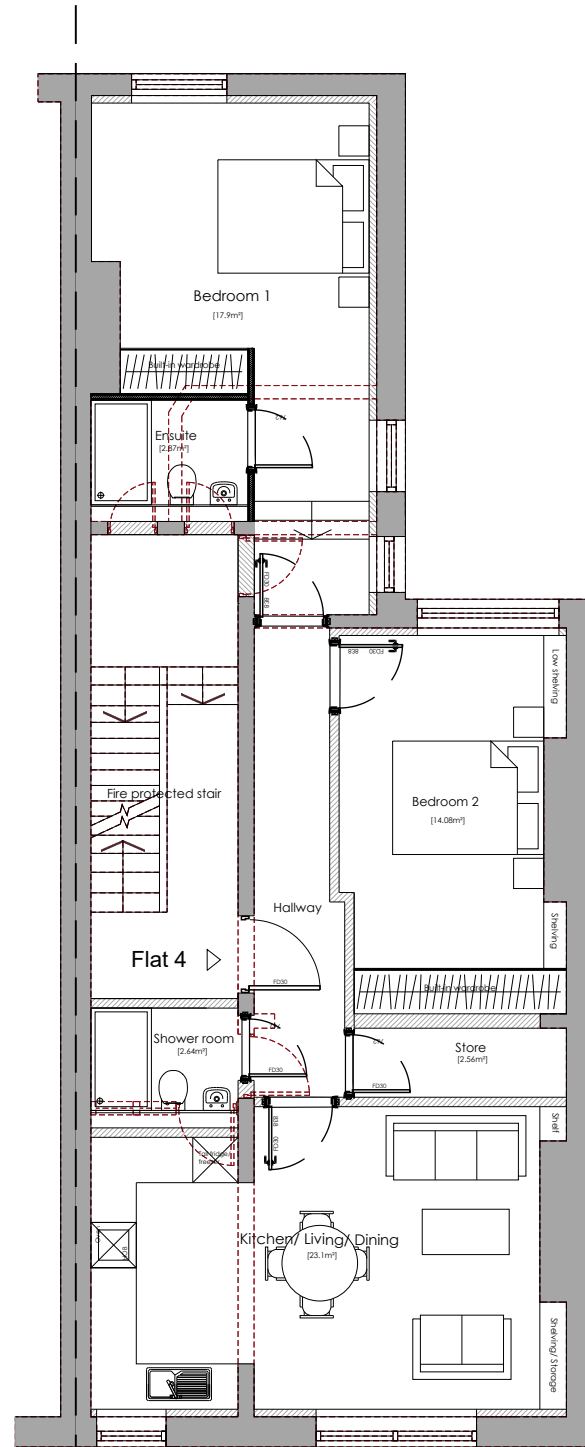

Second Floor

NOTE: These are indicative floor plans and are subject to a measured building survey.



SCALE FOR PLANNING PURPOSES ONLY.

Architects are to be notified of any discrepancies.
Contractors must check all dimensions on site.
This drawing is subject to copyright laws and is for use on this project only.
This drawing is to be used solely for the information as titled only.
For other information refer to the latest revision of any cross referenced drawings.
To be read in conjunction with relevant design standards/protocols.

F00	04.03.26	FIRST ISSUE	MH	CP
REV	DATE	DESCRIPTION	DRN	CKD

AMENDMENTS

STATUS: FEASIBILITY

CLIENT: Mr J Hobson

PROJECT NAME: Rowe House

PROJECT ADDRESS: Rowe House, 10 East Parade, Harrogate

DRAWING TITLE: Proposed Floor Plans (Apartments Option)

DRG NO: 6426 SSA-XXXX-DR-A-004 F00 REV:

PROJECT	ORIG	BLDG	LEVEL	TYPE	ROLE	NO
---------	------	------	-------	------	------	----

DATE:	SCALE:	SHEET SIZE:
Mar 2026	1:100	A2



5A THE AVENUE, HARROGATE, HG1 4QB
www.ssa-architects.co.uk
T: 01423 856999