


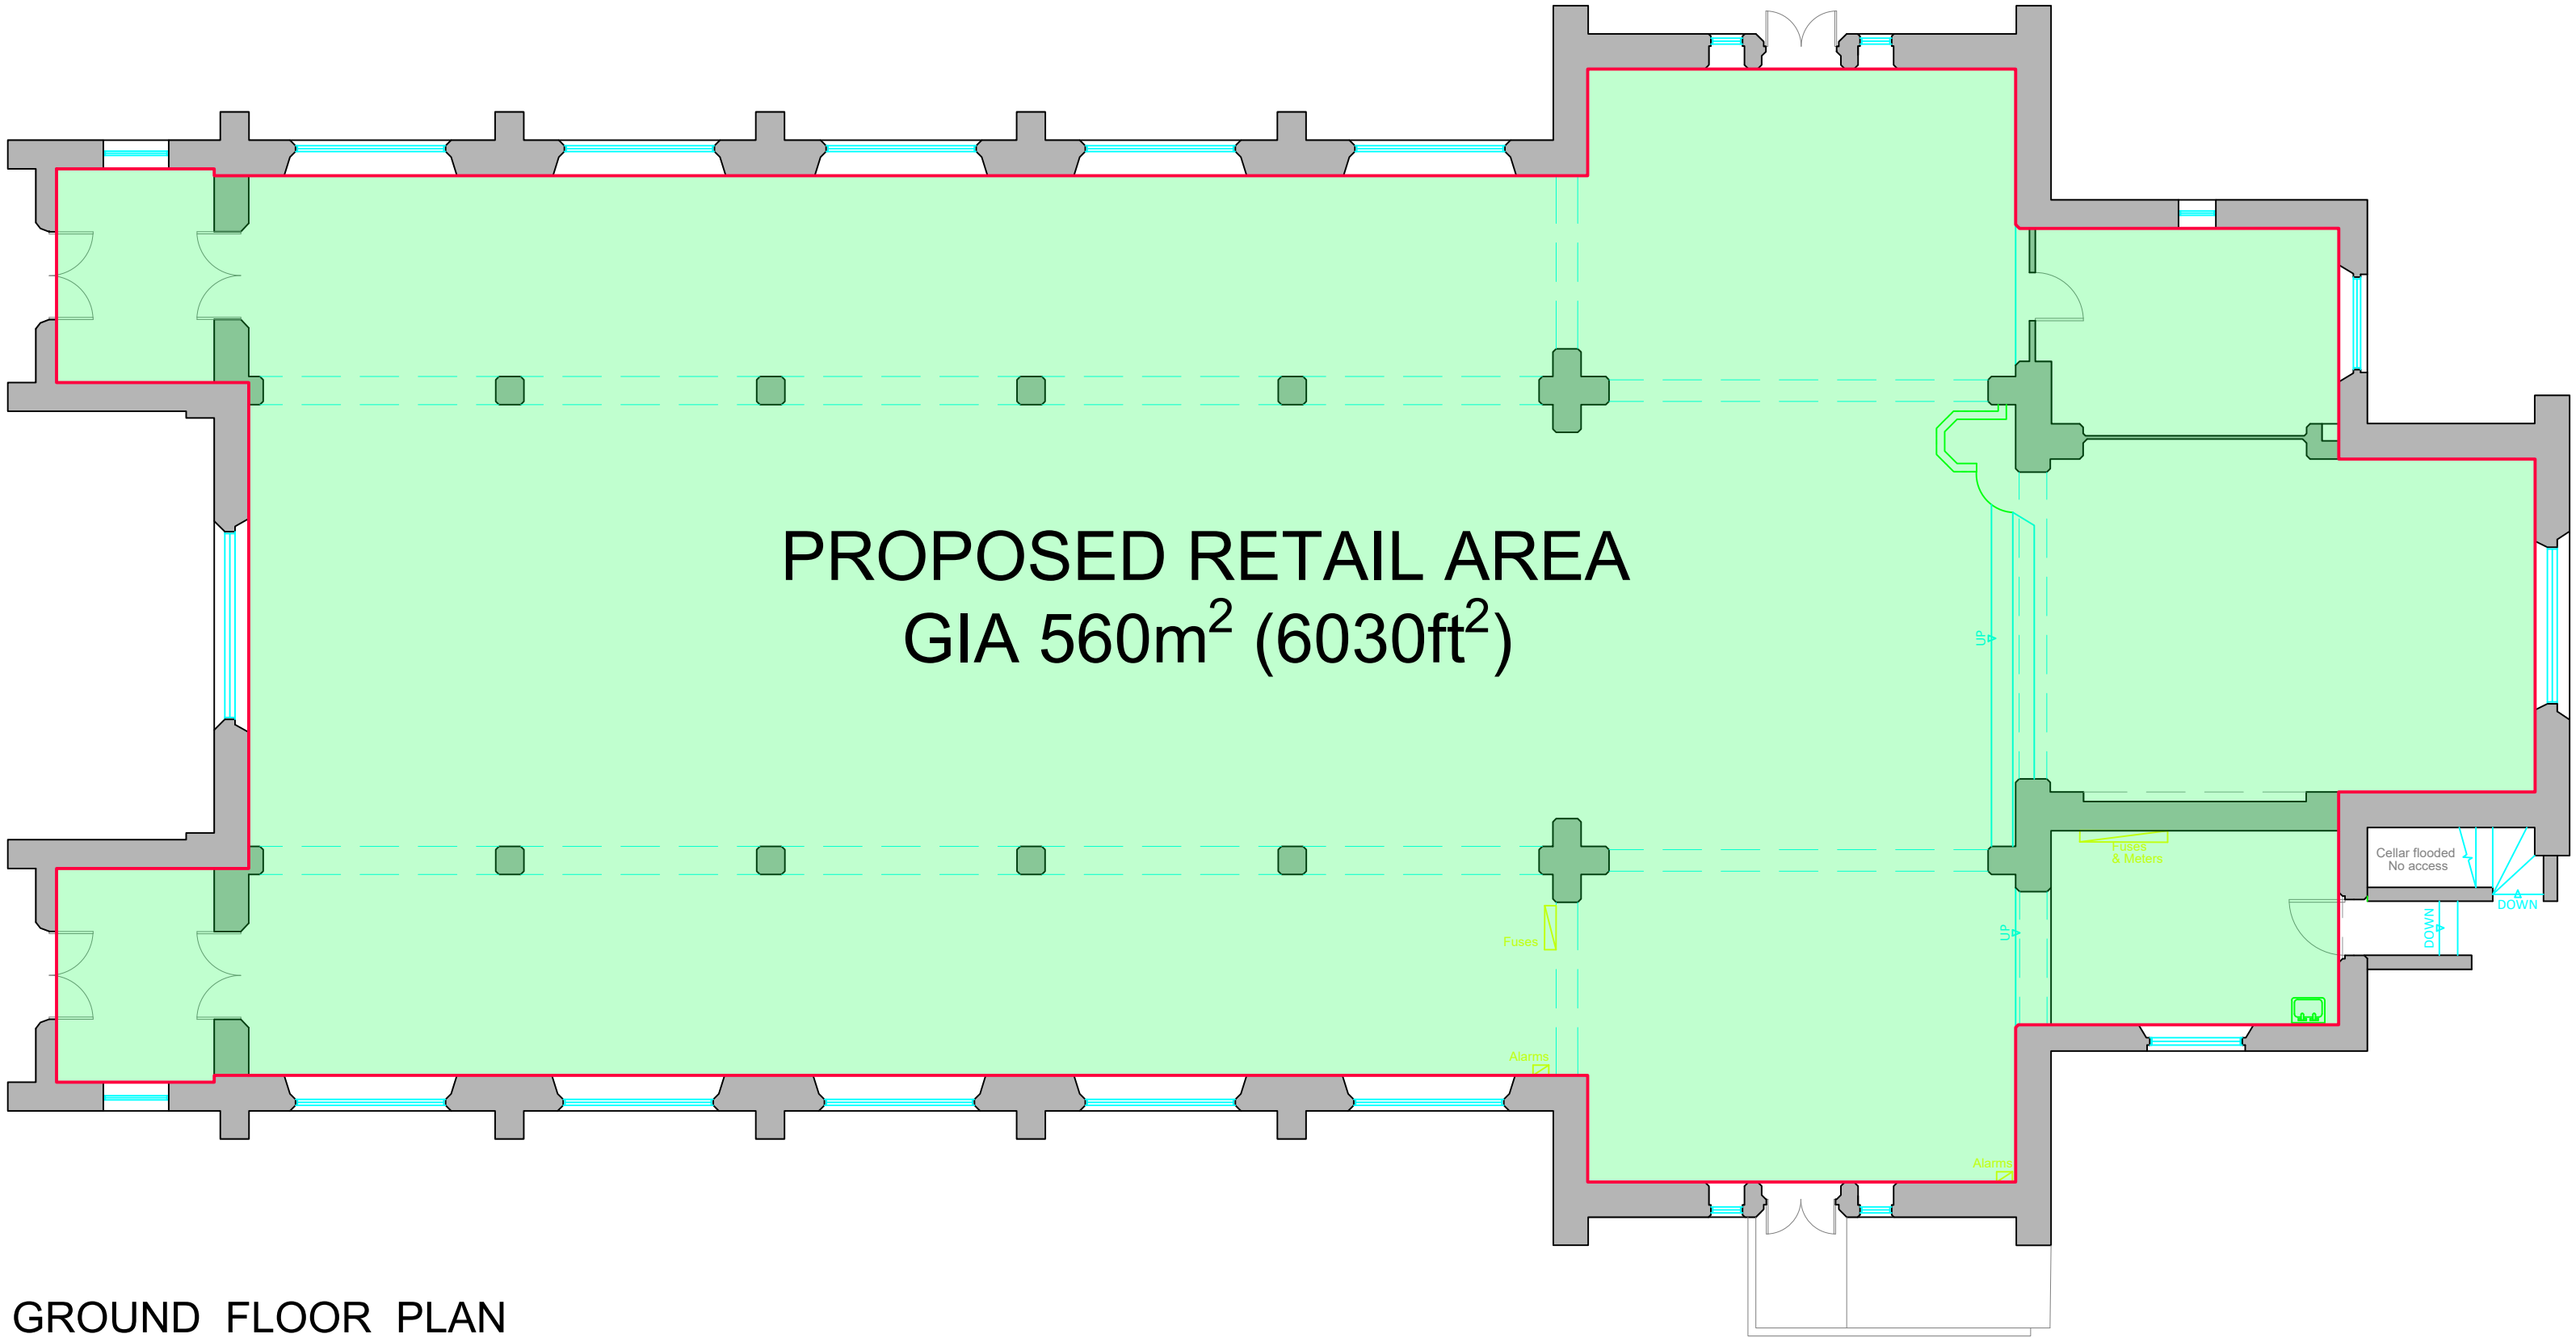

GROUND FLOOR PLAN

|     |             |      |   |                         |                                                         |                       |                        |            |                |           |
|-----|-------------|------|---|-------------------------|---------------------------------------------------------|-----------------------|------------------------|------------|----------------|-----------|
|     |             |      | <div>1. This drawing remains copyright of Challinor Hall Ltd and may not be reproduced or copied without consent in writing.<br/>2. Do not scale drawing use dimensions only.<br/>3. Any discrepancies between site and drawings to be report to Challinor Hall Ltd<br/>4. Read in conjunction with all relevant structural and mechanical &amp; electrical engineers drawings.<br/>5. Dimensions critical to proposed building works must be checked on site before building works commences.</div> <div></div> <div></div> | <b>Client:</b>          | Bowhill Homes Ltd                                       | <b>Drawing Title:</b> | Proposed floor plan    |            |                |           |
|     |             |      |   | <b>Project:</b>         | The Chapel, Hellingly                                   |                       | <b>Issue Date:</b>     | 23/09/2026 | <b>Stage:</b>  | PRE-APP   |
|     |             |      |   | <b>Project Address:</b> | The Chapel, The Drive, Hellingly, East Sussex, BN27 4ER |                       | <b>Project Number:</b> | 2619       | <b>Dwg No:</b> | 03        |
|     |             |      |   |                         |                                                         |                       |                        |            | <b>Scale:</b>  | 1:100 @A2 |
| Rev | Description | Date |   |                         |                                                         |                       |                        |            |                |           |