



NOTE:
OSLO PALETTE

	DATE	COMMENT
A	15/04/2025	UPDATED FOLLOWING COMMENTS
B	28/04/2025	UPDATED FOLLOWING COMMENTS

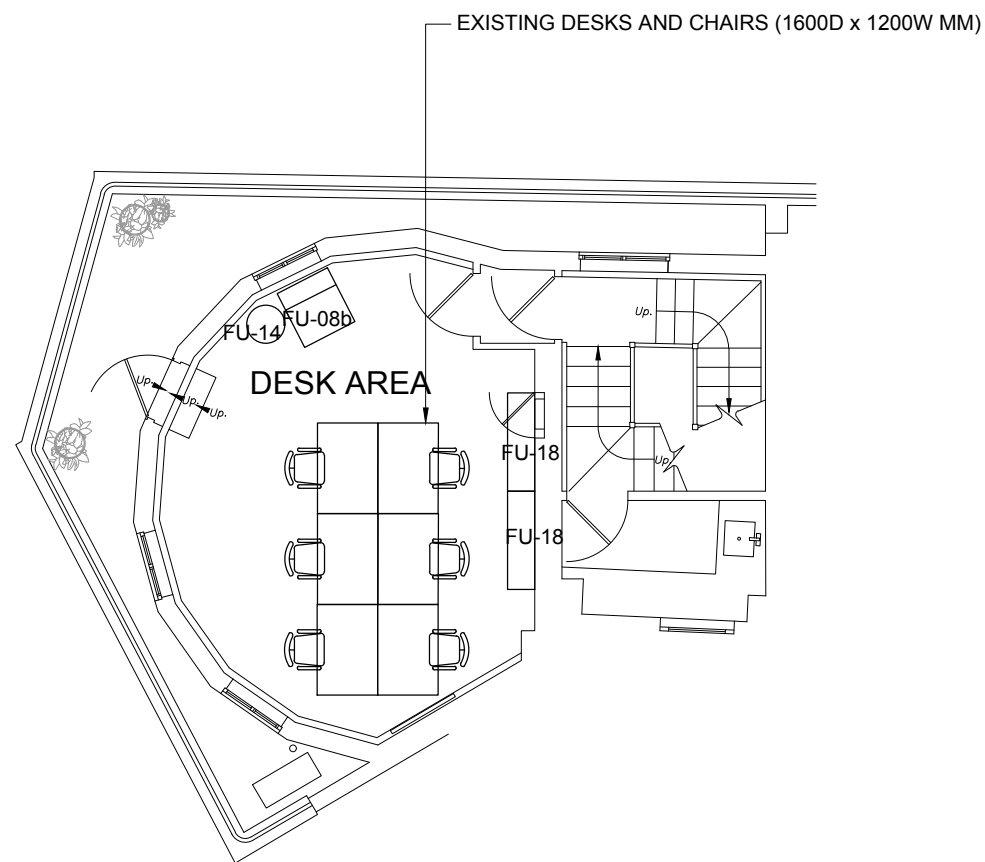

01 FORTH FLOOR PLAN
SCALE 1:100

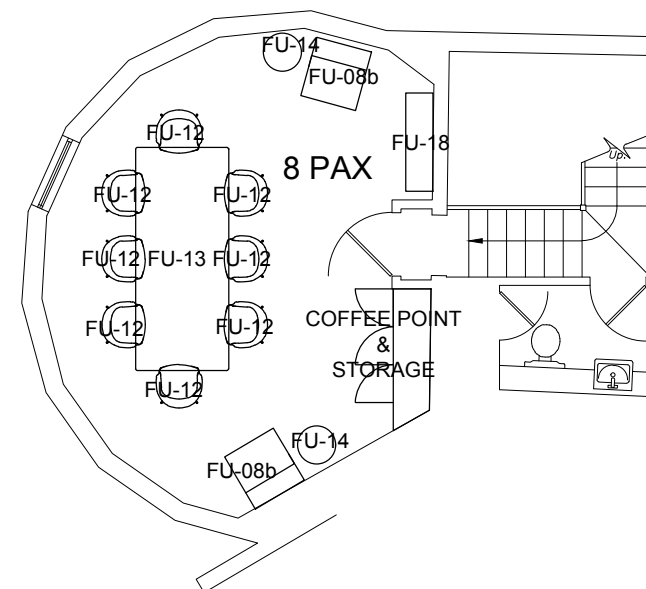

02 FIFTH FLOOR PLAN
SCALE 1:100

FEASIBILITY

NOTES
DO NOT SCALE FROM THIS DRAWING. ALL DIMENSIONS ARE TO BE CHECKED ON SITE PRIOR TO MANUFACTURE/CONSTRUCTION. ANY DISCREPANCIES ARE TO BE RELAYED TO STUDIO PAX IMMEDIATELY.
© STUDIO PAX 2025

STUDIO
PAX

PROJECT
10 EARLHAM STREET

DRAWING TITLE
LV 4 & 5
FF&E PLANS

FIRST ISSUE	SCALE	SHEET SIZE
03/04/2025	1:100	A3

DRAWING NUMBER	REV
2025_117_104	B