


PROPOSAL
PLANS

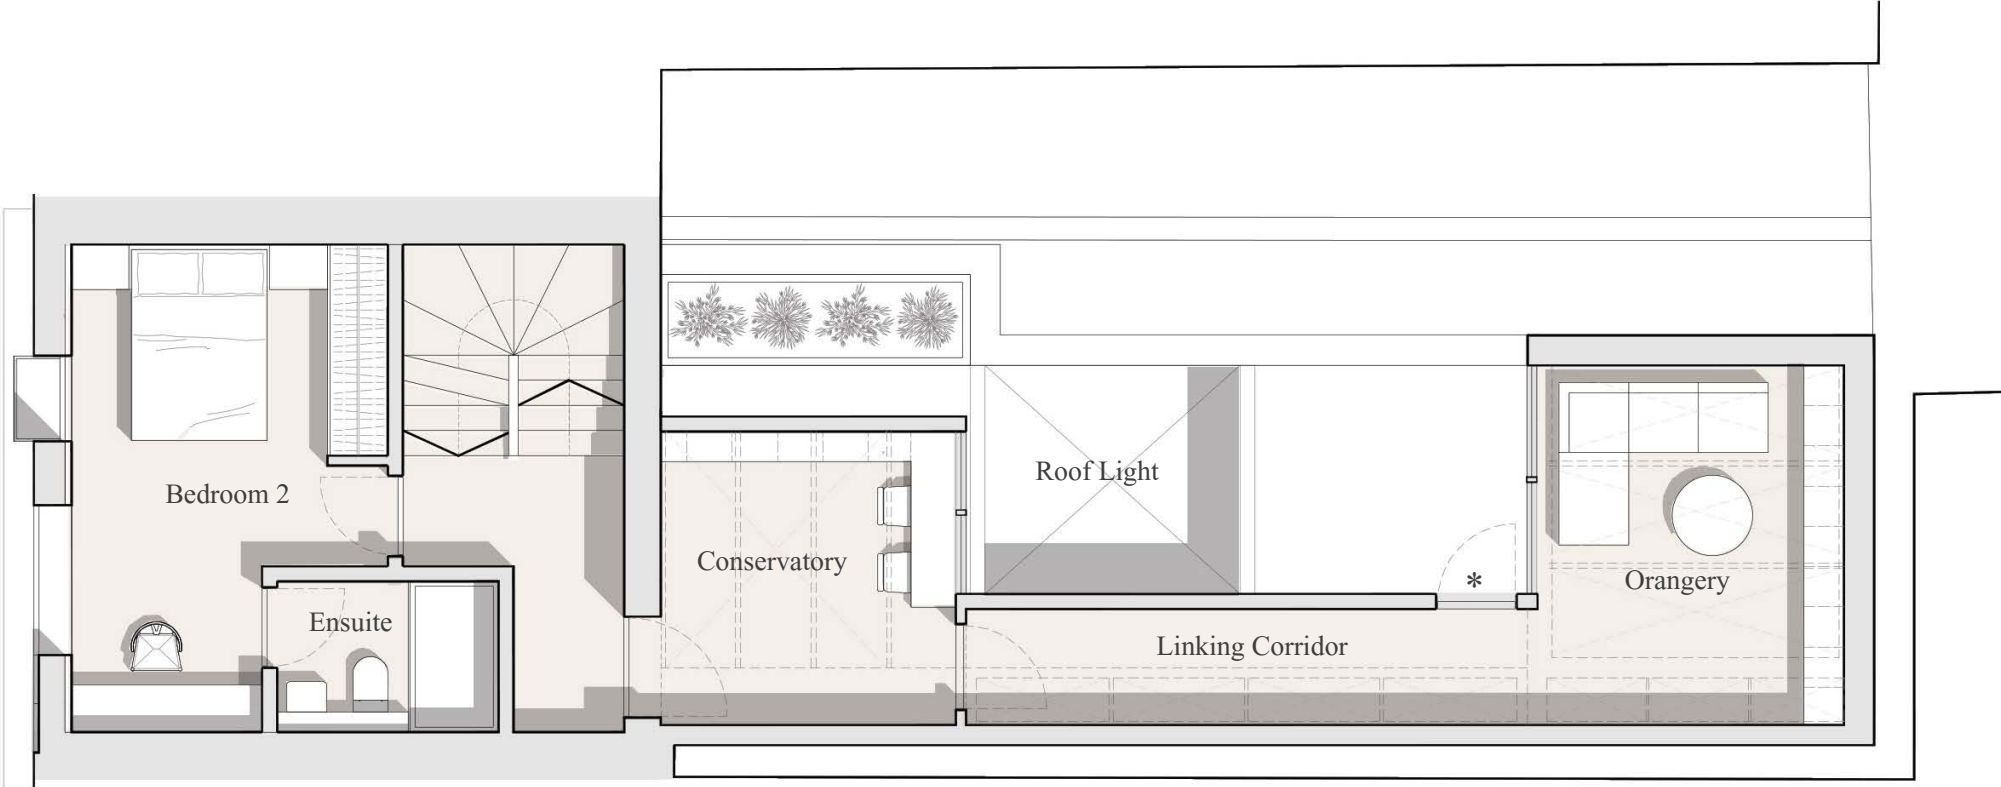

KEY:
* Solid Access Door for Roof Maintenance

PROPOSED SECOND FLOOR PLAN.
DRAWING no. 2002A 1:75@A3



34 NEW INN YARD, LONDON, EC2A 3EY

