


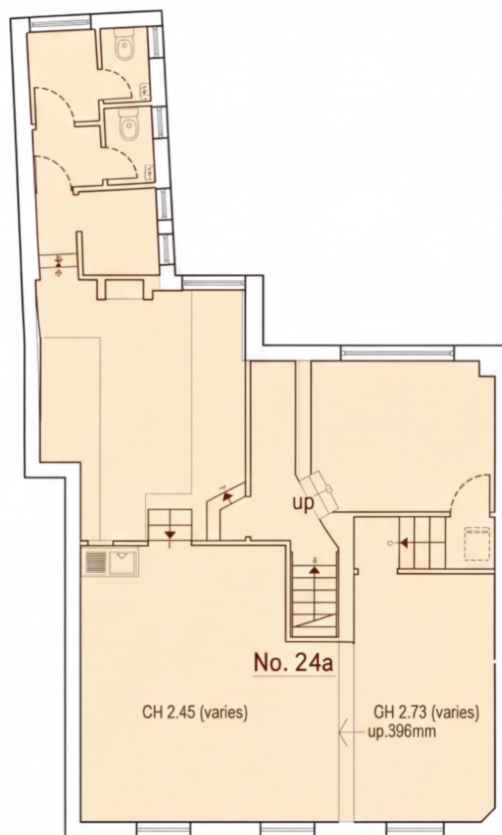

Proposed Ground floor Plan 1:100



Proposed First Floor Plan 1:100



amendments

bpm Architectural Services Ltd.

project
24-25 West Street
Horsham
RH12 1PB

project ref: 3259 Drawing ref: F01

drawing title
Existing and Proposed

drawn by
J Boys

date June 26 scale 1:100@ A2

www.bpmnet.co.uk
info@bpmnet.co.uk

Do not copy or drawing. check. All poyes meanible warco/sdorp to all eleoewerine on ists before all tncxhecm/ars ant heeding tags sonk is commanced R10 and CDP3