



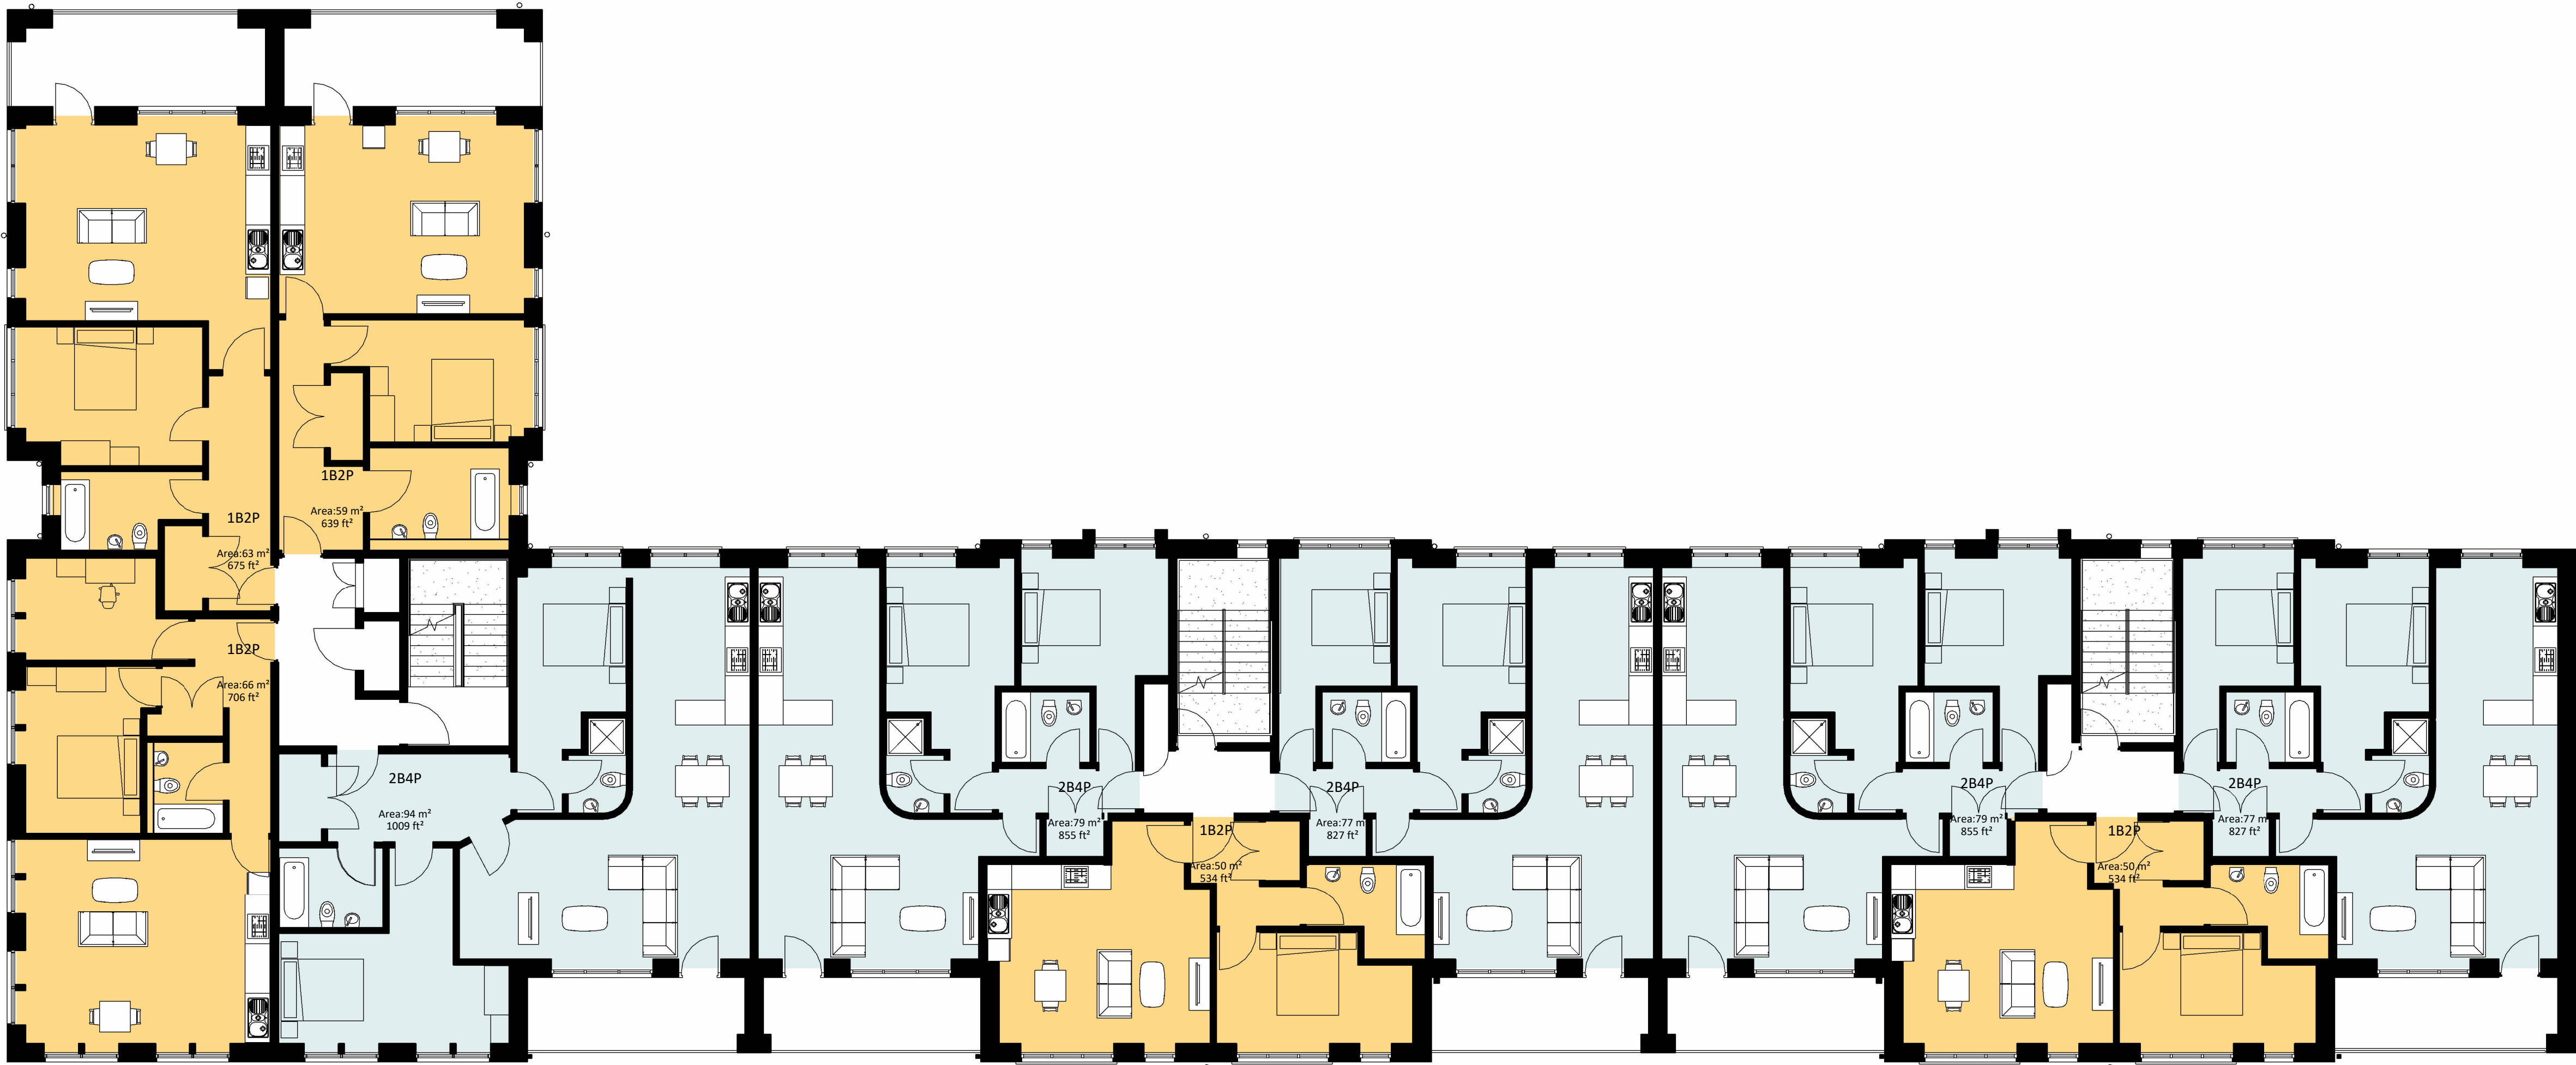


2. Block B - Proposed First Floor Plan
SCALE - 1 : 100@A1

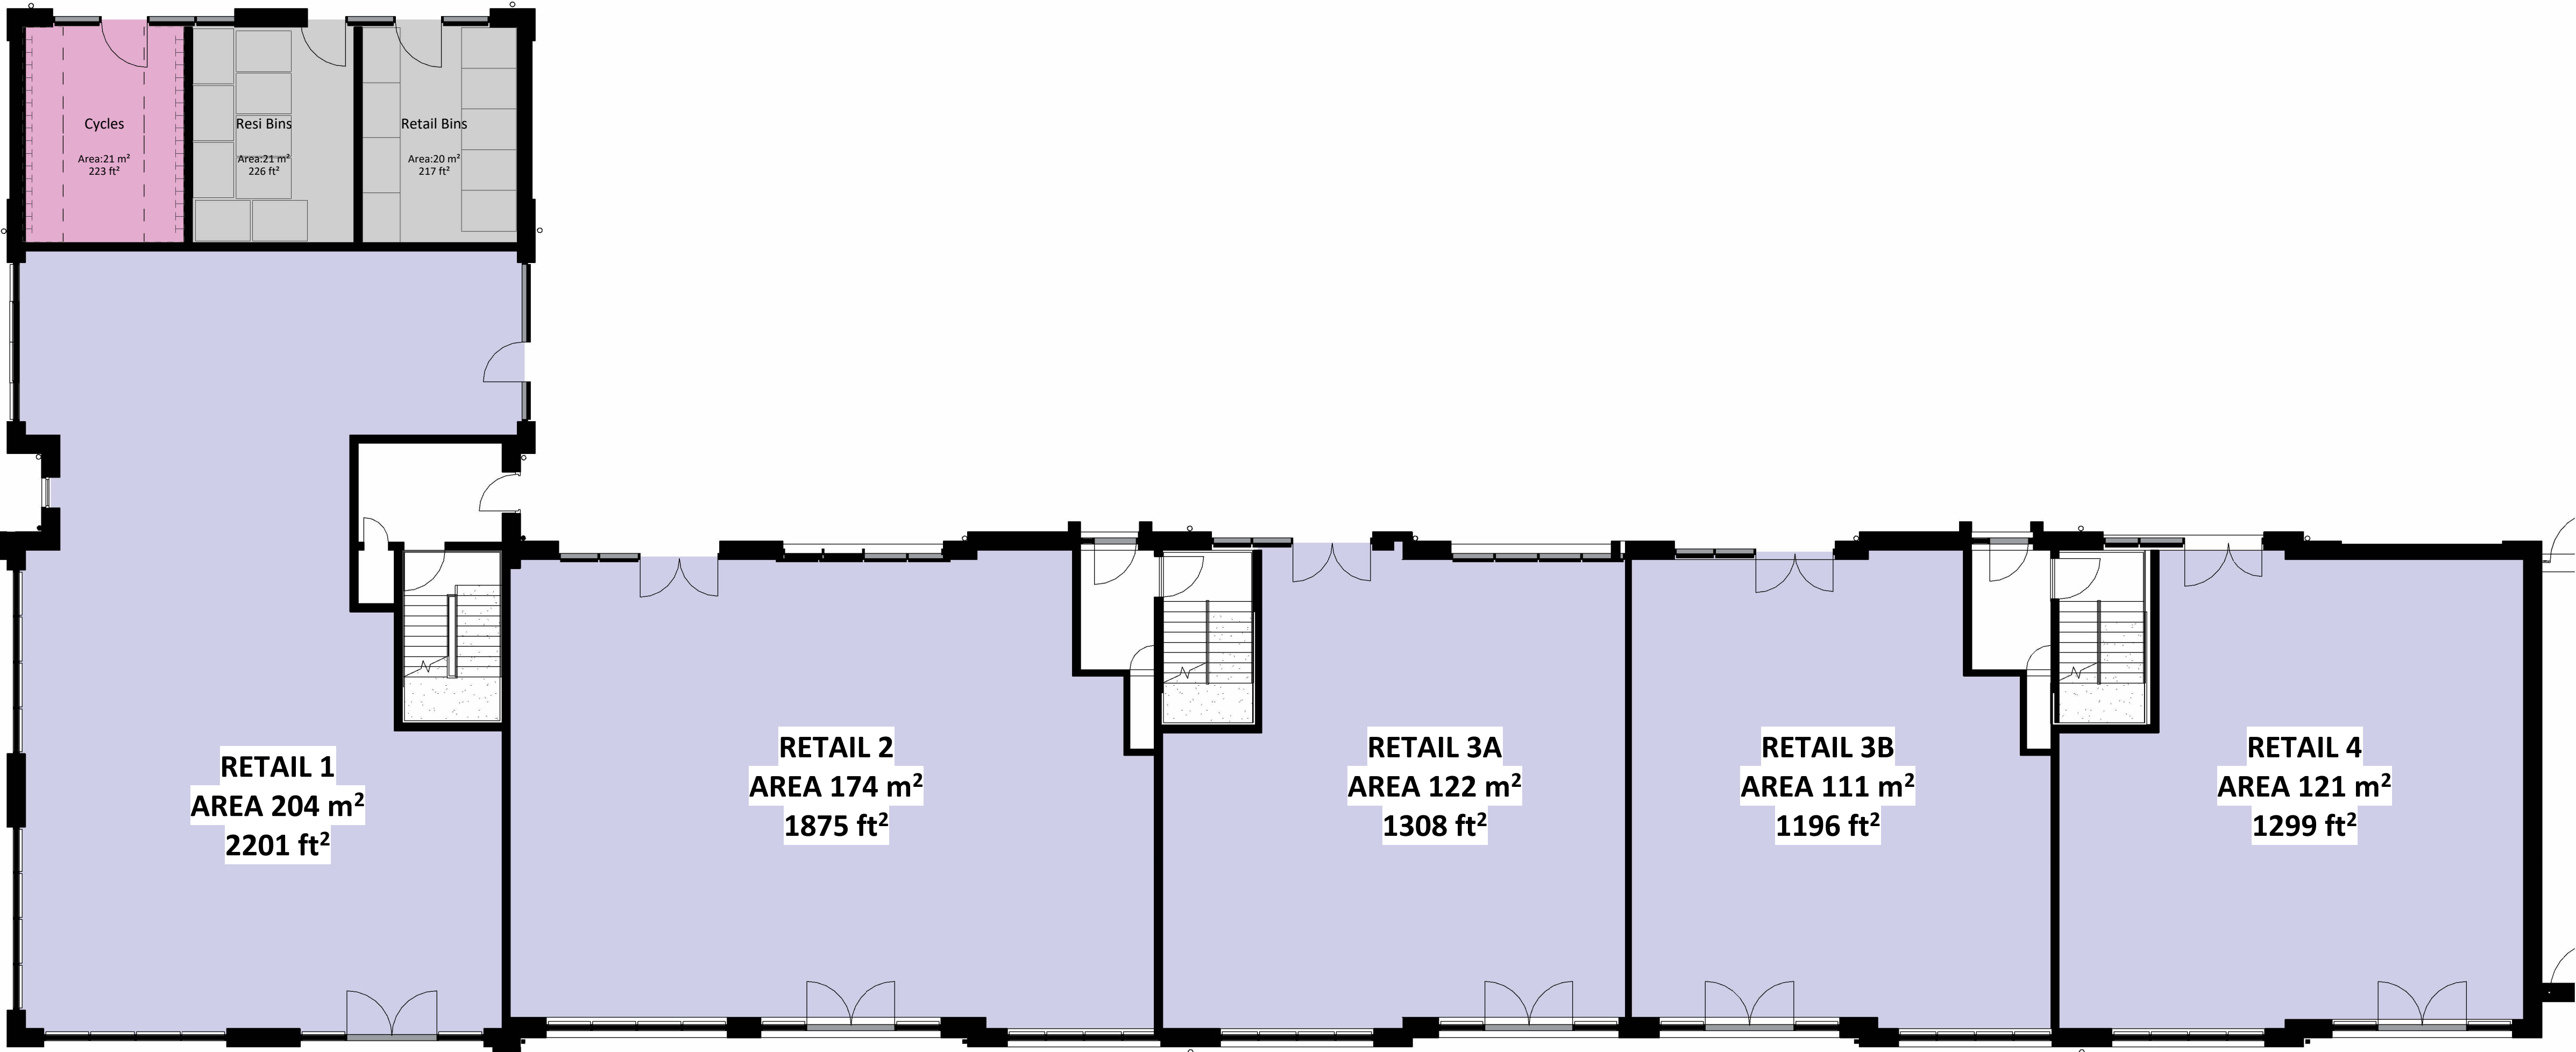

1. Block B - Proposed Ground Floor Plan
SCALE - 1 : 100@A1

1:100 Scale 0 1m 2m 5m 10m

 

This drawing is purely for discussion purposes only. It is not to be taken as a proposal for construction detailing, and instead it is primarily intended to convey the overall spatial layout of the building or parts of it. Please refer to the developed production information drawings for detail, construction and measurement purposes.

Do not scale from this drawing for construction or acquisition purposes. Responsibility is not accepted for errors made by others in scaling from this drawing. All construction information must be taken from figured dimensions only. All dimensions and levels must be checked on site and discrepancies between drawings and specification must be reported to GSSArchitecture. © Copyright GSSArchitecture. Ordnance Survey © Crown Copyright Survey 2022. All rights reserved. Licence number GSS 100017356. Map Data Copyright 2022 Google. Registered Office: 35 Headlands, Kettering, Northants, NN15 7ES. Tel: 01536 513 165. Email: gss@gotch.co.uk.

Key Plan

Legend

DRAFT ISSUE 22/10/26
AMENDMENTS AS PER GSS VE
MARKUP DATED 09/09/26 NB:
CHANGES ARE SUBJECT TO
PLANNING PERMISSION

P01	12.08.26	MGT	TEJ	Amendment to Layout
D	09.07.24	WRLC	SCS	Left hand Stair
				Amendments
C	14.06.24	WRLC	SCS	Amendments to
				address urban designer
				comments
B	20.10.23	AASD	SCS	Amendments following
				planning consultee
				feedback
A	25.01.23	WRLC	TEJ	Flat Layout
				Development

Rev	Date	Drn	Chk	Description
-----	------	-----	-----	-------------

GSSarchitecture
KETTERING | HARROGATE | GLOUCESTER | MILTON KEYNES | NEWCASTLE

Project Title:
Local Centre - Stanton Cross, Wellingborough

Client:
Stanton Cross Limited
Drawing Title:
Block B - Proposed Plans

Drawn By: WRLC
Checked By: TEJ
Scale @A1:
1 : 100
Date:
16/01/23

Status:
Preliminary Issue
File No:
S162b

Draw No:
(SK)020
Rev:
P01