


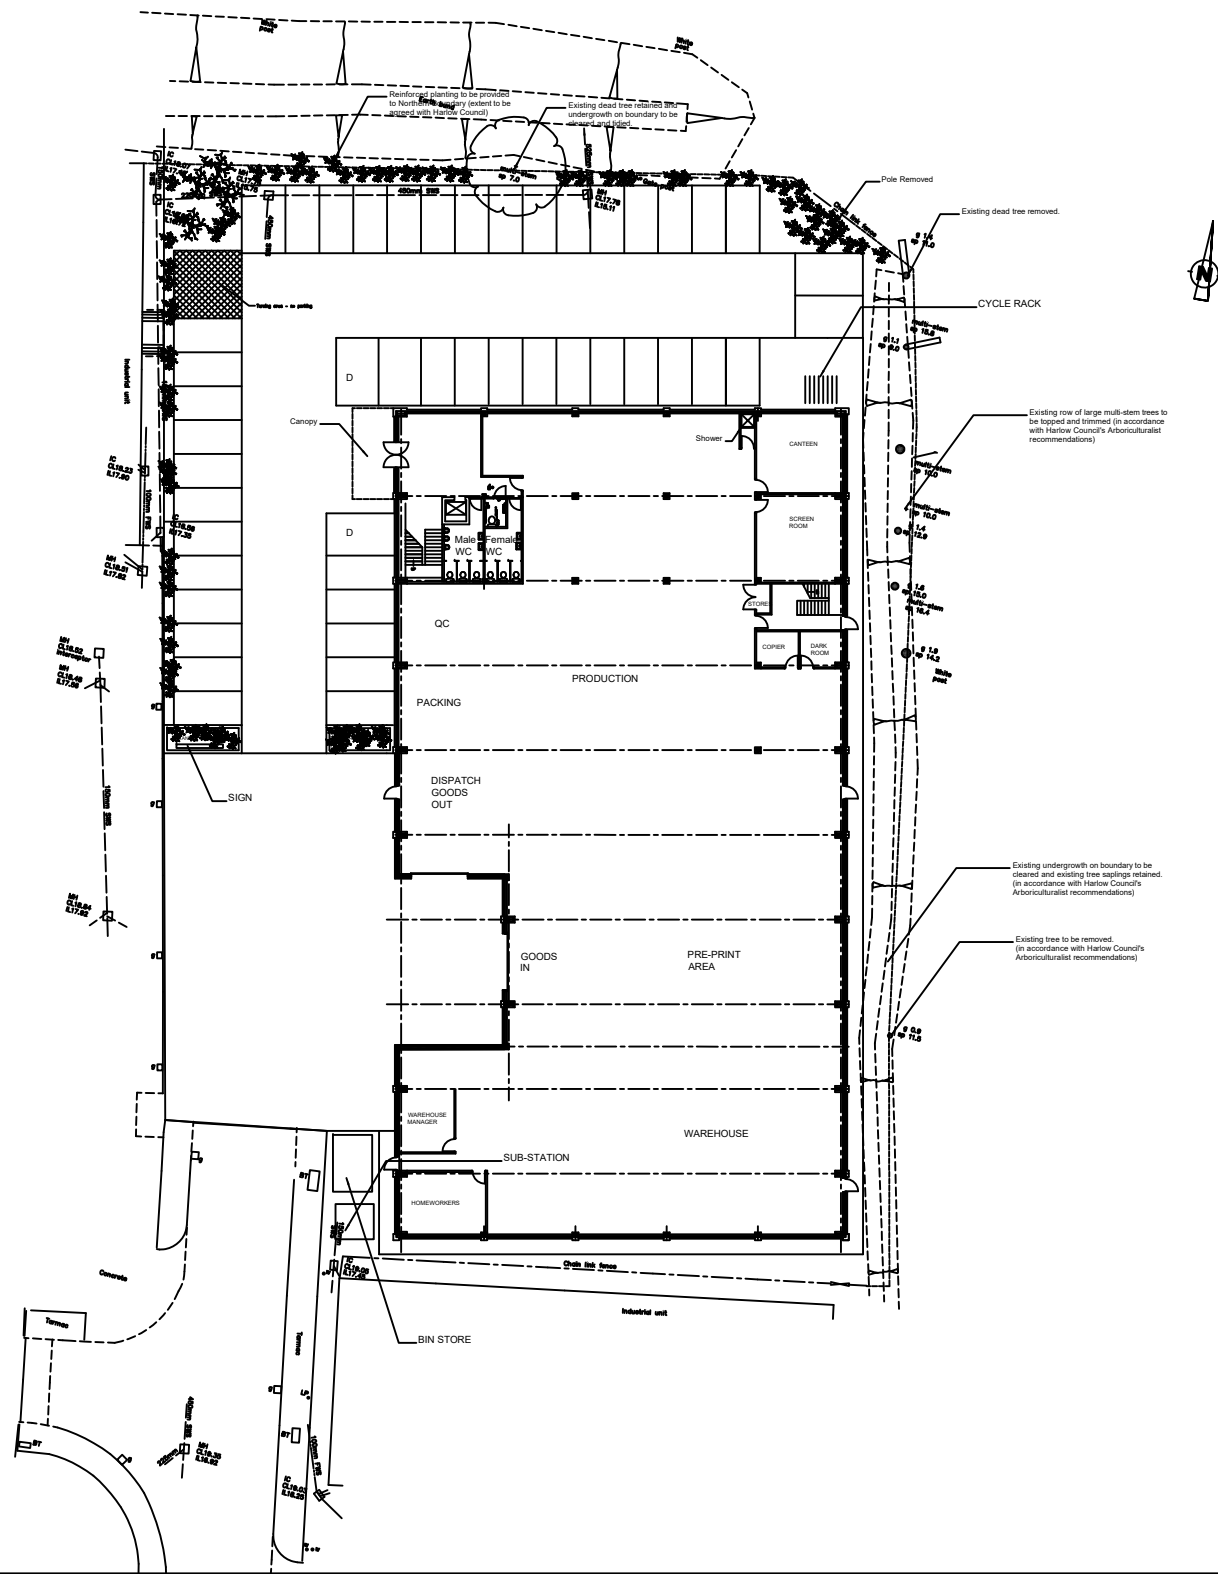

1. This Drawing & Design are copyright and may not be reproduced without the written consent of Derrick, Wade & Waters Limited.
2. DO NOT SCALE - Use Figured Dimensions Only.
3. The CONTRACTOR is to check and verify all Figured Dimensions, Site & Drainage Levels prior to commencement of work and notify Derrick, Wade & Waters of any discrepancies.
4. The Contractor is to check the drawing against all other relevant drawings, specifications and/or bills of quantities as issued.
5. IF IN DOUBT - ASK

Proposed Materials

Hardstanding:
80mm Block Paving laid in herringbone pattern.

Car Parking:
60mm Block Paving laid in herringbone pattern.

Planters:
900mm high, 215thk brickwork

Fire Path:
Shingle with timber edgings.

Fence:
Chainlink fence with Galvanised steel posts, 1.8 metres high.

Turning area shown	CJ May 01	E
Canopy Adjusted	CJ Nov 00	D
2 parking spaces omitted to NE corner	CJ Nov 00	C
Canopy reduced in size	CJ Oct 00	B
Generally revised	CJ Oct 00	A

REVISION	BY	DATE	NO
----------	----	------	----

CONTRACT

SENATOR PENS
STADIUM WAY
HARLOW

TITLE

PROPOSED GROUND FLOOR PLAN

DERRICK WADEWATERS
CHARTERED SURVEYORS

AGENCY • VALUATION • ESTATE MANAGEMENT
DESIGN • BUILDING SURVEYING • ENGINEERING • PROJECT MANAGEMENT

HARLOW 01279 792611
KINGSMEAD, EPPING RD, ROYDON, HARLOW, ESSEX CM19 9HU

SCALE	DATE	DRAWING NUMBER	REVISION
1/200	AUG 00	HD00023/102	E