


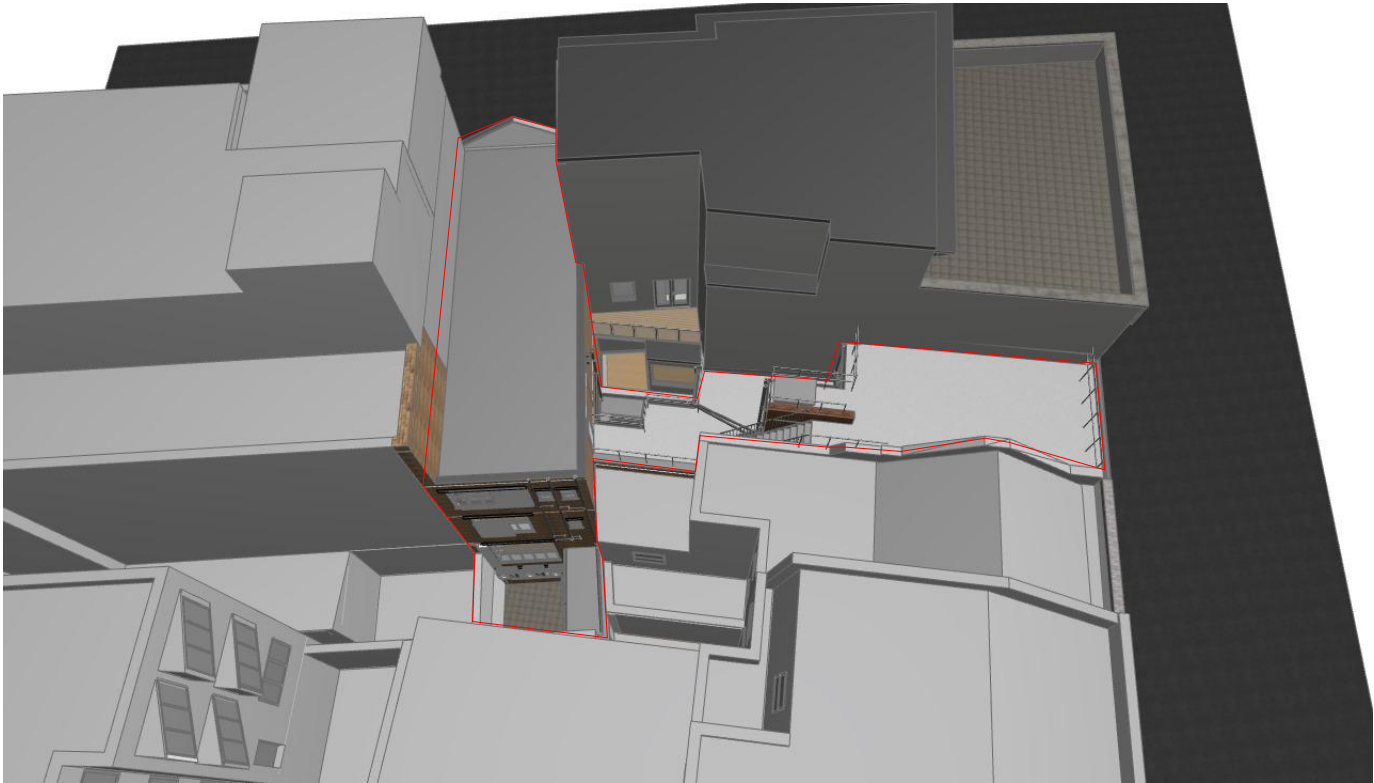

Purpose of Issue **Planning**

status

S0

Scales @ A3

Project No.

001E1

Originator

Urbanist Architecture

Project

Part single and part double storey roof extension and conversion to 4 self-contained C3 units from the first floor and upwards together with basement and ground floor infill extension.

Project Address

Site at 185 Commercial Road And 7 Turner Street Commercial Road London

Layout Title

**Visuals
Visuals 02**

RevID Issue Name

Issue Date Approved by

Drawing Number

project	originator	zone	level	type	role	number	rev
---------	------------	------	-------	------	------	--------	-----

E1 2DA - URB - ZZ - XX - VS - A -	0001						
--	-------------	--	--	--	--	--	--



Purpose of Issue **Planning**



status	Scales @ A3	Project No.	Originator
S2	1:200	001E1	Urbanist Architecture

Project
Part single and part double storey roof extension and conversion to 4 self-contained C3 units from the first floor and upwards together with basement and ground floor infill extension.

Project Address
Site at 185 Commercial Road And 7 Turner Street Commercial Road London

Layout Title
**Site Plans
Site Plan Existing**

RevID	Issue Name			Issue Date	Approved by		
Drawing Number							
project	originator	zone	level	type	role	number	rev
E1 2DA - URB - ZZ - XX - DR - A -						0012	

 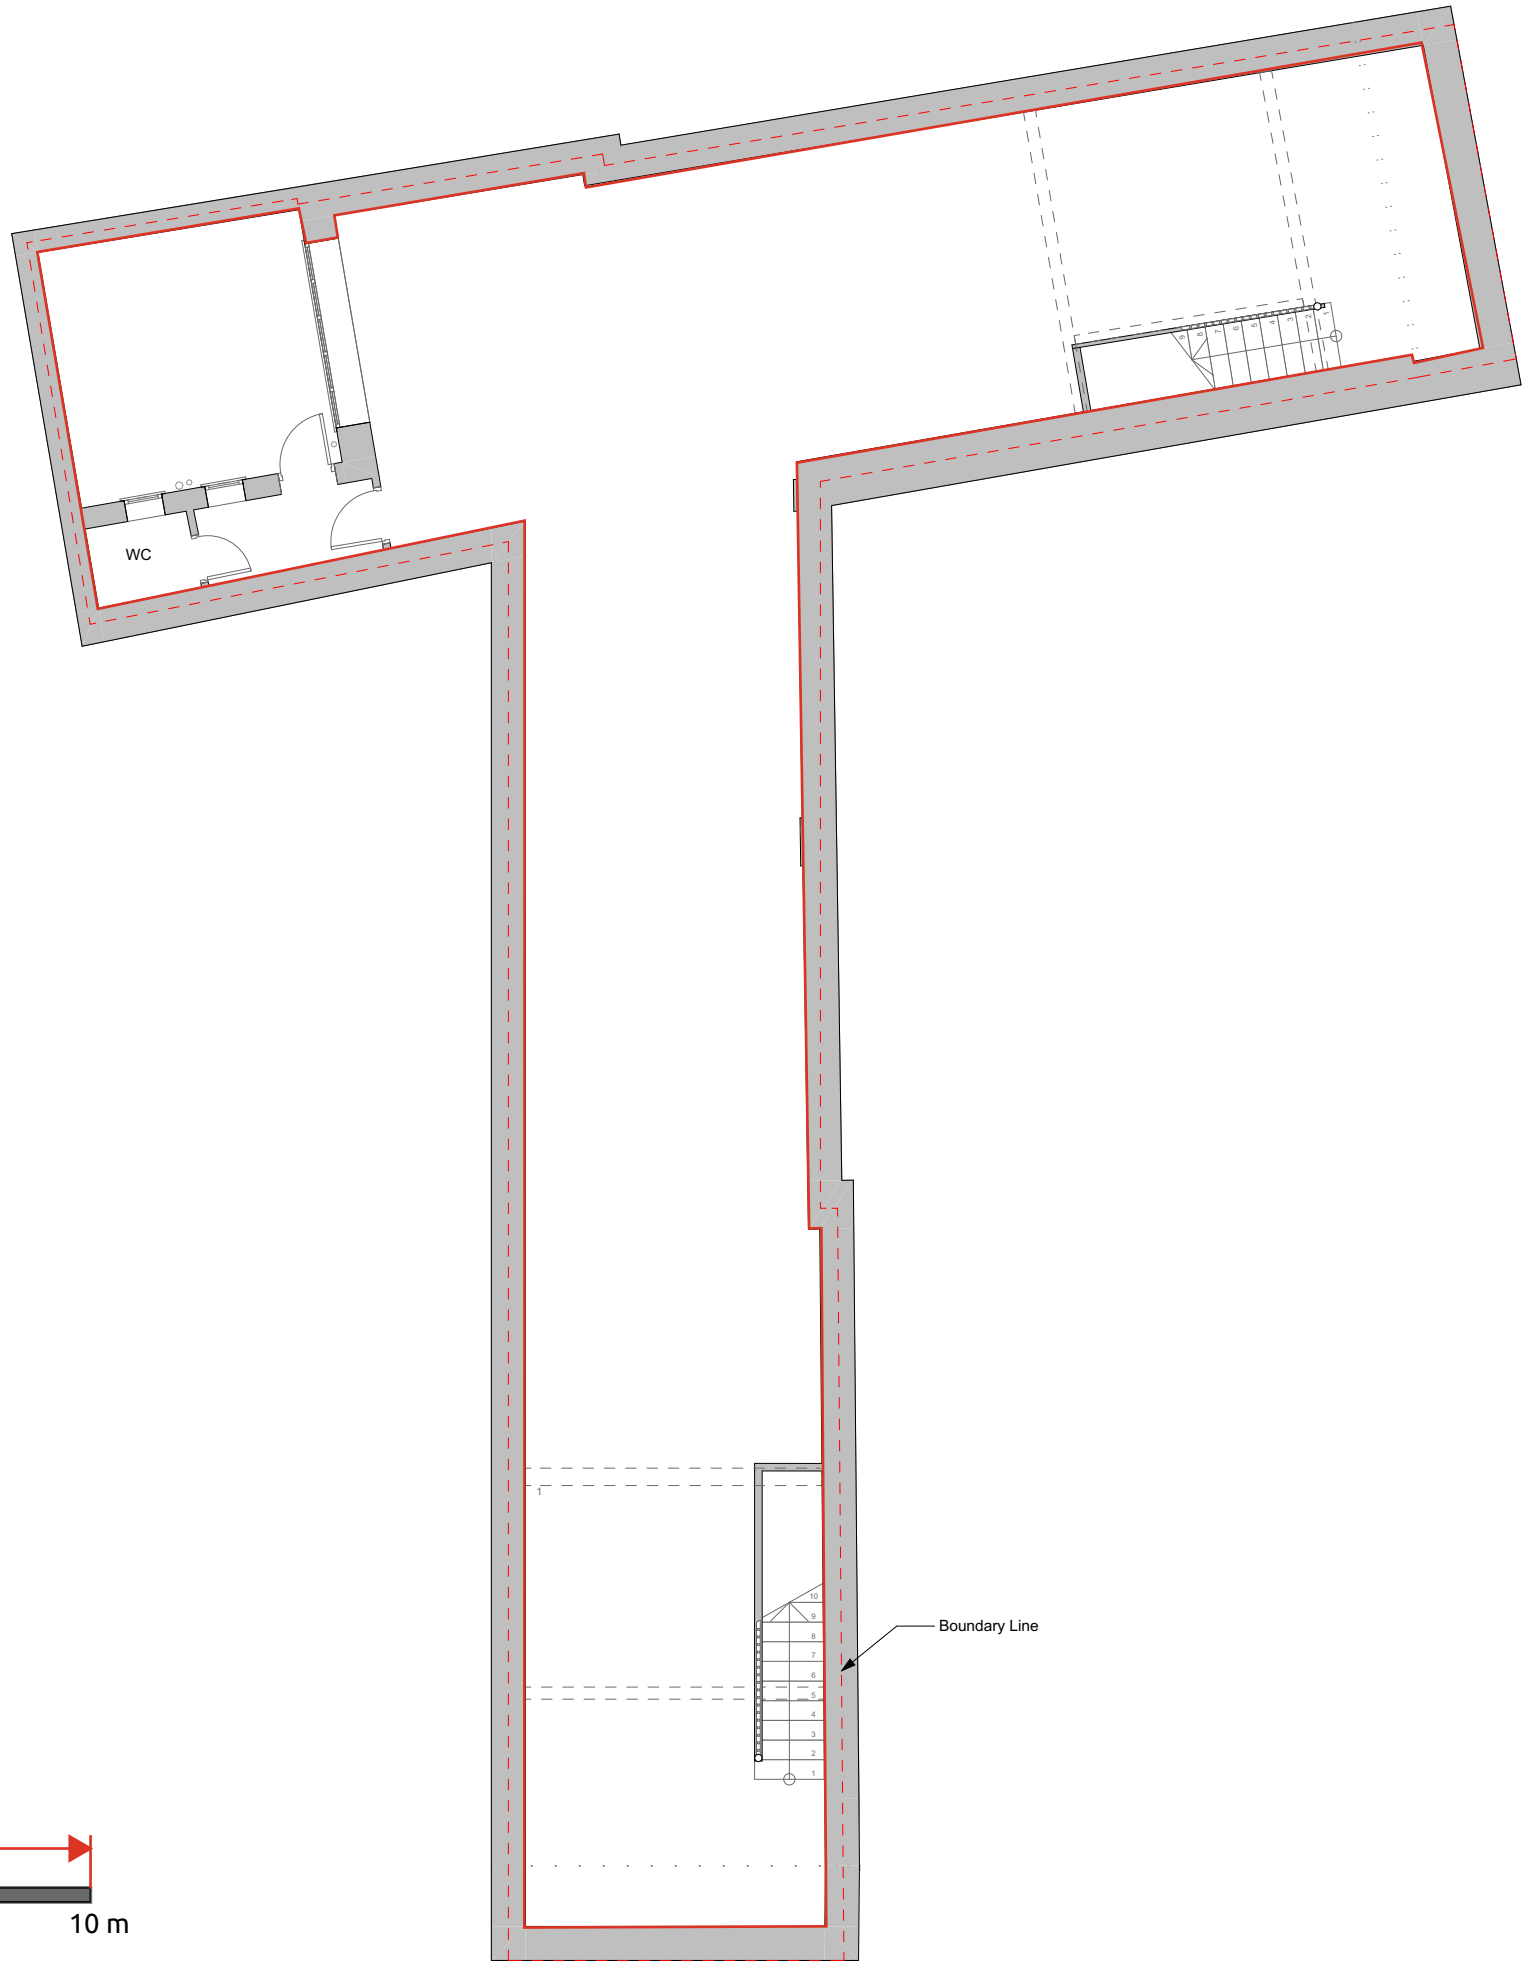

Purpose of Issue **Planning**


status	Scales @ A3	Project No.	Originator
S2	1:100	001E1	Urbanist Architecture

Project
Part single and part double storey roof extension and conversion to 4 self-contained C3 units from the first floor and upwards together with basement and ground floor infill extension.

Project Address
Site at 185 Commercial Road And 7 Turner Street Commercial Road London

Layout Title
**Plans Existing
-1. B1- Existing Basement Plan**

RevID	Issue Name				Issue Date	Approved by	
Drawing Number							
project	originator	zone	level	type	role	number	rev
E1 2DA - URB - ZZ - B1 - DR - A -						002101	

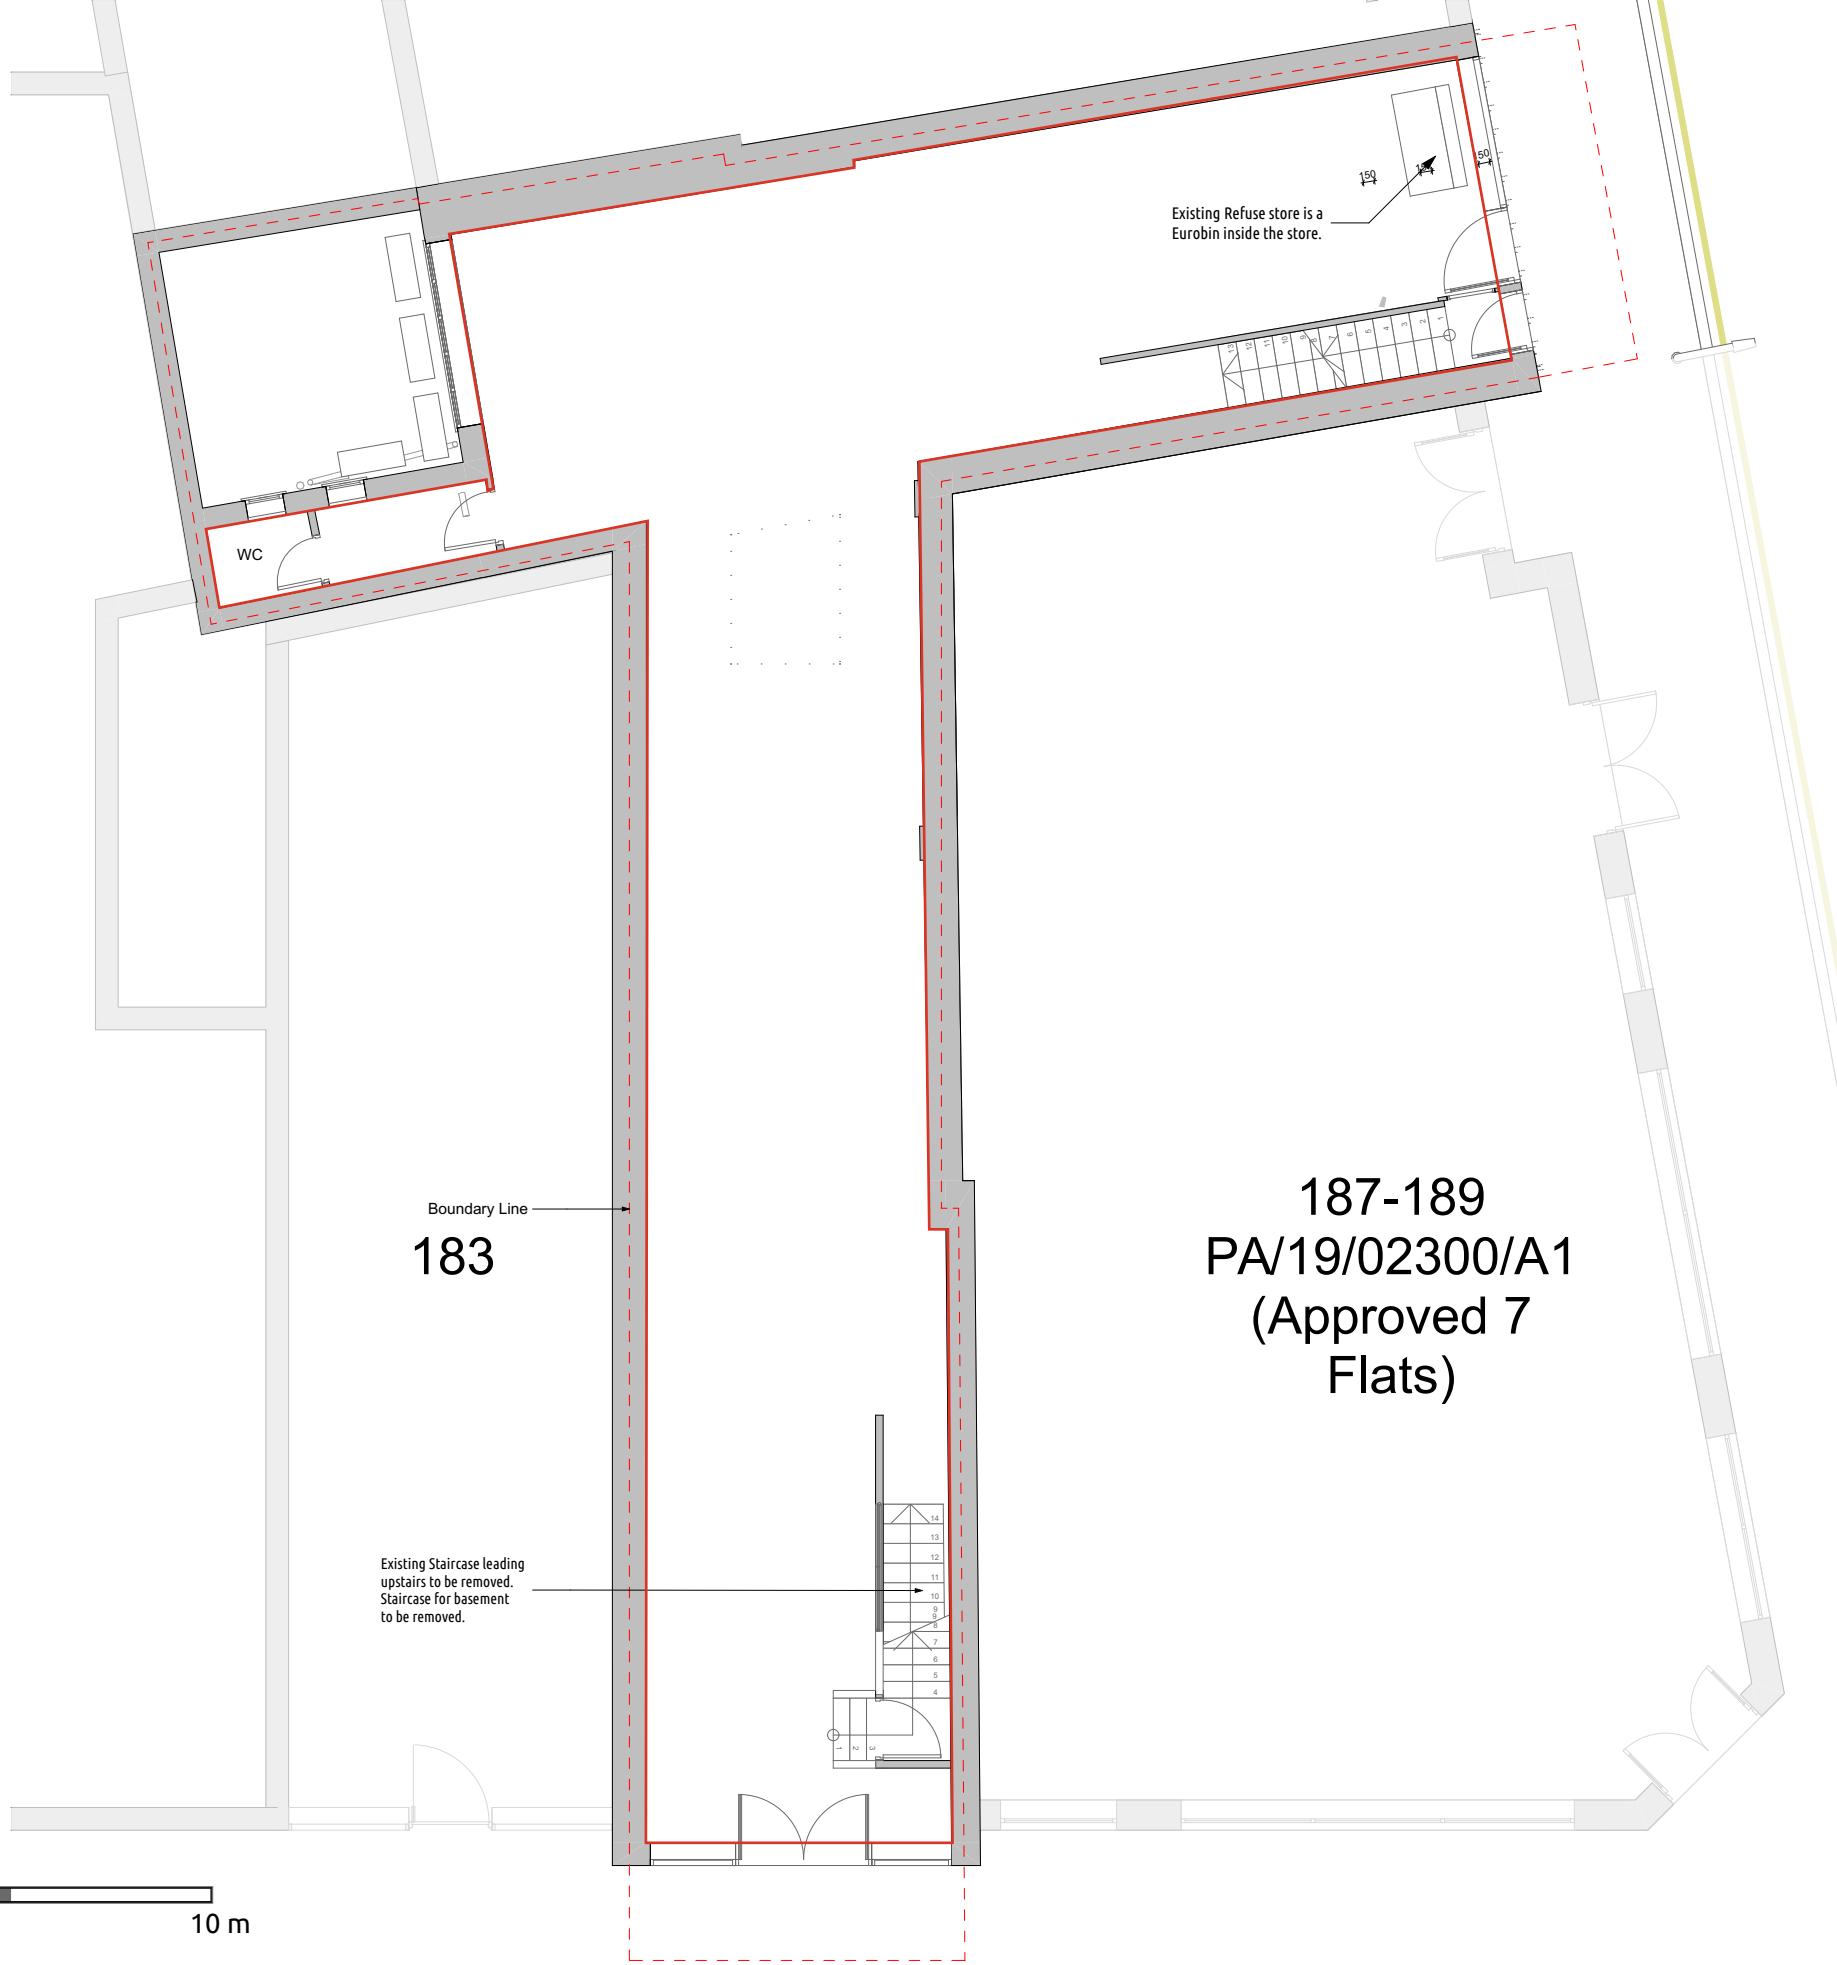


Boundary Line
183

187-189
PA/19/02300/A1
(Approved 7
Flats)

Existing Staircase leading
upstairs to be removed.
Staircase for basement
to be removed.

Existing Refuse store is a
Eurobin inside the store.

 



Purpose of Issue
Planning

status
S2

Scales @ A3
1:100

Project No.
001E1

Originator
Urbanist Architecture


Project
Part single and part double storey roof extension and conversion to 4 self-contained C3 units from the first floor and upwards together with basement and ground floor infill extension.

Project Address
Site at 185 Commercial Road And 7 Turner Street Commercial Road London

Layout Title
**Plans Existing
0. GF- Existing Ground Floor Plan**

RevID	Issue Name	Issue Date	Approved by

Drawing Number							
project	originator	zone	level	type	role	number	rev
E1 2DA - URB - ZZ - 00 - DR - A -							002102

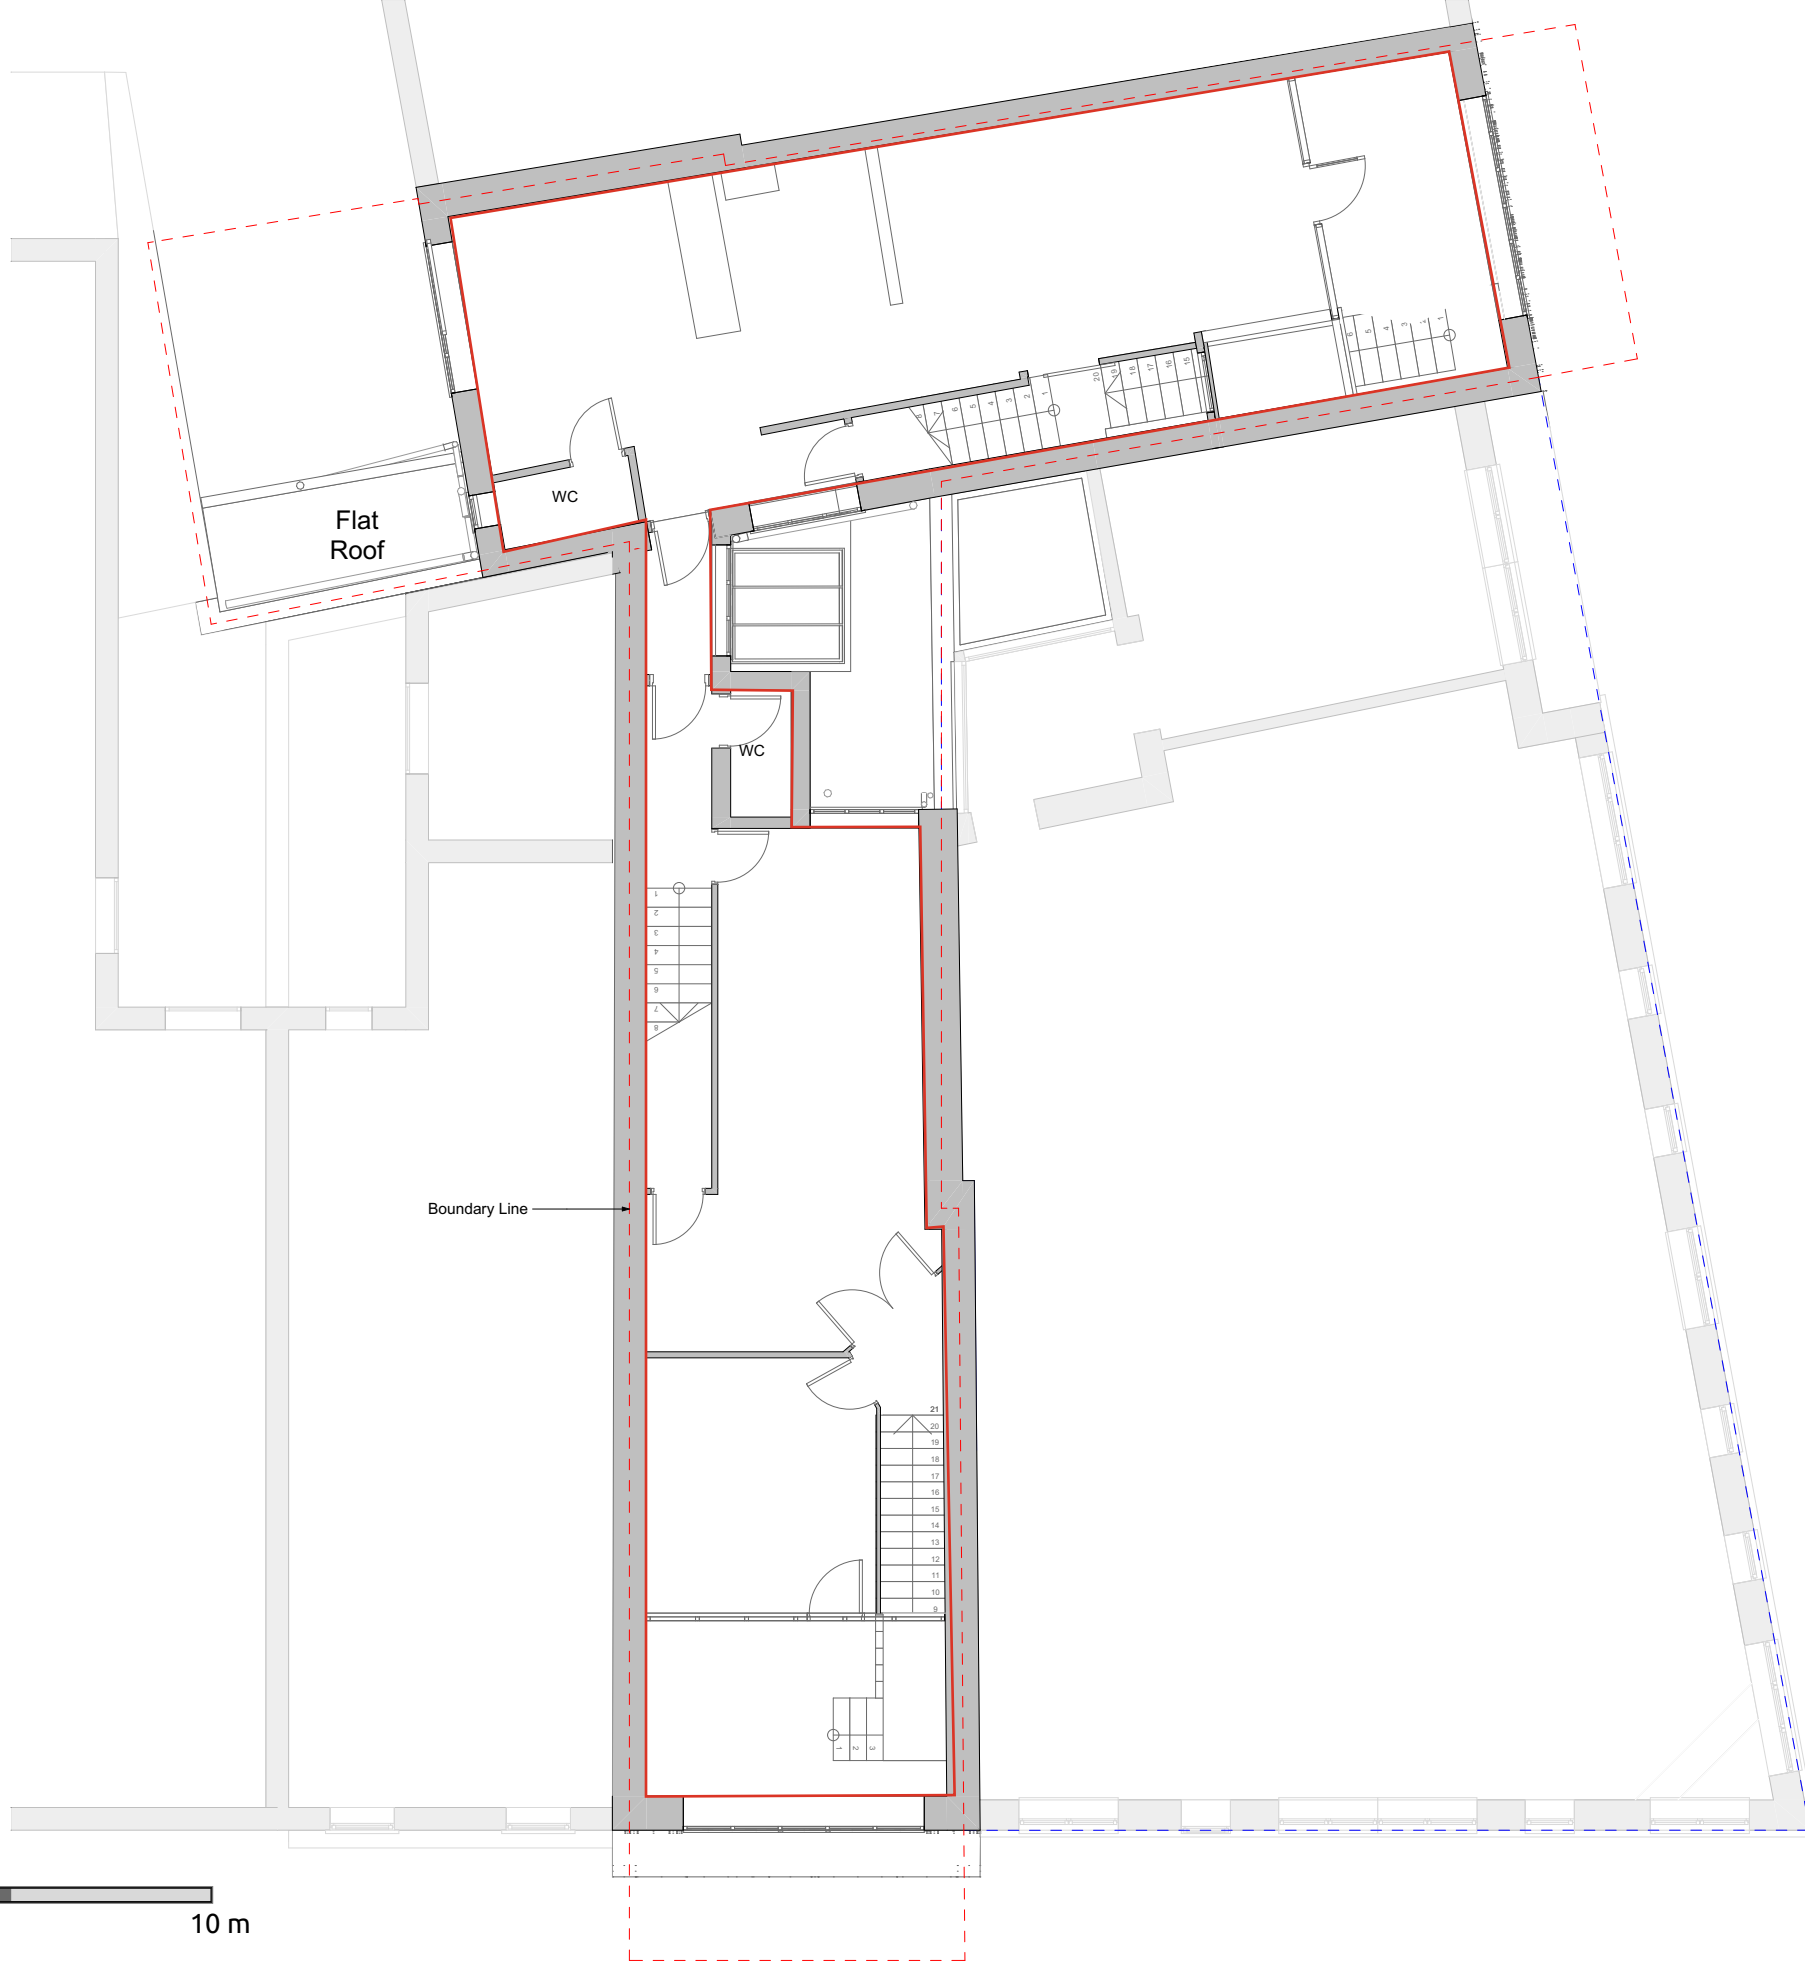

Purpose of Issue **Planning**

status

S2

Scales @ A3

1:100

Project No.

001E1

Originator

Urbanist Architecture

Project

Part single and part double storey roof extension and conversion to 4 self-contained C3 units from the first floor and upwards together with basement and ground floor infill extension.

Project Address

Site at 185 Commercial Road And 7 Turner Street Commercial Road London

Layout Title

**Plans Existing
1. 01- Existing First Floor Plan**



RevID | Issue Name

Issue Date | Approved by

Drawing Number

project	originator	zone	level	type	role	number	rev
E1	2DA	URB	ZZ	01	DR	A	002103

E1 2DA - URB - ZZ - 01 - DR - A - 002103

 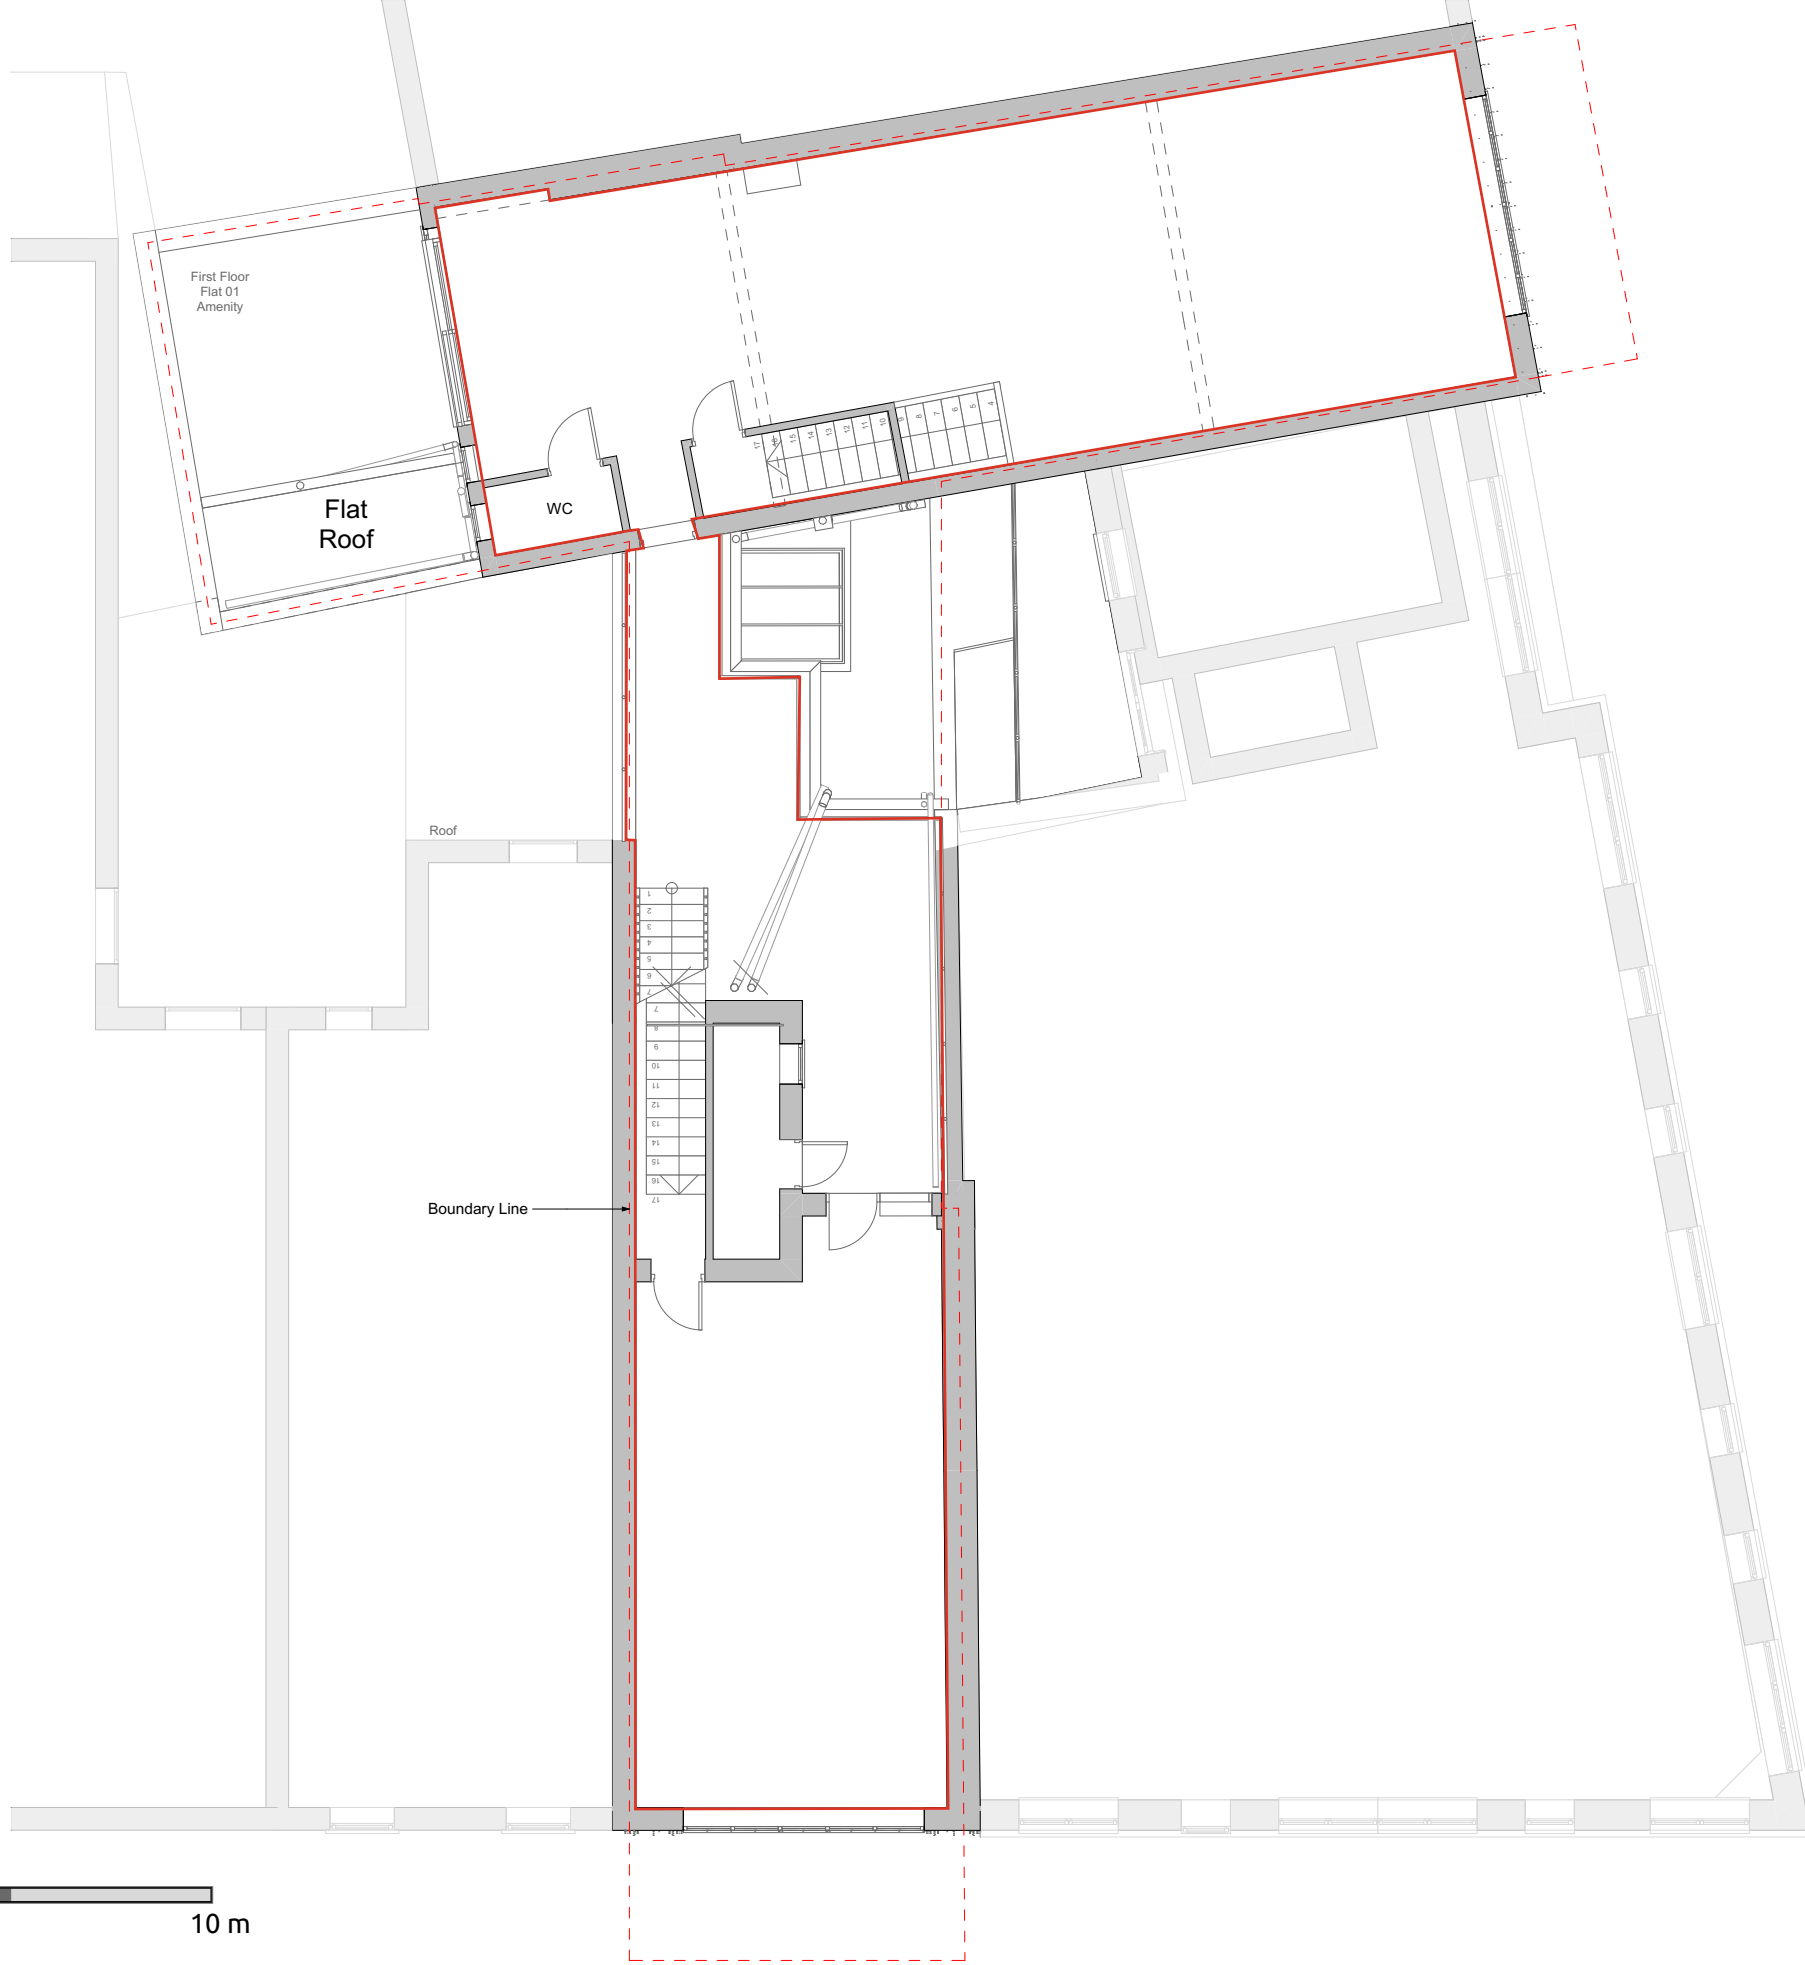

Purpose of Issue **Planning**

status

S2

Scales @ A3

1:100

Project No.

001E1

Originator

Urbanist Architecture

Project

Part single and part double storey roof extension and conversion to 4 self-contained C3 units from the first floor and upwards together with basement and ground floor infill extension.

Project Address

Site at 185 Commercial Road And 7 Turner Street Commercial Road London

Layout Title

**Plans Existing
2. 02- Existing Second Floor Plan**


RevID | Issue Name

Issue Date | Approved by

Drawing Number

project	originator	zone	level	type	role	number	rev
---------	------------	------	-------	------	------	--------	-----

E1 2DA - URB - ZZ - 02 - DR - A -	002104
--	---------------

 

Purpose of Issue **Planning**

status

S2

Scales @ A3

1:100

Project No.

001E1

Originator

Urbanist Architecture

Project

Part single and part double storey roof extension and conversion to 4 self-contained C3 units from the first floor and upwards together with basement and ground floor infill extension.

Project Address

Site at 185 Commercial Road And 7 Turner Street Commercial Road London

Layout Title

**Plans Existing
3. RF- Existing Roof Plan**




RevID | Issue Name

Issue Date | Approved by

Drawing Number

project	originator	zone	level	type	role	number	rev
---------	------------	------	-------	------	------	--------	-----

E1 2DA - URB - ZZ - 03 - DR - A -	002105
--	---------------

 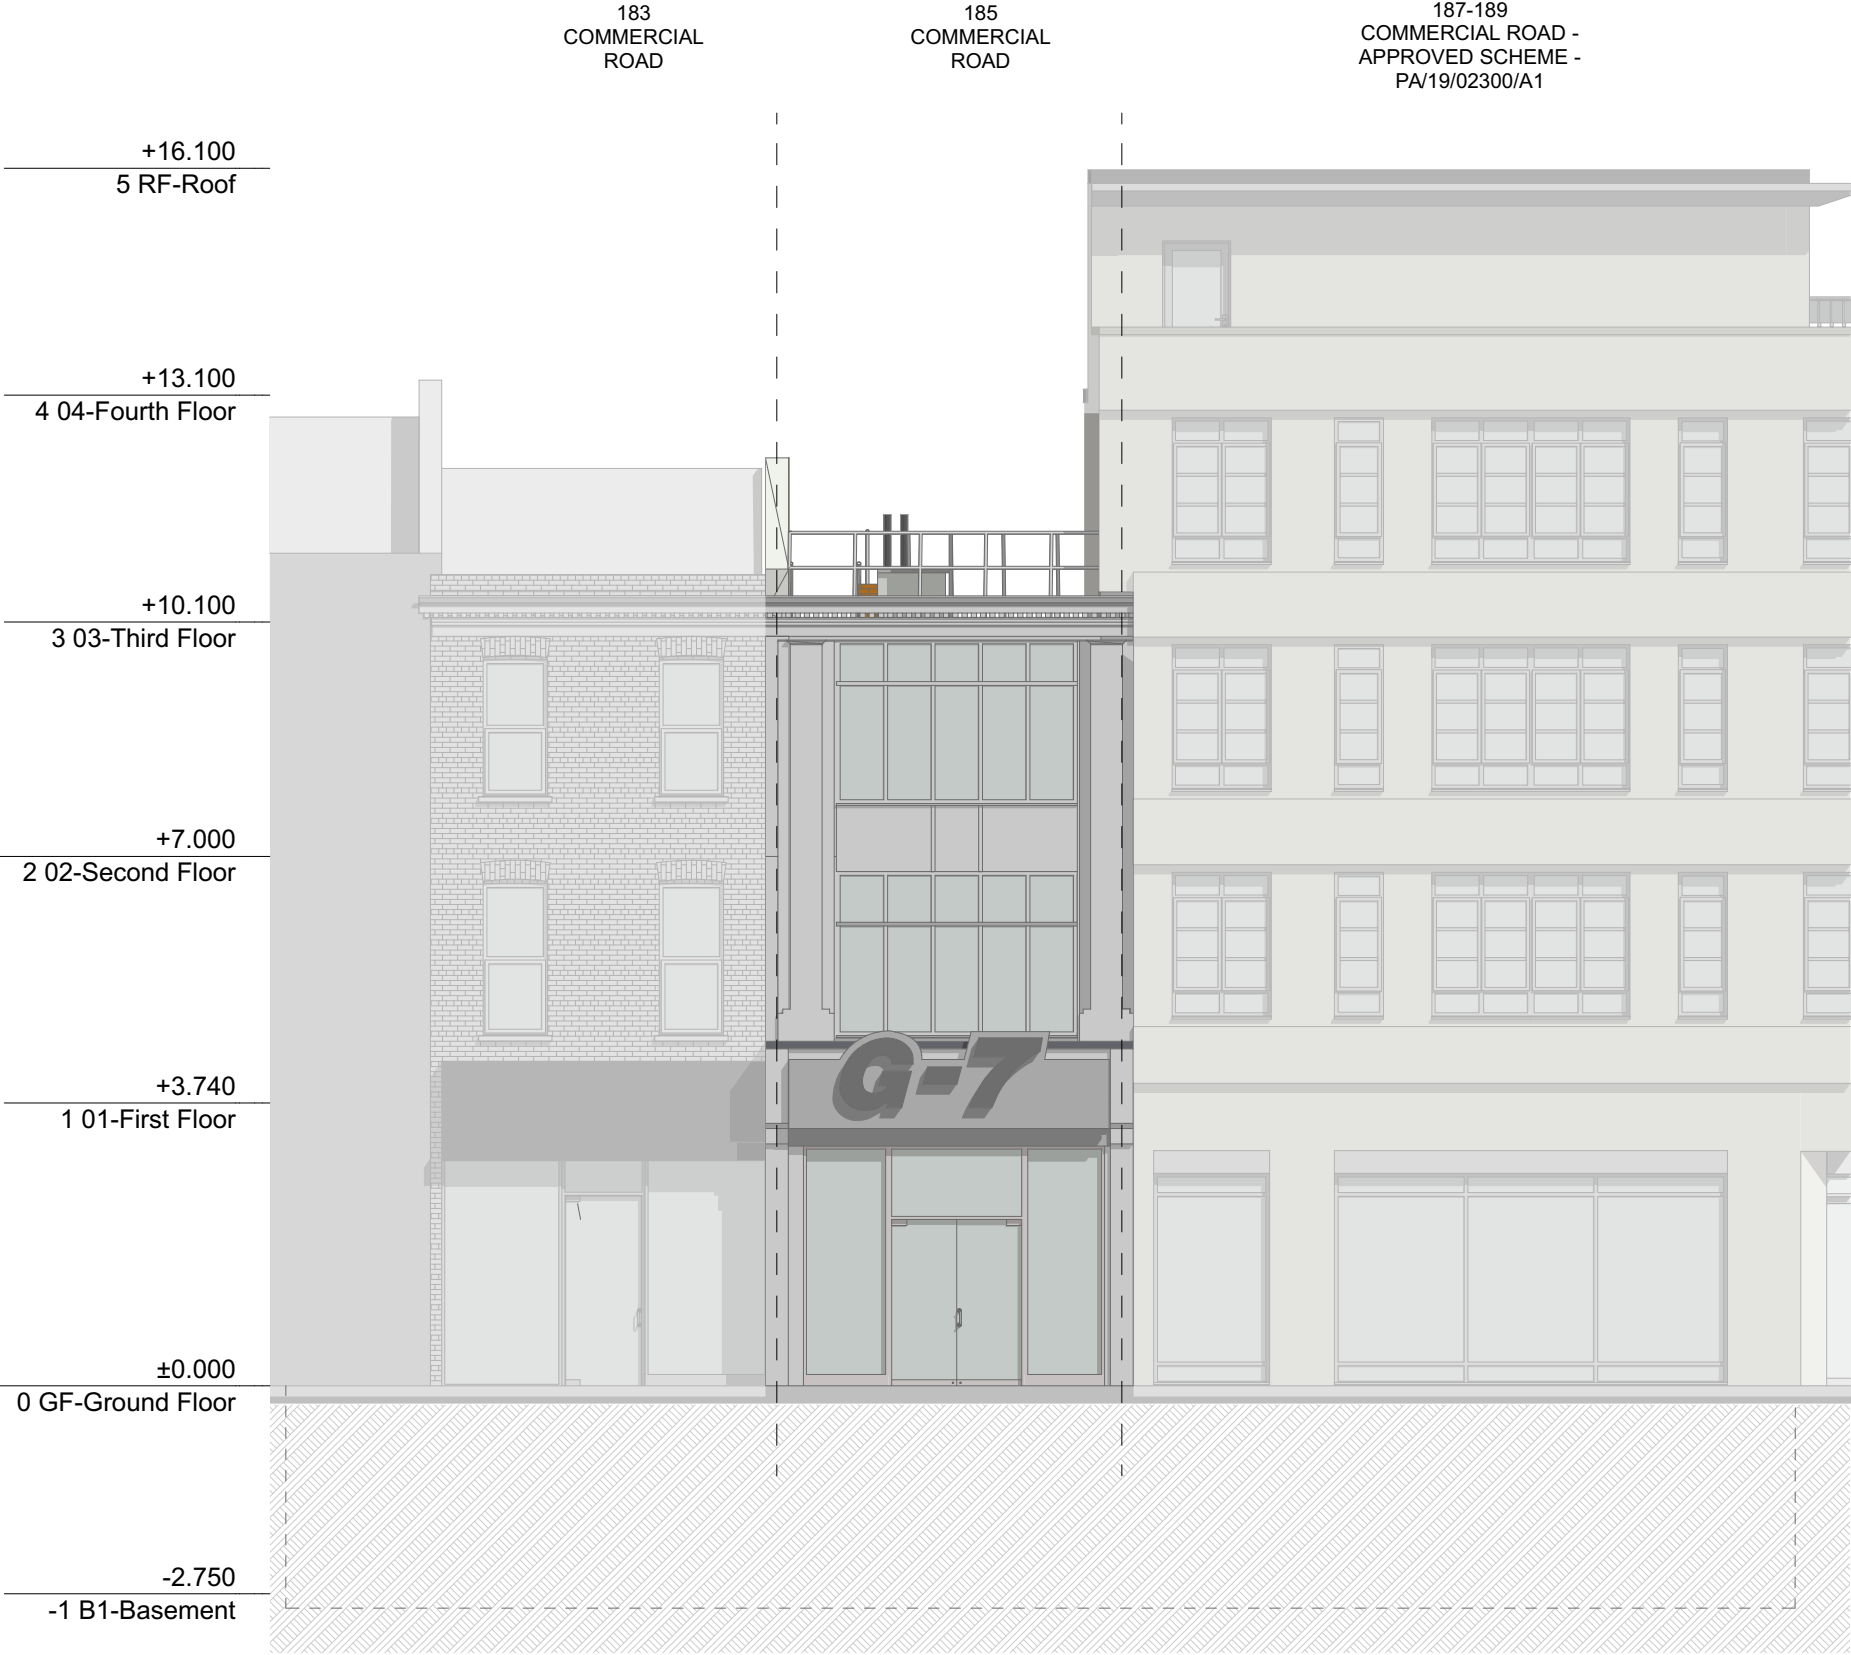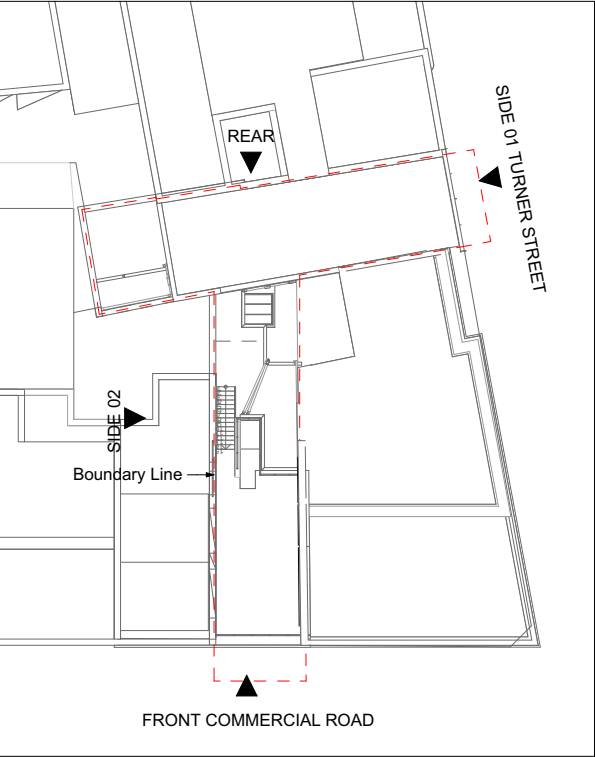



Purpose of Issue

Planning

status

S2

Scales @ A3

1:100

Project No.

001E1

Originator

Urbanist Architecture

Project

Part single and part double storey roof extension and conversion to 4 self-contained C3 units from the first floor and upwards together with basement and ground floor infill extension.




Project Address

Site at 185 Commercial Road And 7 Turner Street Commercial Road London

Layout Title

Elevations Existing Existing Front Elevation (Commercial Road)

RevID	Issue Name	Issue Date	Approved by																
Drawing Number <table><tr><td>project</td><td>originator</td><td>zone</td><td>level</td><td>type</td><td>role</td><td>number</td><td>rev</td></tr><tr><td>E1</td><td>2DA</td><td>- URB</td><td>- ZZ</td><td>- XX</td><td>- DR</td><td>- A</td><td>- 002201</td></tr></table>				project	originator	zone	level	type	role	number	rev	E1	2DA	- URB	- ZZ	- XX	- DR	- A	- 002201
project	originator	zone	level	type	role	number	rev												
E1	2DA	- URB	- ZZ	- XX	- DR	- A	- 002201												

 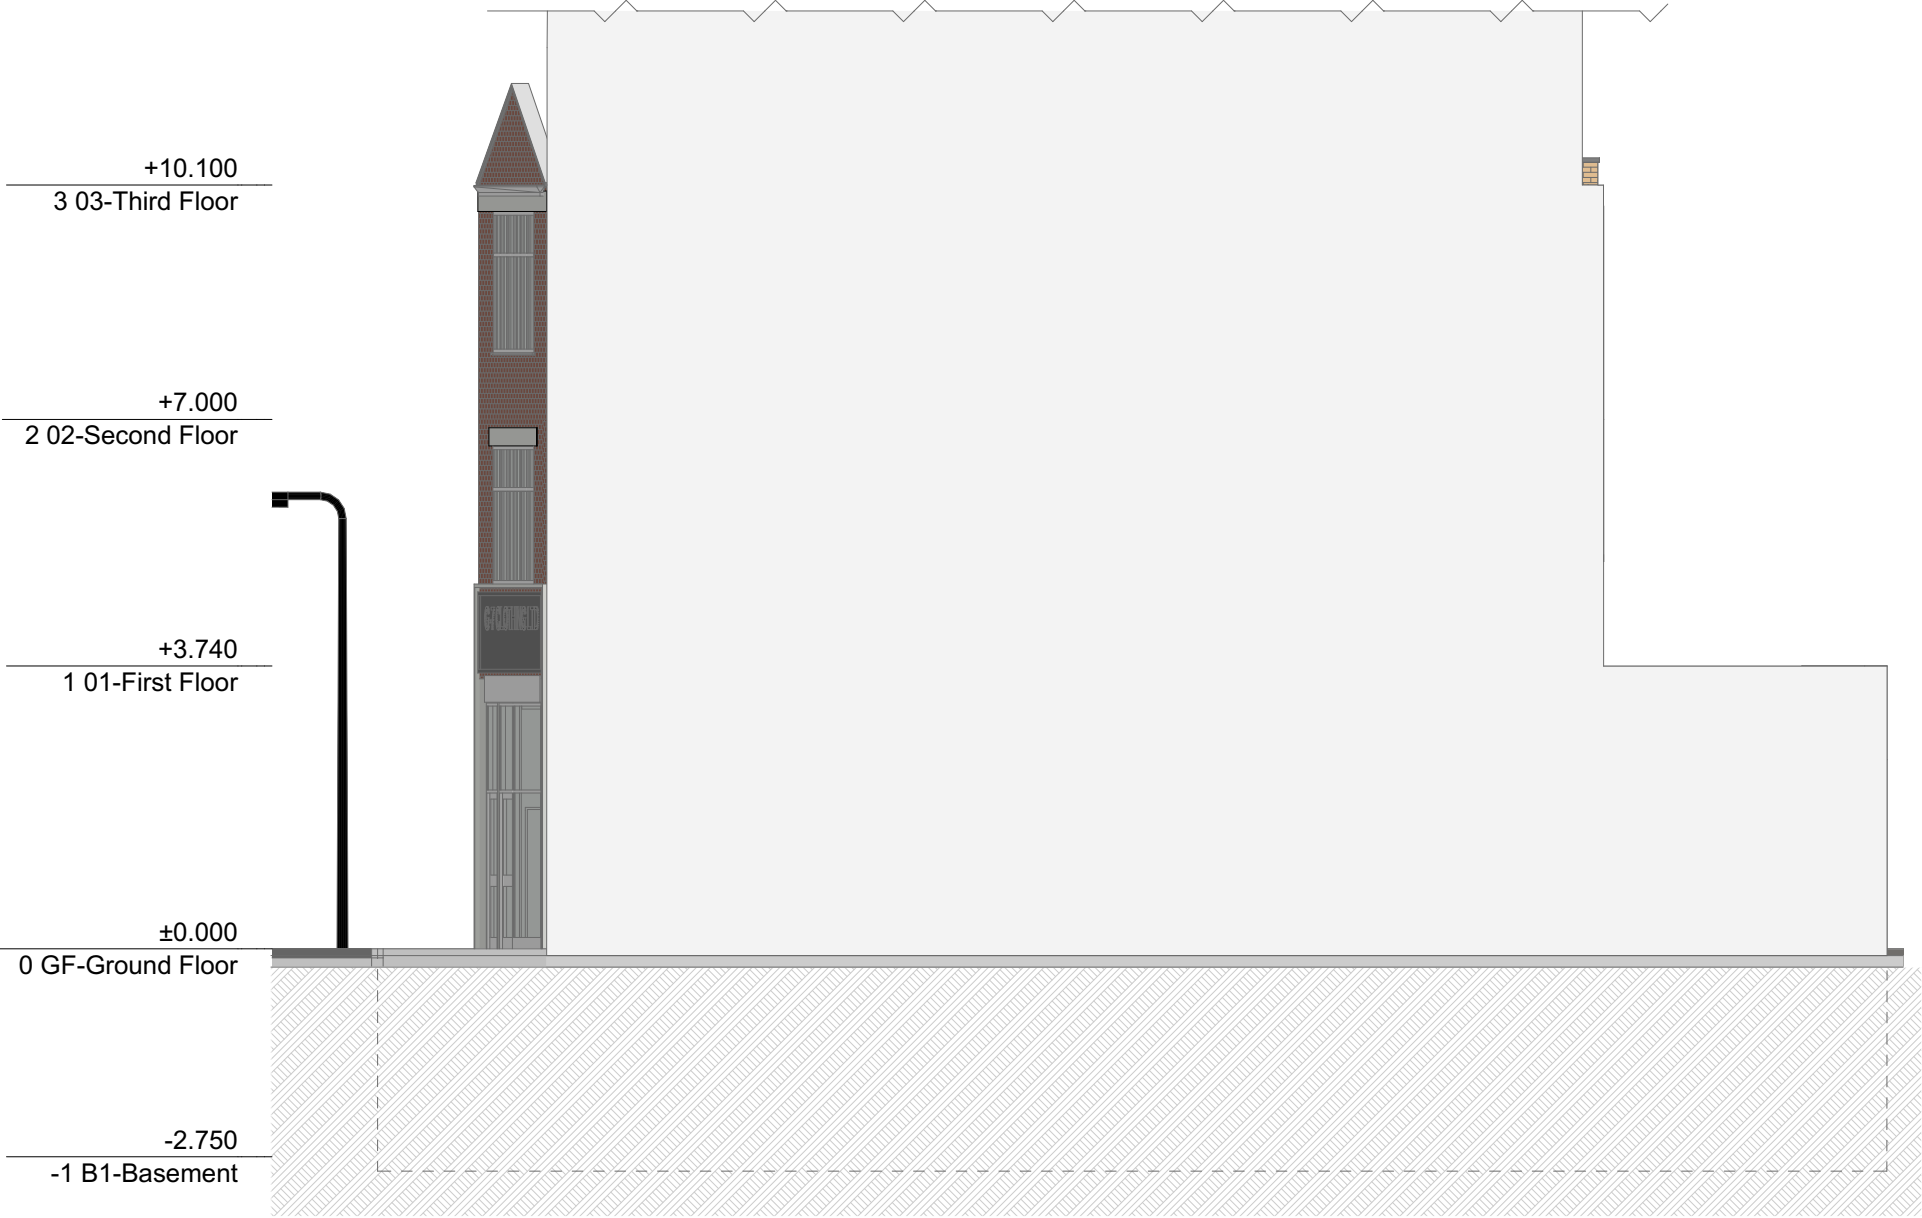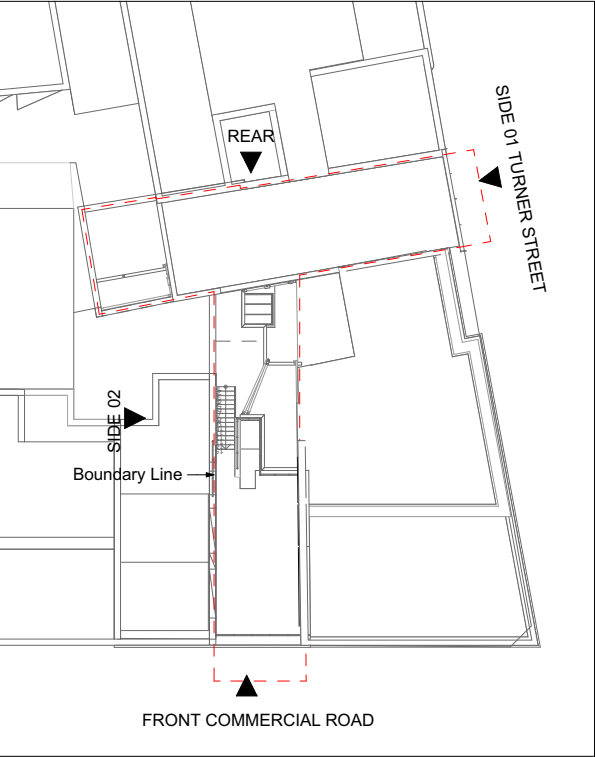

Purpose of Issue **Planning**

status

S2

Scales @ A3

1:100

Project No.

001E1

Originator

Urbanist Architecture

Project

Part single and part double storey roof extension and conversion to 4 self-contained C3 units from the first floor and upwards together with basement and ground floor infill extension.

Project Address

Site at 185 Commercial Road And 7 Turner Street Commercial Road London

Layout Title

Elevations Existing Existing Rear Elevation

RevID

Issue Name

Issue Date

Approved by

Drawing Number

project

originator

zone

level



type


role

number

rev

E1 2DA - URB - ZZ - XX - DR - A - 002202

 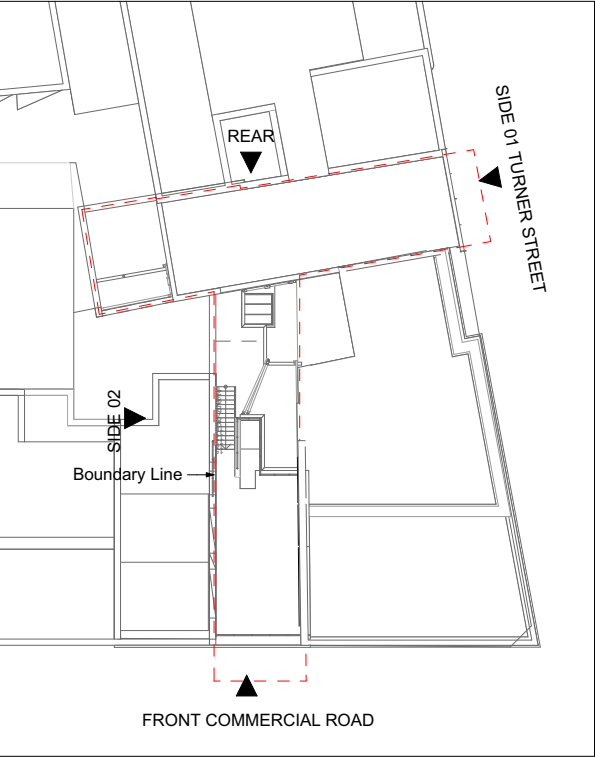

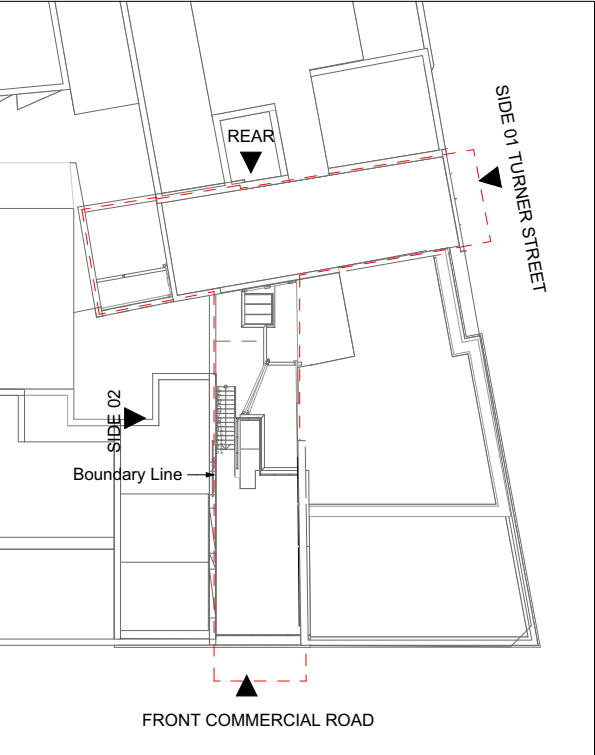



+10.100
3 03-Third Floor

+7.000
2 02-Second Floor

+3.740
1 01-First Floor

±0.000
0 GF-Ground Floor

-2.750
-1 B1-Basement

 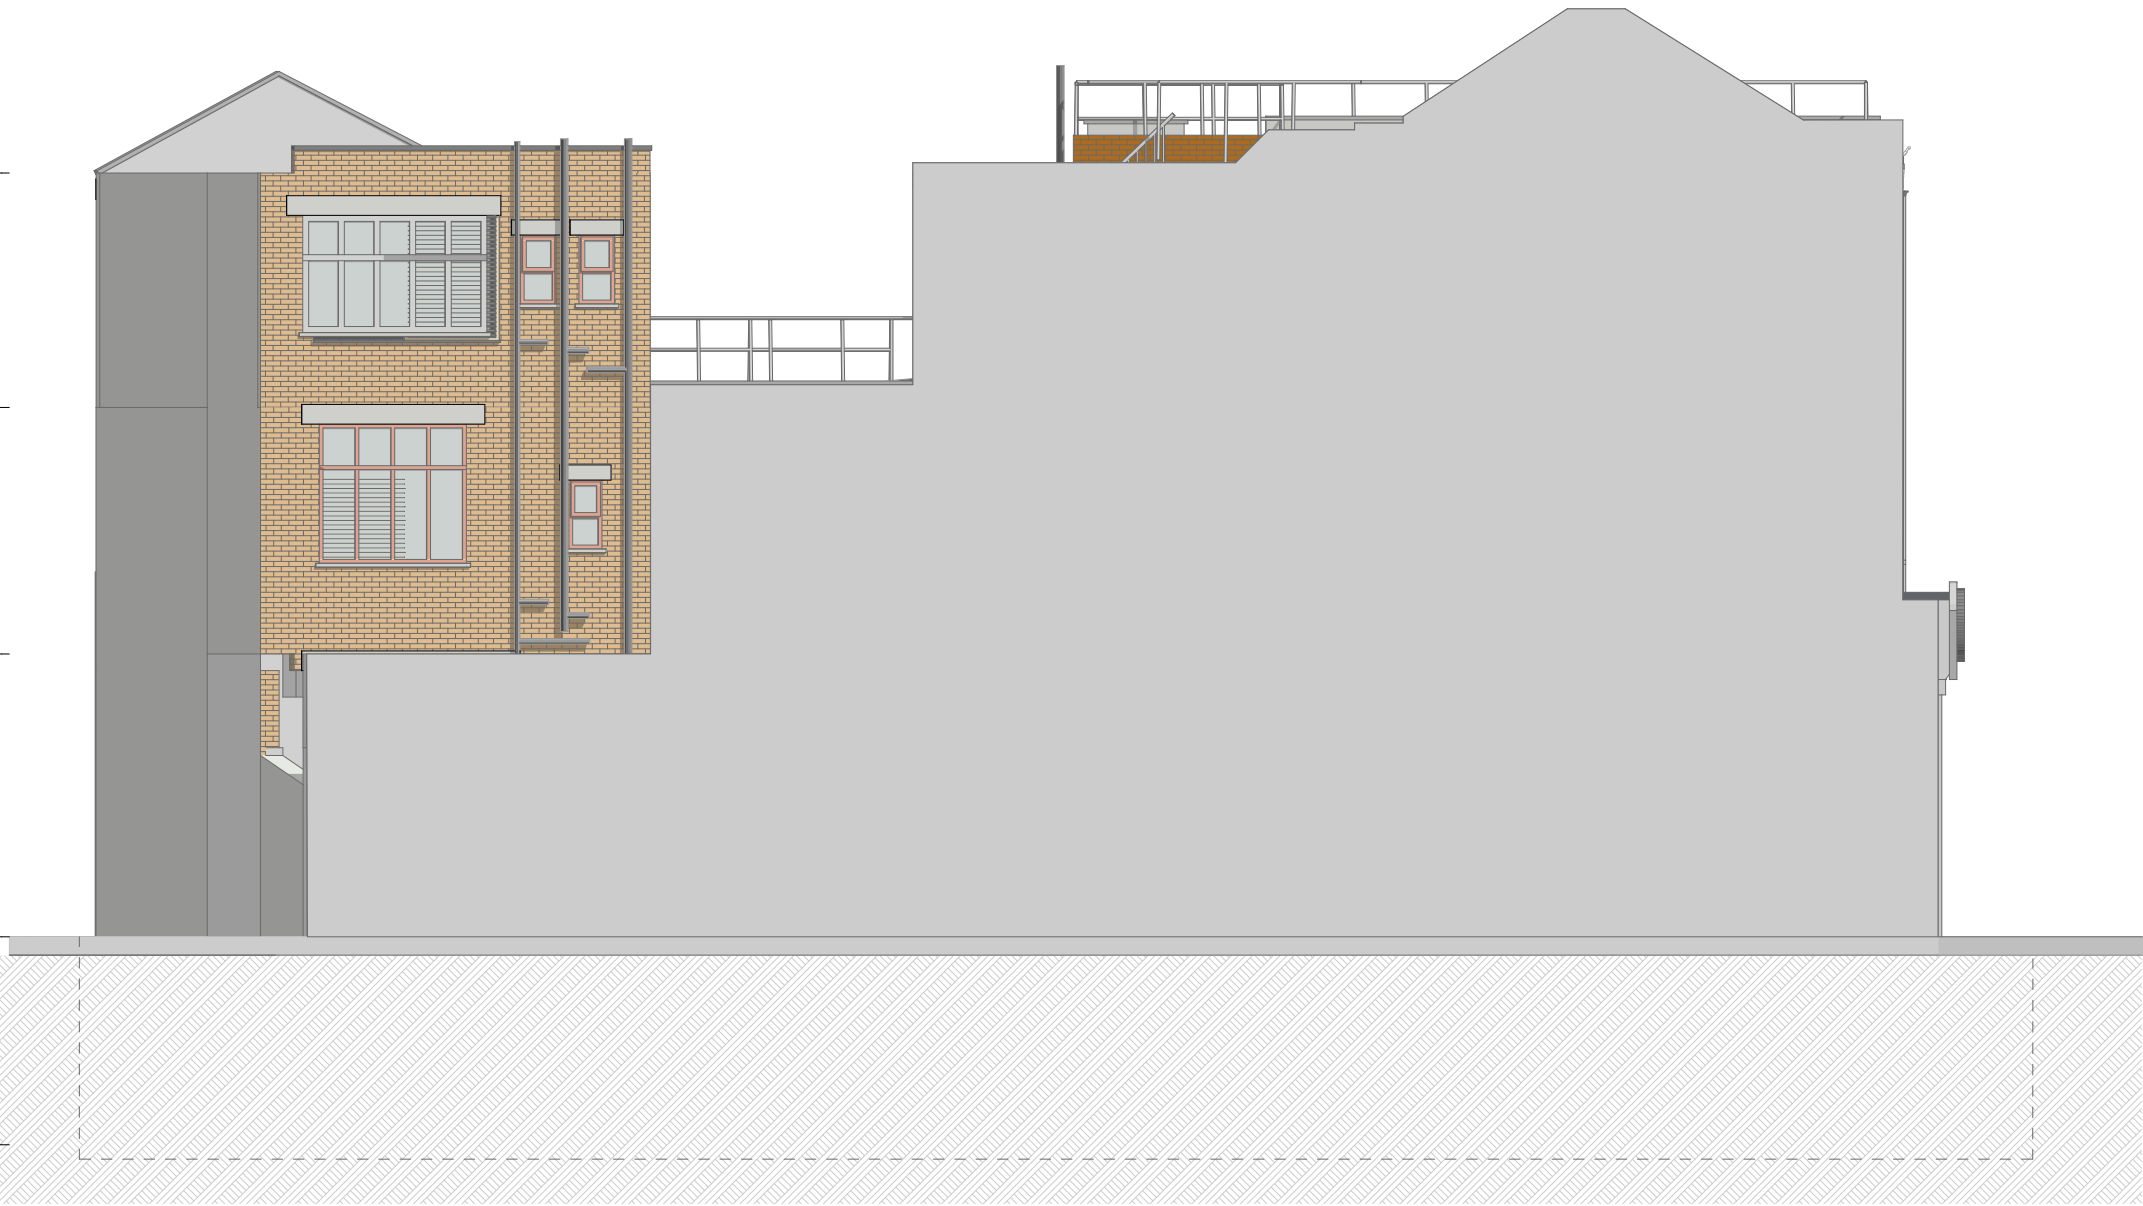

Purpose of Issue **Planning**

status

S2

Scales @ A3

1:100

Project No.

001E1

Originator

Urbanist Architecture

Project

Part single and part double storey roof extension and conversion to 4 self-contained C3 units from the first floor and upwards together with basement and ground floor infill extension.

Project Address

Site at 185 Commercial Road And 7 Turner Street Commercial Road London

Layout Title

Elevations Existing Existing Side 02 Elevation


RevID | Issue Name

Issue Date | Approved by

Drawing Number

project	originator	zone	level	type	role	number	rev
---------	------------	------	-------	------	------	--------	-----

E1 2DA - URB - ZZ - XX - DR - A - 002204

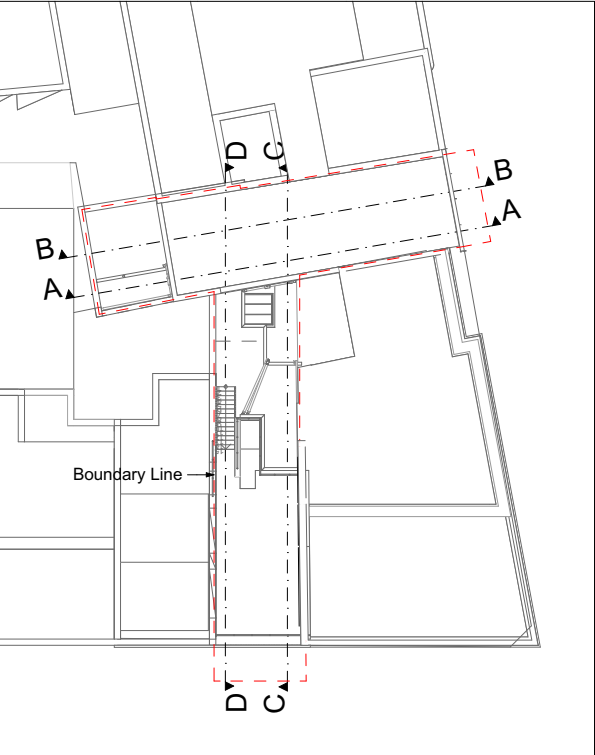



+10.100
3 03-Third Floor

+7.000
2 02-Second Floor

+3.740
1 01-First Floor

±0.000
0 GF-Ground Floor

-2.750
-1 B1-Basement

 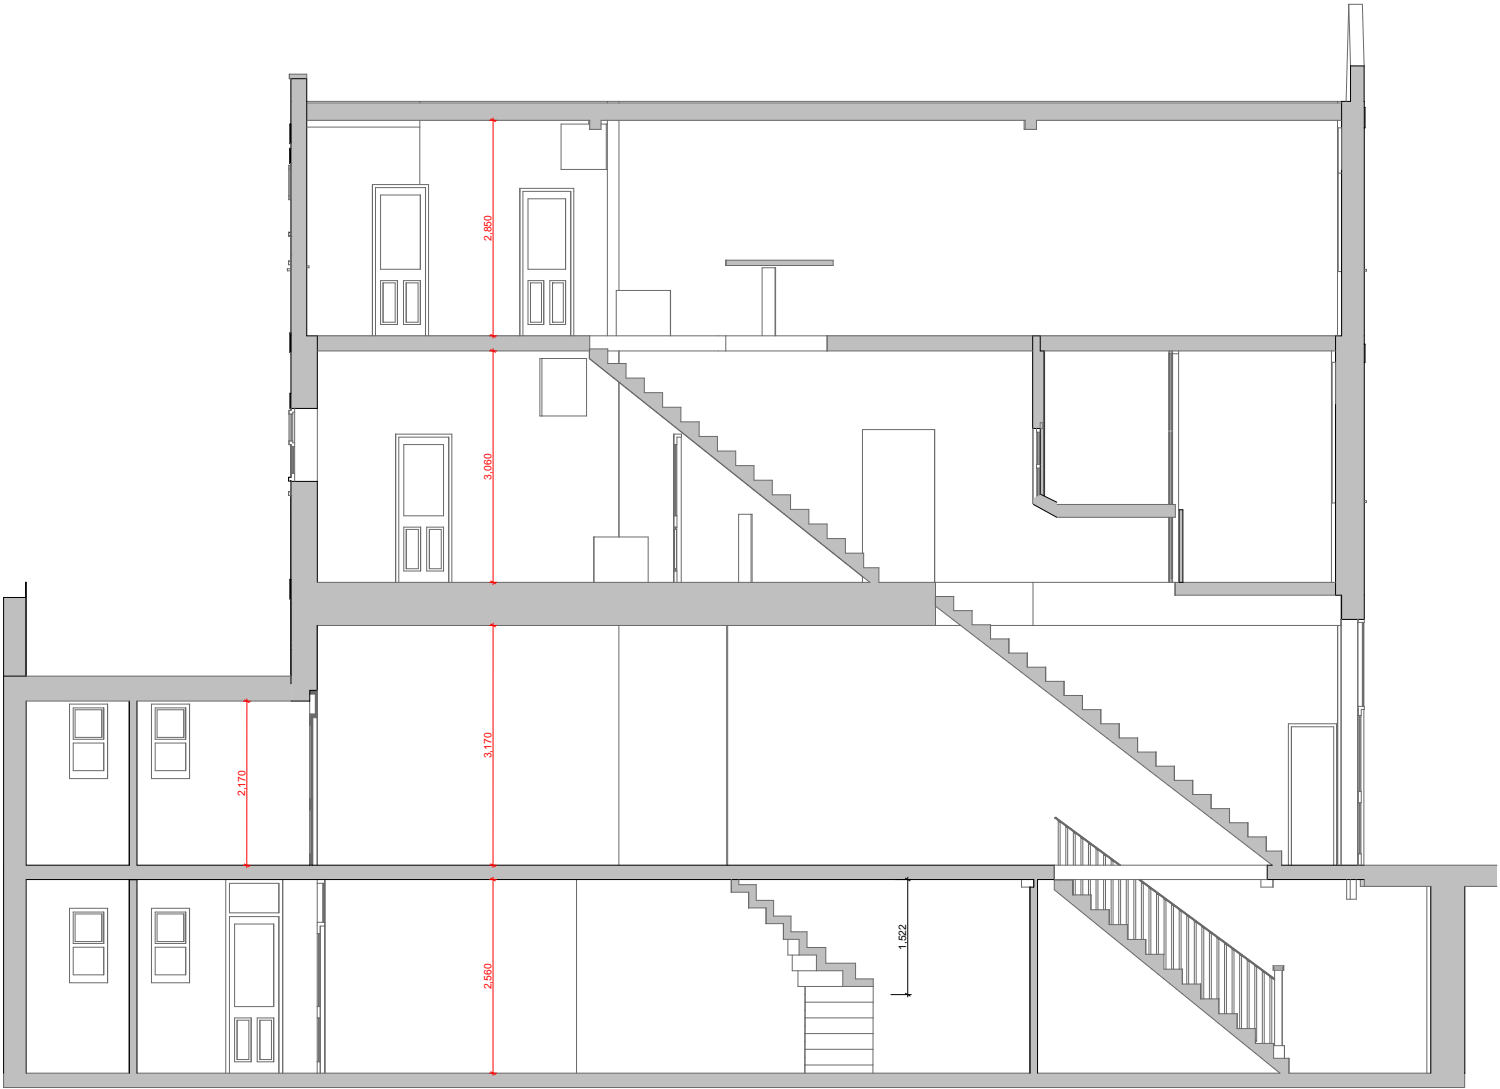

Purpose of Issue **Planning**

status

S2

Scales @ A3

1:100

Project No.

001E1

Originator

Urbanist Architecture

Project

Part single and part double storey roof extension and conversion to 4 self-contained C3 units from the first floor and upwards together with basement and ground floor infill extension.

Project Address

Site at 185 Commercial Road And 7 Turner Street Commercial Road London

Layout Title

Sections Existing Existing AA Section




RevID Issue Name

Issue Date Approved by

Drawing Number

project	originator	zone	level	type	role	number	rev
---------	------------	------	-------	------	------	--------	-----

E1 2DA - URB - ZZ - XX - DR - A -	002301
--	---------------

 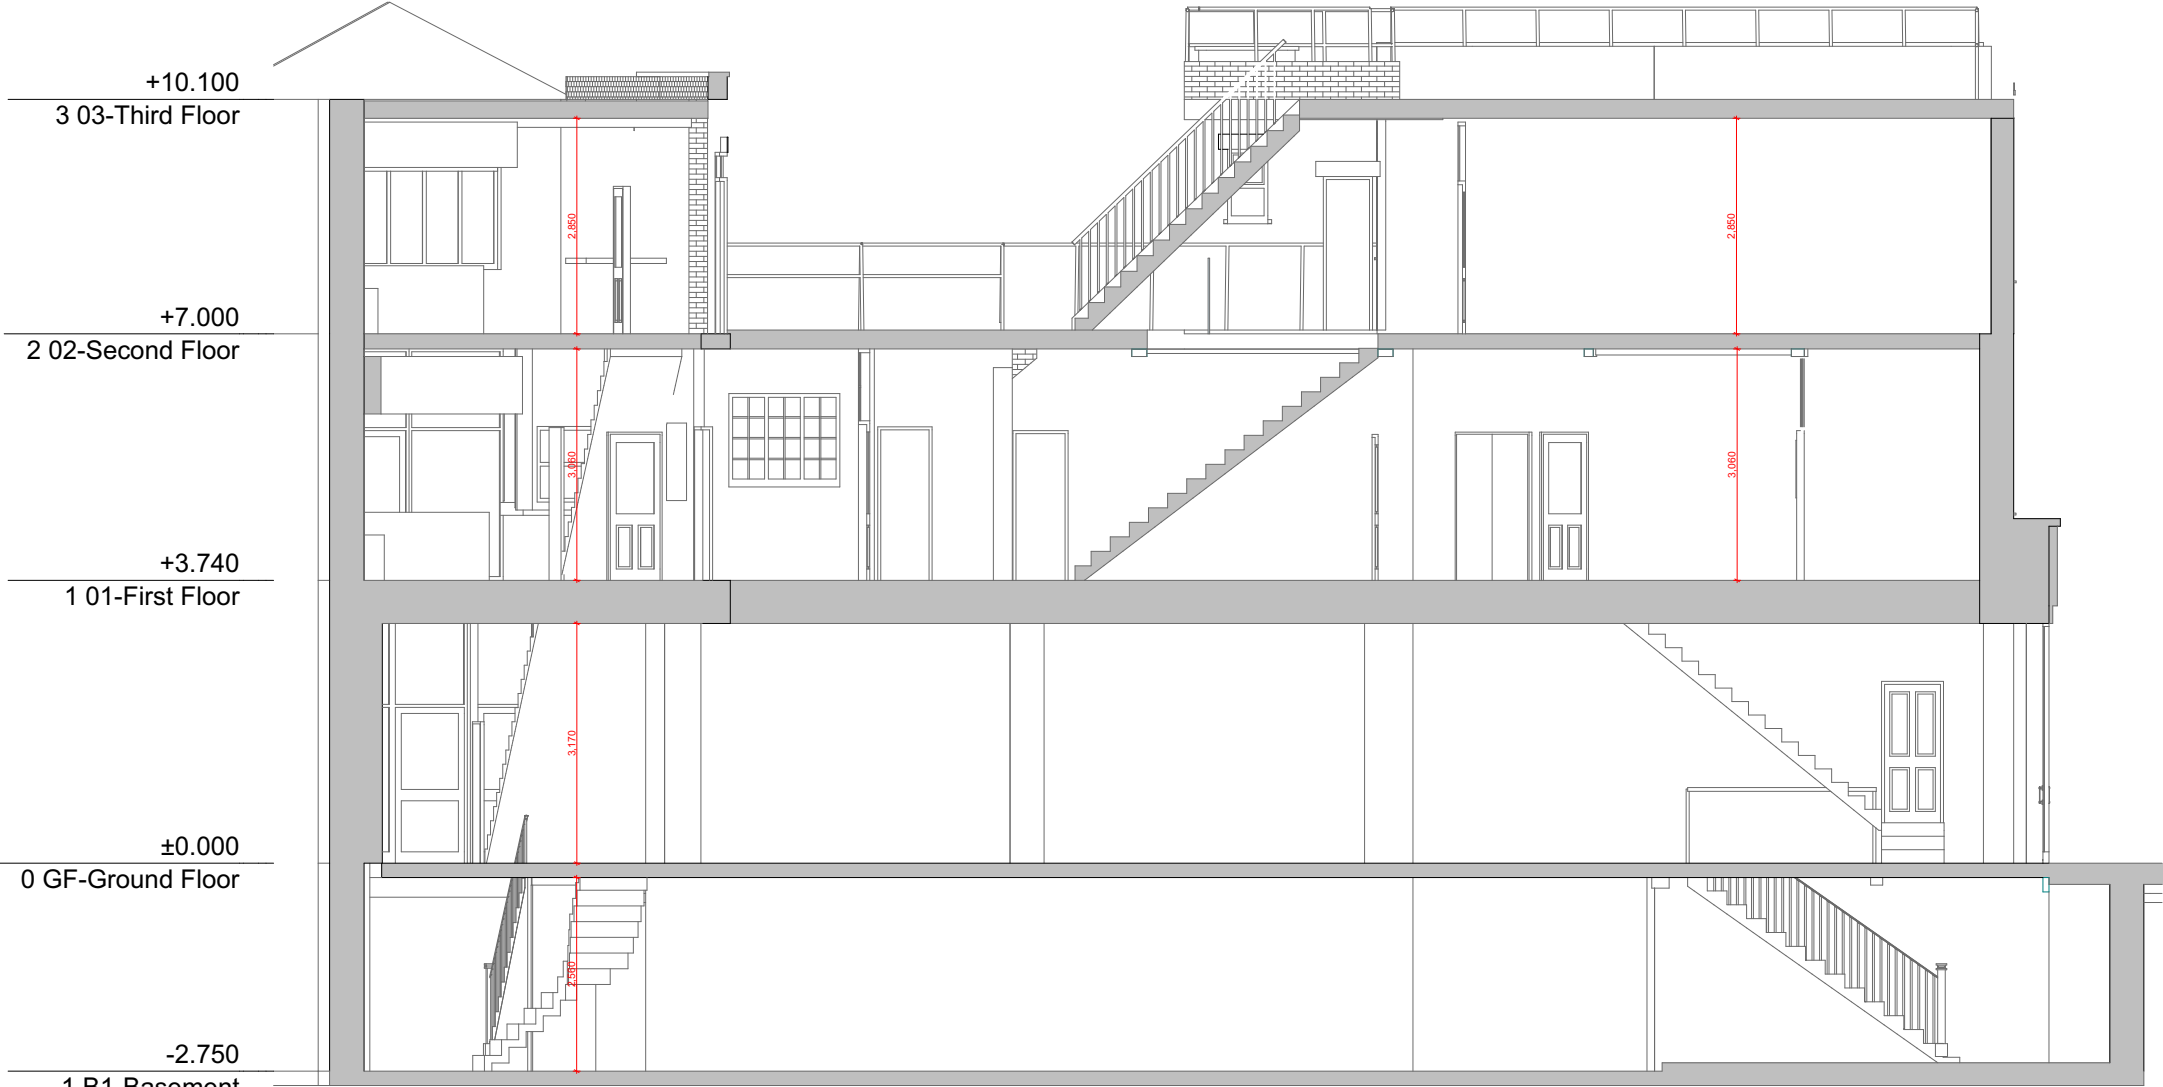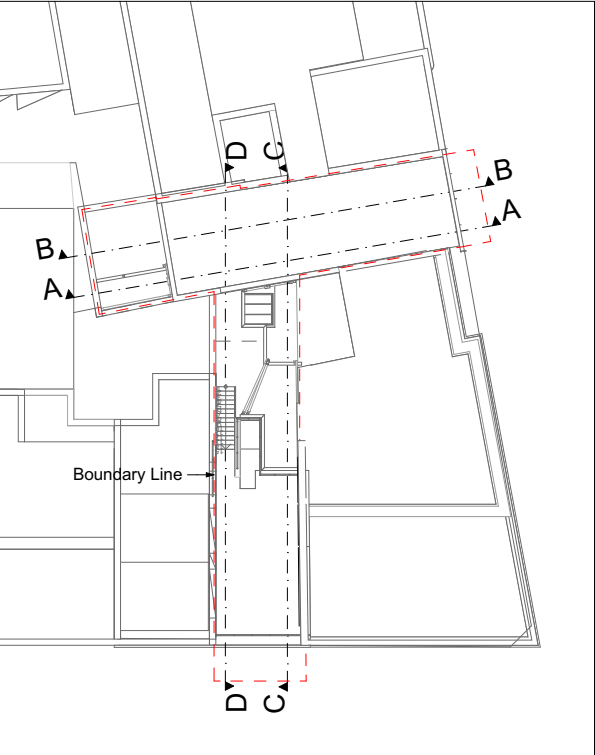

Purpose of Issue **Planning**

status

S2

Scales @ A3

1:100

Project No.

001E1

Originator

Urbanist Architecture

Project

Part single and part double storey roof extension and conversion to 4 self-contained C3 units from the first floor and upwards together with basement and ground floor infill extension.

Project Address

Site at 185 Commercial Road And 7 Turner Street Commercial Road London

Layout Title

Sections Existing Existing DD Section

RevID Issue Name

Issue Date Approved by

Drawing Number

project	originator	zone	level	type	role	number	rev
---------	------------	------	-------	------	------	--------	-----

E1 2DA - URB - ZZ - XX - DR - A -	002304
--	---------------