


PROPOSAL
PROPOSED PLANS

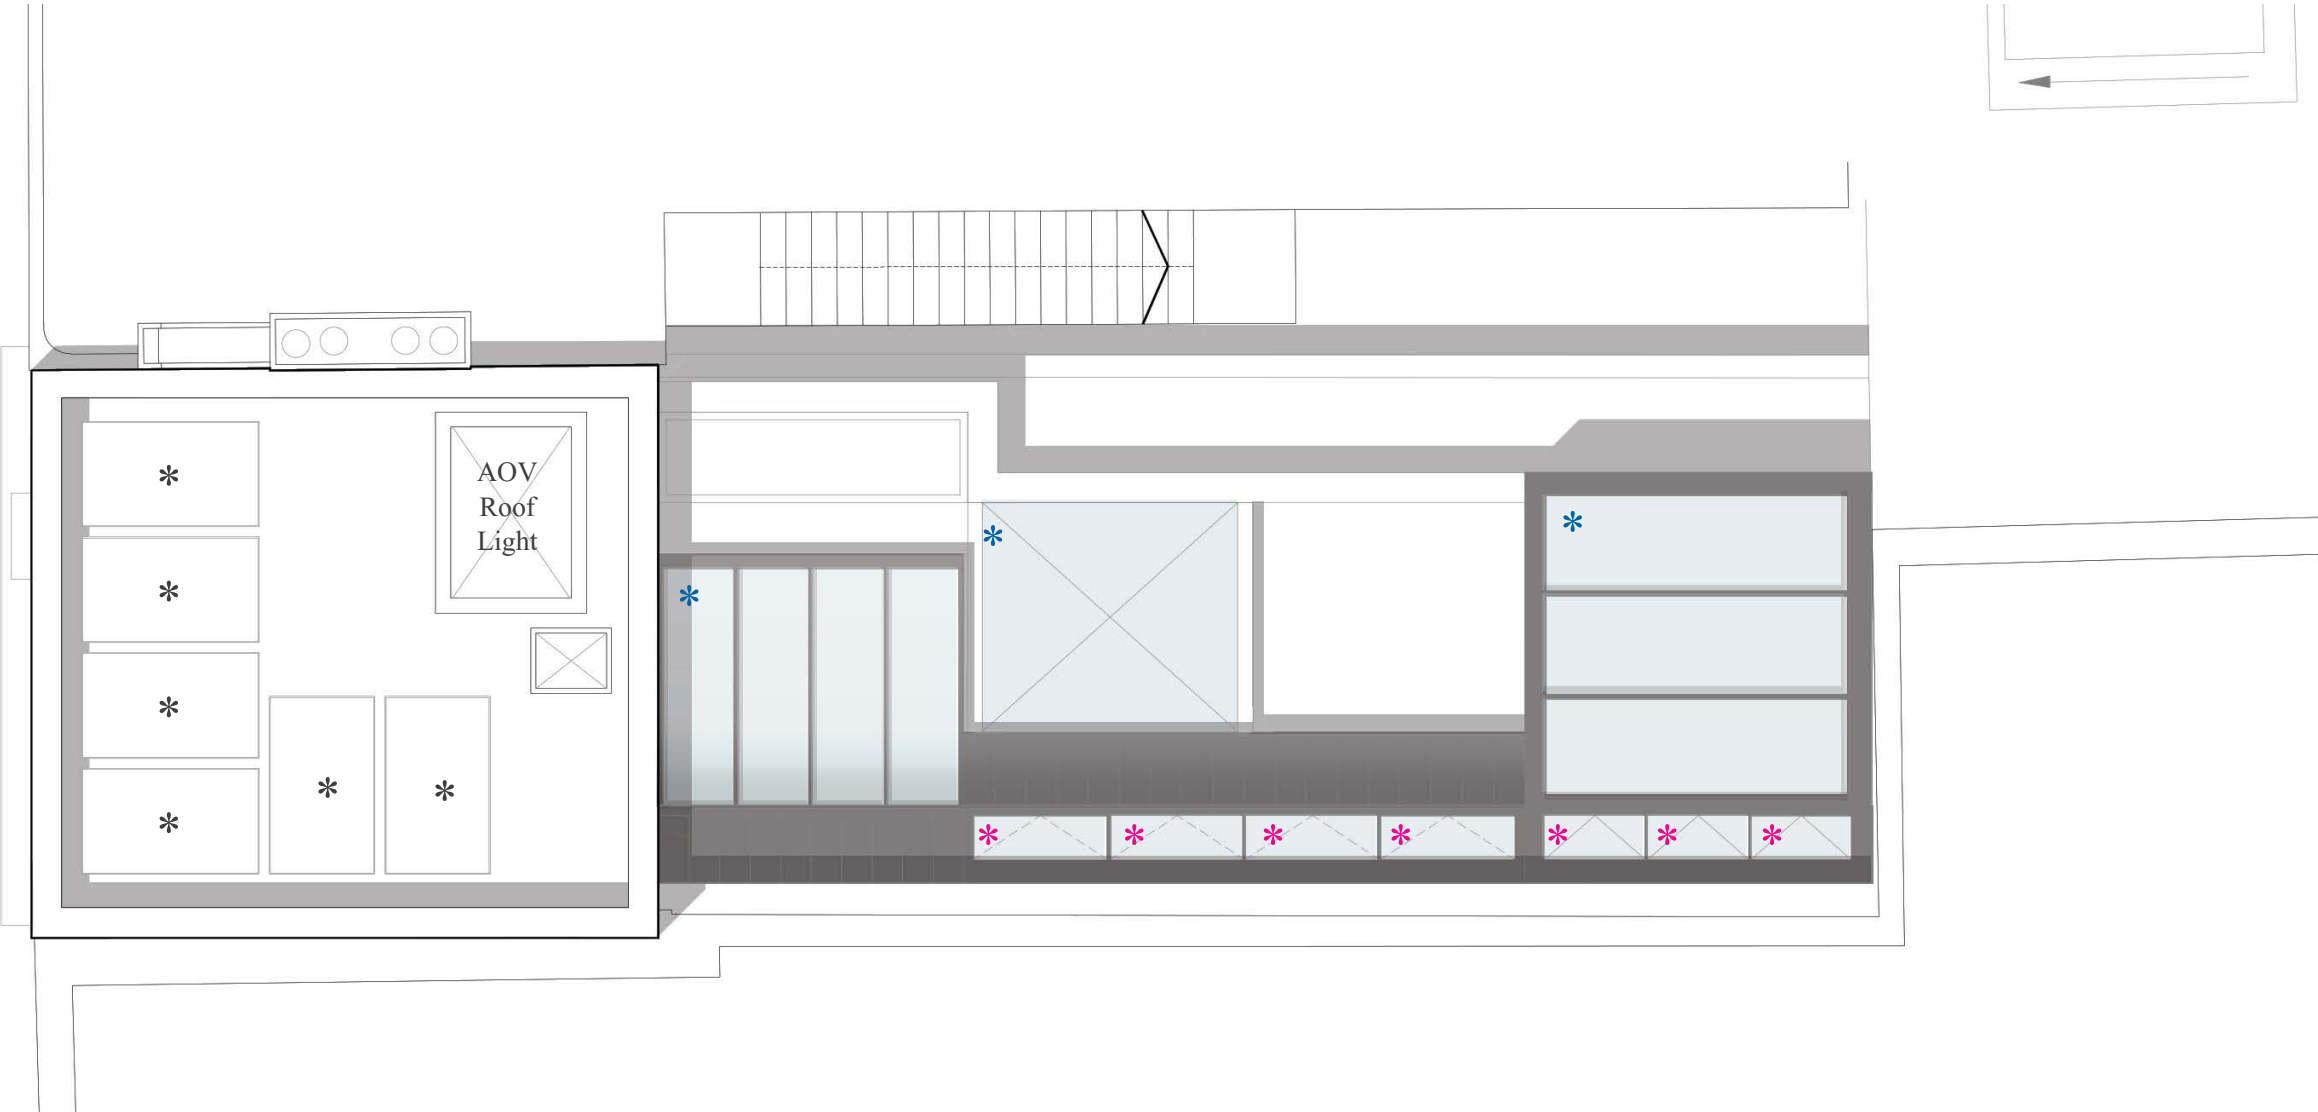

- KEY:
- * Photovoltaic Panels
 - * Openable Roof Lights
 - * Fixed Roof Light

PROPOSED ROOF PLAN.
DRAWING no. 2004A 1:75@A3

