

Notes

© Sovibrant Limited 2014. All rights reserved. Our terms and conditions are available on request. All dimensions must be checked on site before commencing work. No dimensions to be taken from the drawing.

Revisions


| / | 00.00.00 | Issue | XXX |
|---|----------|-------|-----|
|---|----------|-------|-----|

**Freeths**  
**OFFICE REFURBISHMENT**  
**MILTON KEYNES**  
**GROUND FLOOR**  
**PROPOSED GA PLAN GF**

Scale  
**1:100@A2**  
Drawn By / Checked By  
**FGP/SM**  
Drawing Number  
**24702-IN-GA-G01**  
**A**  
**FOR APPROVAL**

**Sovibrant Ltd**  
The Innovation Centre  
Hornbeam House  
Hornbeam Park  
Harrogate  
England  
HG2 8QT

+44 (0) 1473 789 788

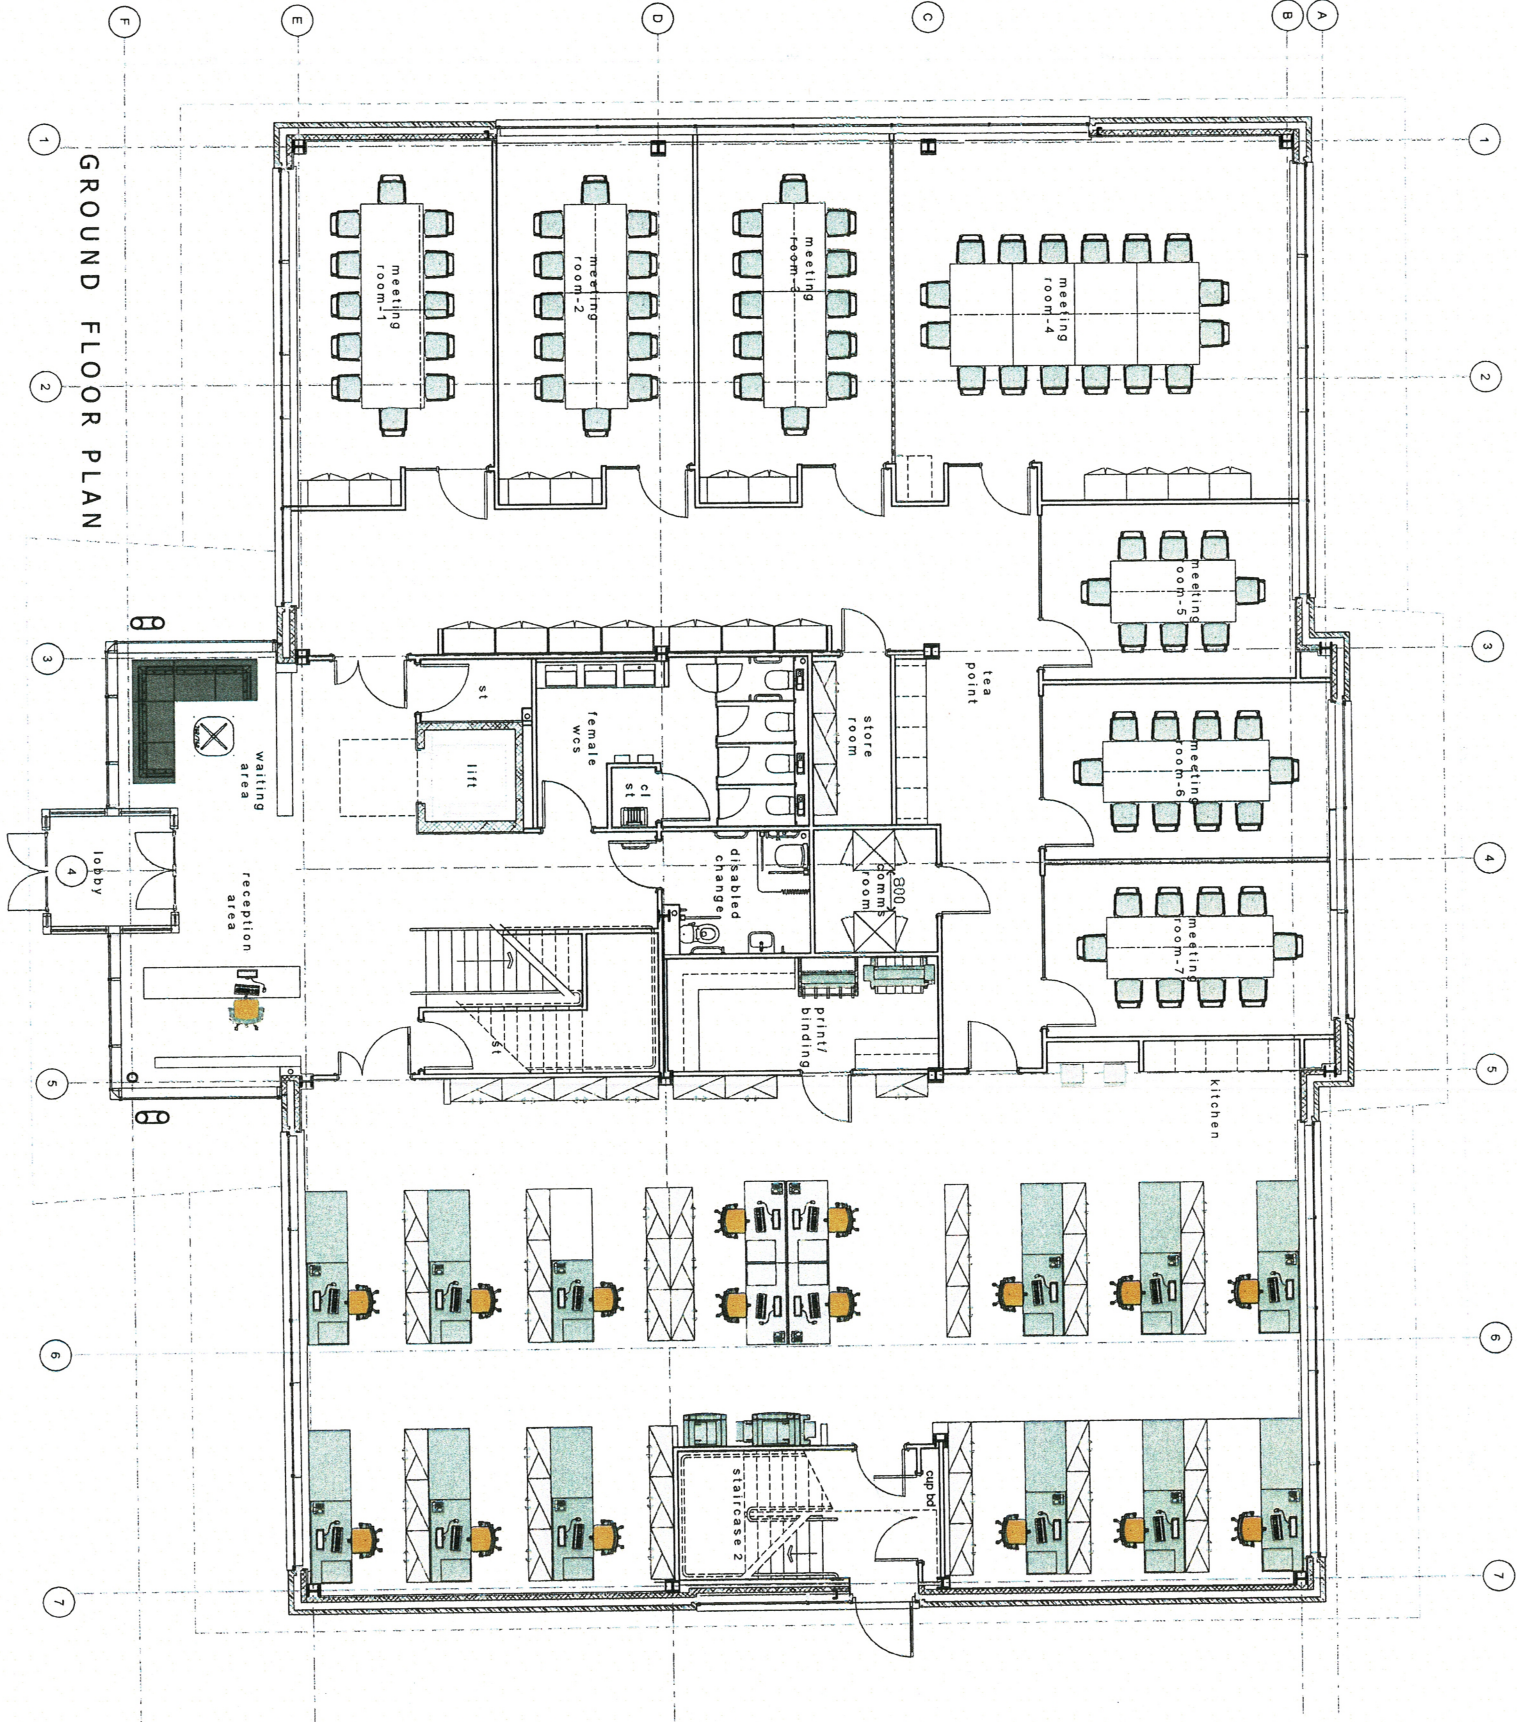

GROUND FLOOR PLAN

**Acomodation**  
**12 No. Fee Earner Workstations**  
**4 No. Support Workstations**

Notes

1. All dimensions are in millimetres (mm) unless otherwise stated.  
2. All dimensions are to the centre of the element unless otherwise stated.  
3. All dimensions are to the face of the element unless otherwise stated.  
4. All dimensions are to the edge of the element unless otherwise stated.  
5. All dimensions are to the centre of the element unless otherwise stated.  
6. All dimensions are to the face of the element unless otherwise stated.  
7. All dimensions are to the edge of the element unless otherwise stated.

Revisions

1 / 00.00.00 Issue XXX

**sovlbrant**  
change your world

Freebths  
OFFICE REFURBISHMENT  
MILTON KEYNES  
FIRST FLOOR  
FF GA PLAN

Scale  
1:100 @ A2  
Drawn By / Checked By  
FGP/SM  
Drawing Number  
24/702-IN-GA-G01  
**A**  
FOR APPROVAL

**Sovlbrant Ltd**  
The Innovation Centre  
Horndean House  
Horndean Park  
Harrogate  
England  
HG2 8QT  
+44 (0) 1423 789 388  
www.sovlbrant.co.uk

**Accommodation**  
32 No. Fee Earner Workstations  
10 No. Support Workstations

