



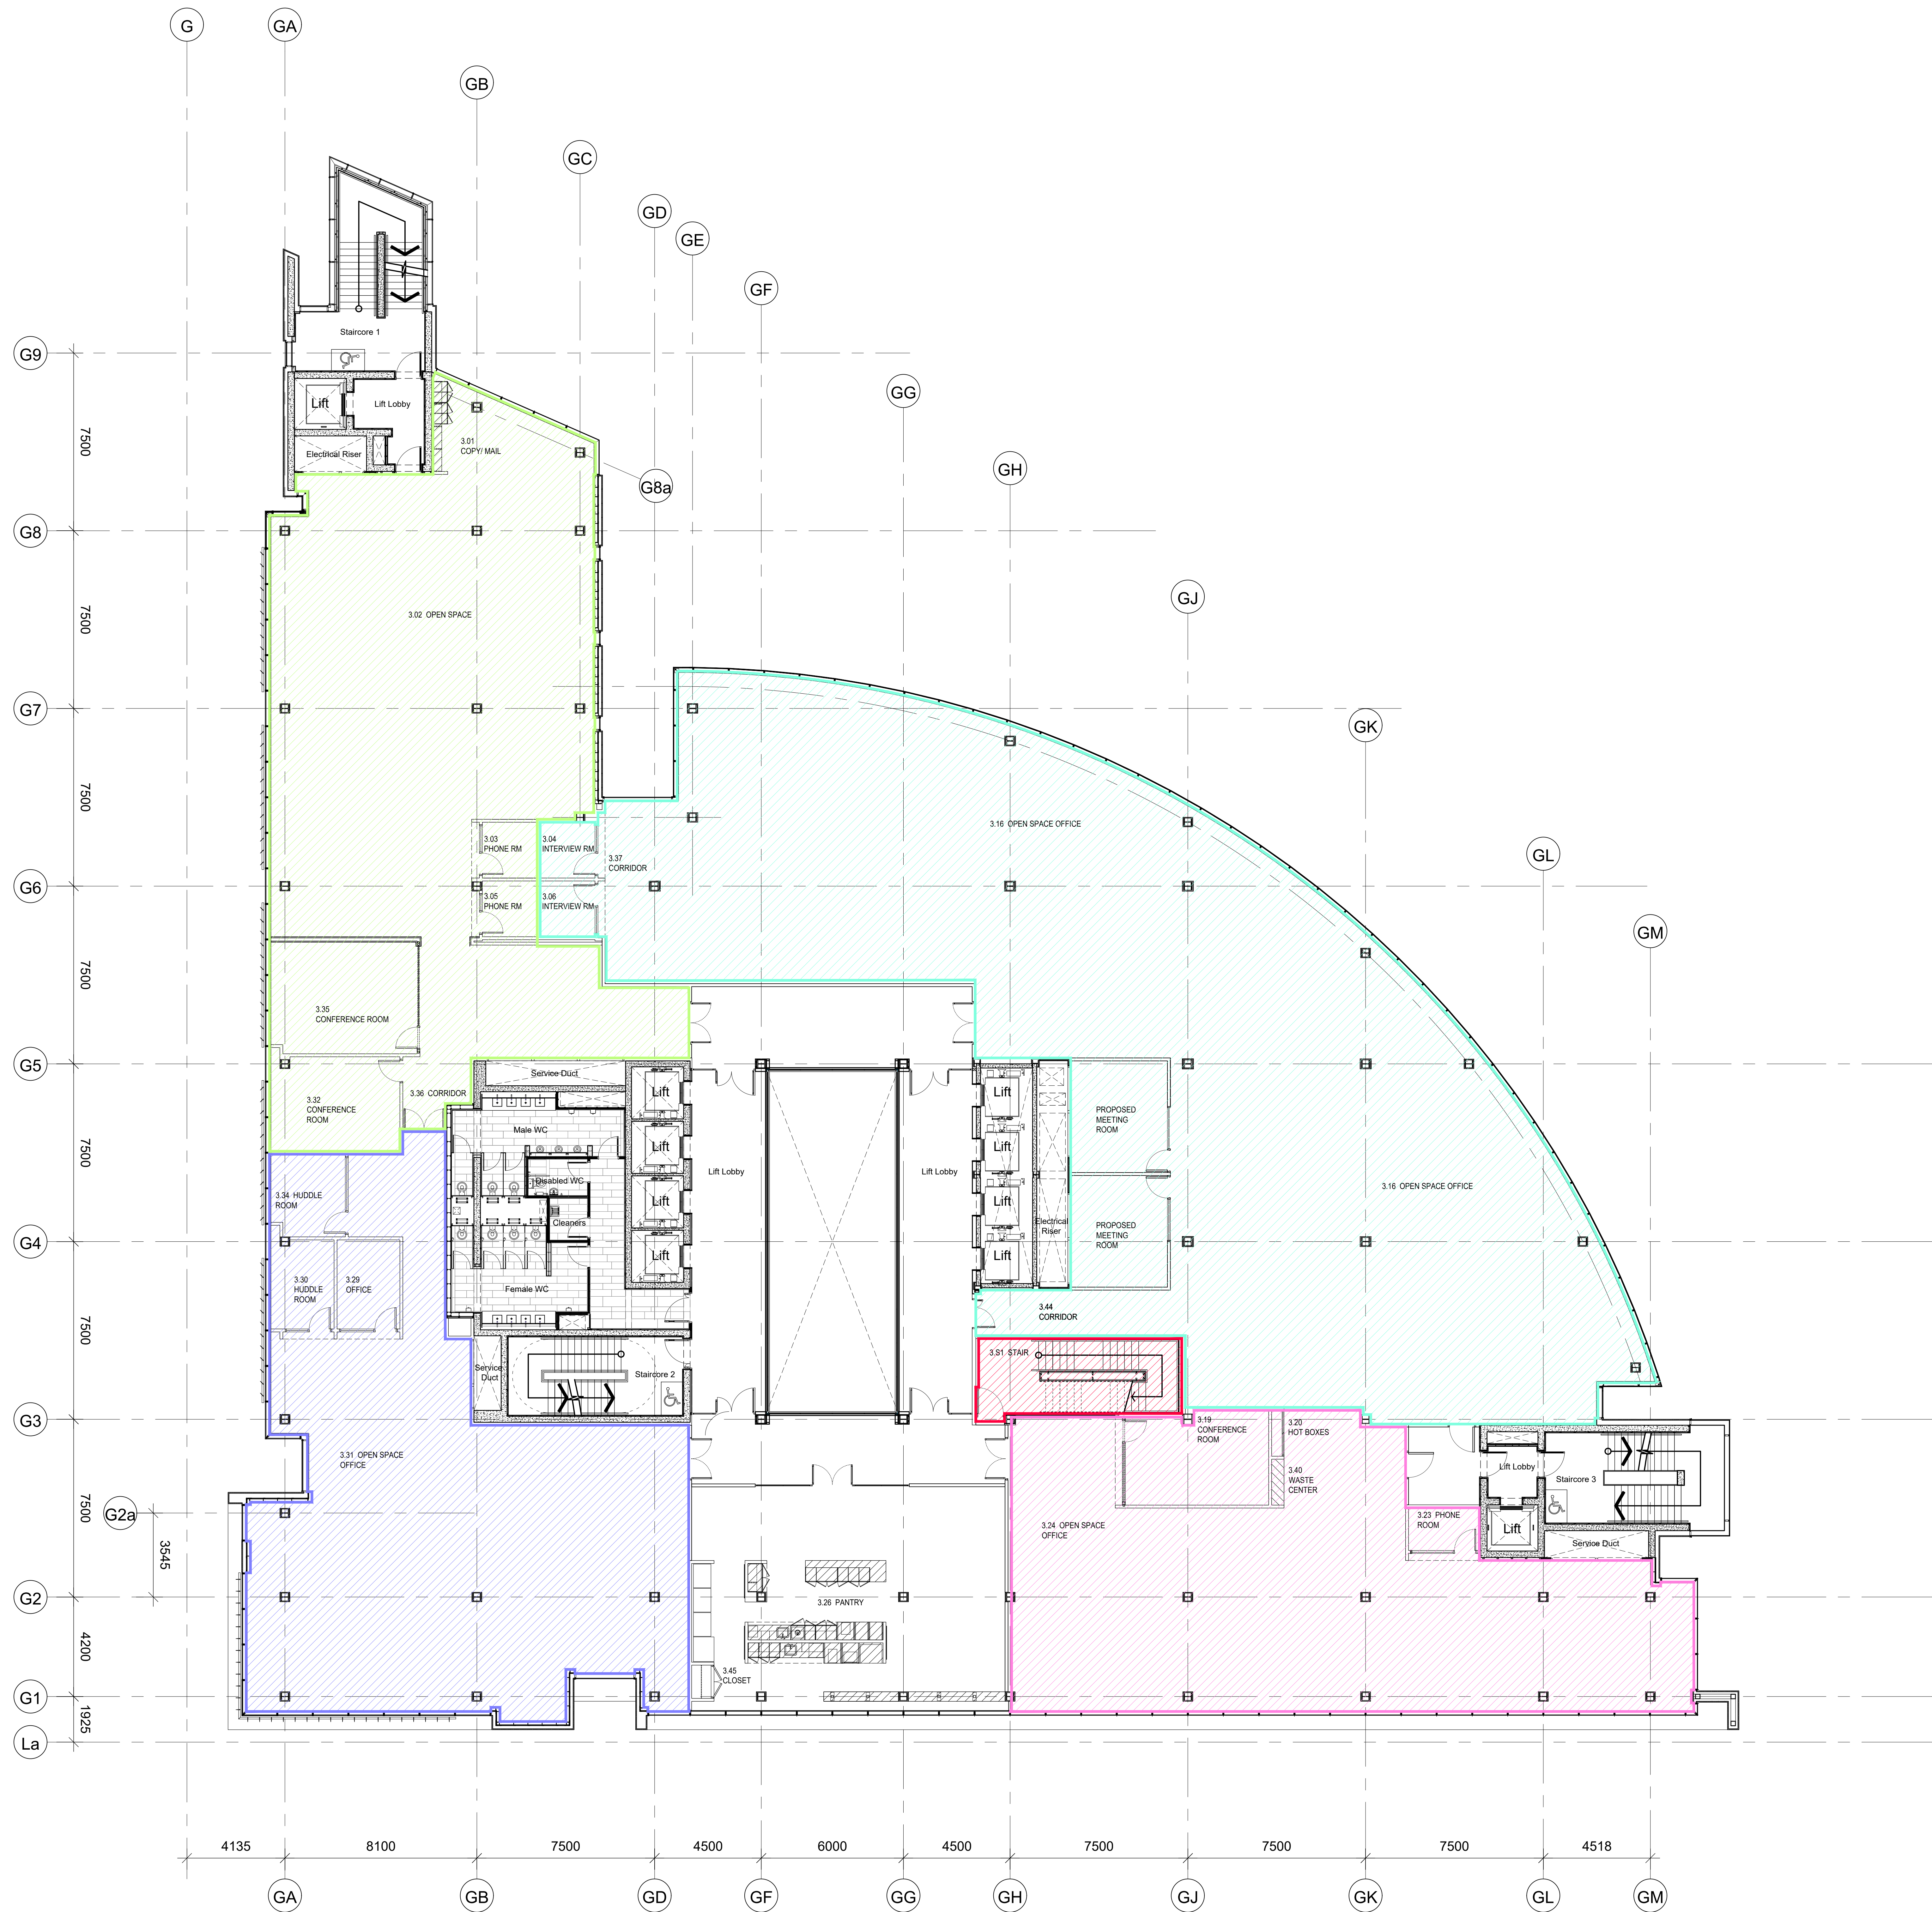


01 Third Floor Plan
C1013 1:100

NOTE
ALL DIMENSIONS TO BE CHECKED ON SITE
NO DIMENSIONS TO BE SCALED FROM THIS DRAWING
THIS DRAWING IS TO BE READ IN CONJUNCTION WITH
RELEVANT CONSULTANTS DRAWINGS

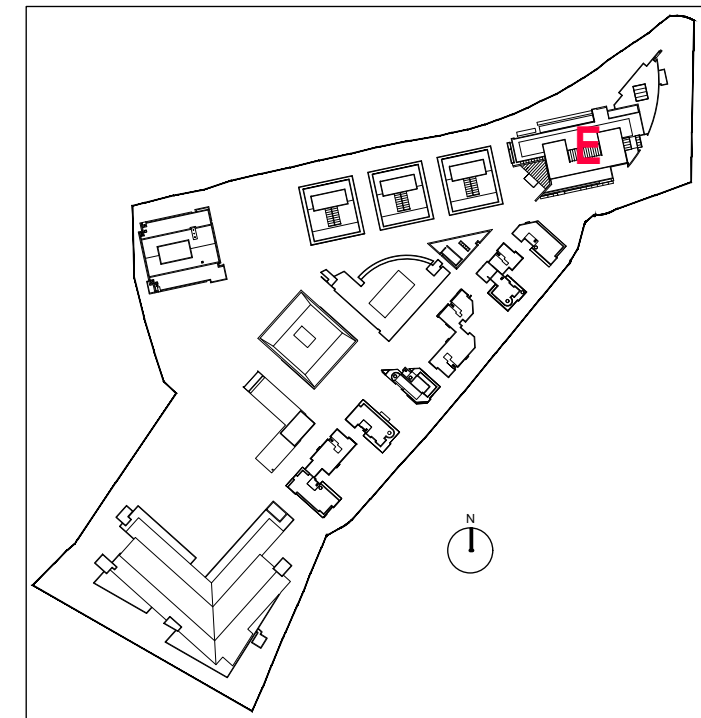

KEYPLAN 1:5000

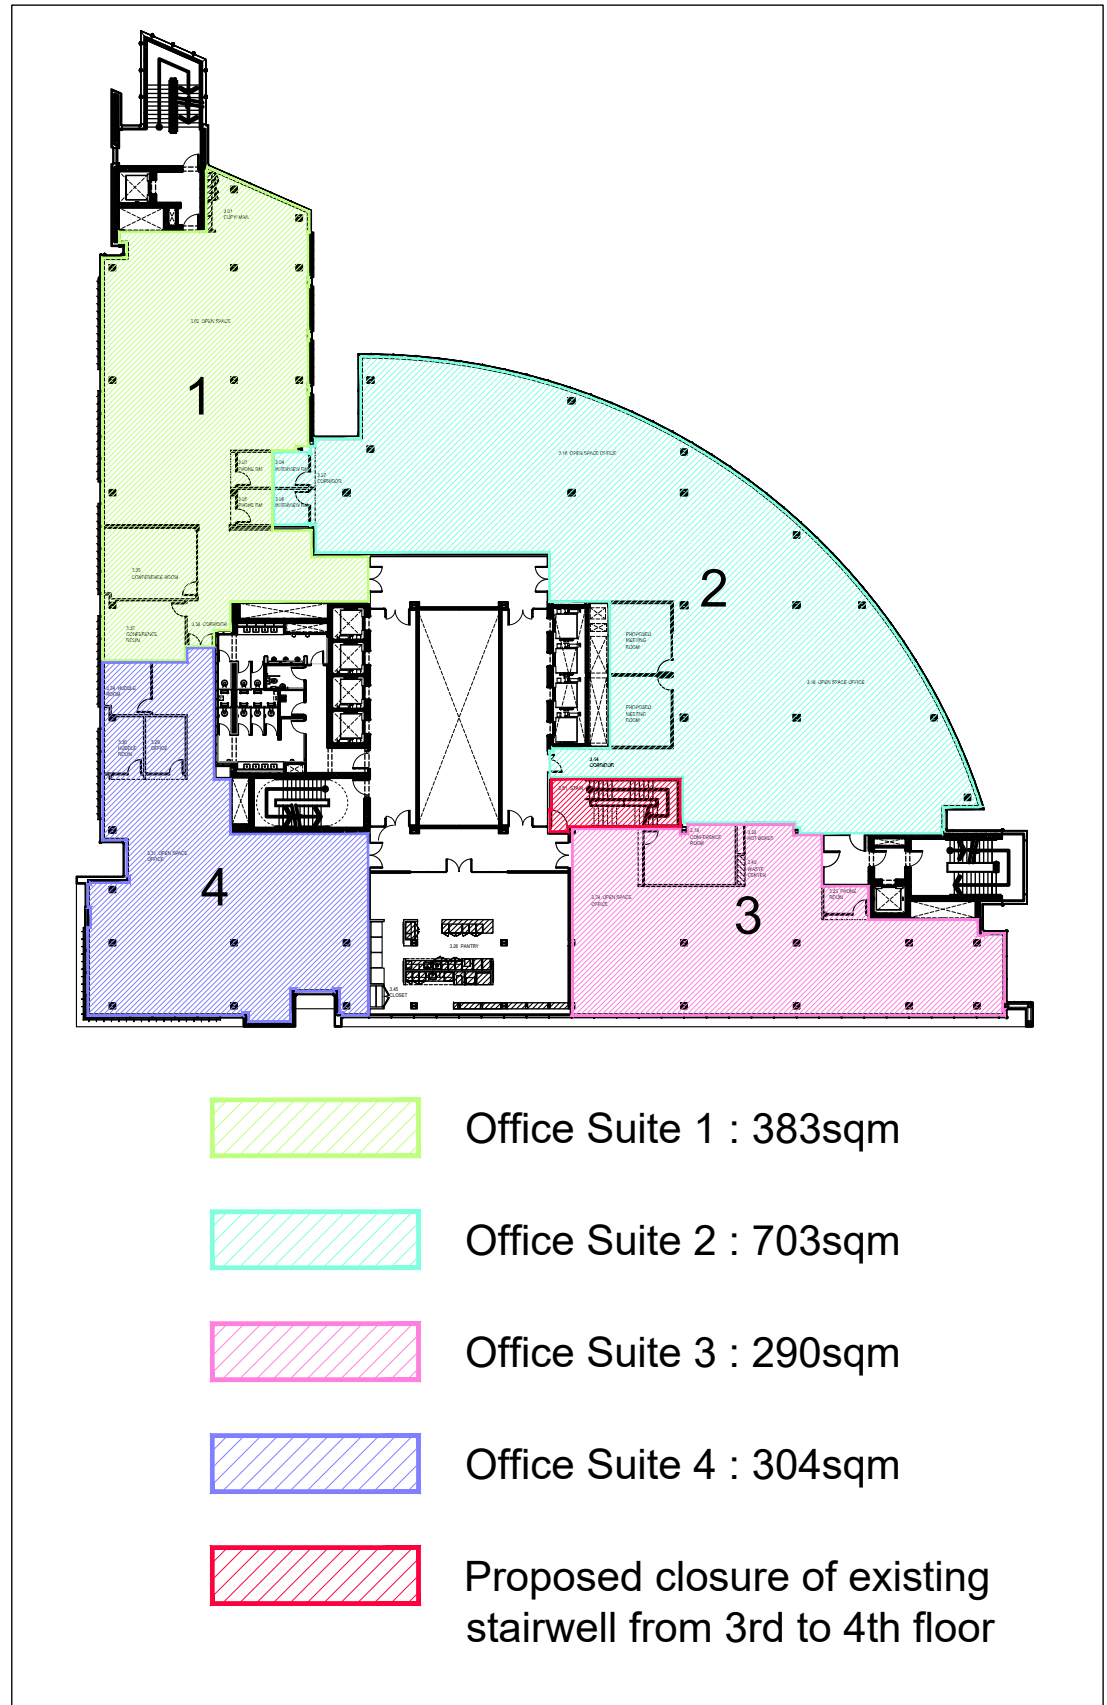

02 Third Floor Key Plan
C1013 1:500

F	2024 02 21	Issued For Information	RS	CHW
E	2024 02 24	Issued For Information	RS	CHW
D	2023 11 26	Design Note to complete this added	GDH	CA
C	2023 11 22	Schema added to Office Suite 1 additional meeting	GDH	CA
B	2023 11 13	Issued For Information	GDH	CA
A	2023 11 03	Issued For Information	GDH	CA
REV	DATE	DESCRIPTION	CHKD	DRN

INFORMATION

Henry J Lyons

Architecture + Interiors
henryjlyons.com

+353 1 888 3333
info@henryjlyons.com

51-54 Pearse Street
Dublin D02 X486

CLIENT
Central Park GPCO Propco Ltd

PROJECT
Central Park-Block E
3rd & 4th Floor Refurb Works

JOB NUMBER:	950881A
DATE:	Nov 2023
SCALE:	1:100 (B&A)
DRAWN:	CA
CHECKED:	GDH
FILE NAME:	95-0881-G C1013 Proposed Third Floor Plan
DRAWING:	

Proposed Third floor Plan

BLOCK	DRAWING NUMBER	ZONE	REVISION
-------	----------------	------	----------

G C1013 F

© Henry J Lyons

T:\jobs\95-0881-A Block G Central Park - 3rd & 4th Floor Refurb Works\CAD\Construction\1000 General Arrangements