


TECHNOLOGY UK
REC'D 10 FEB 2011

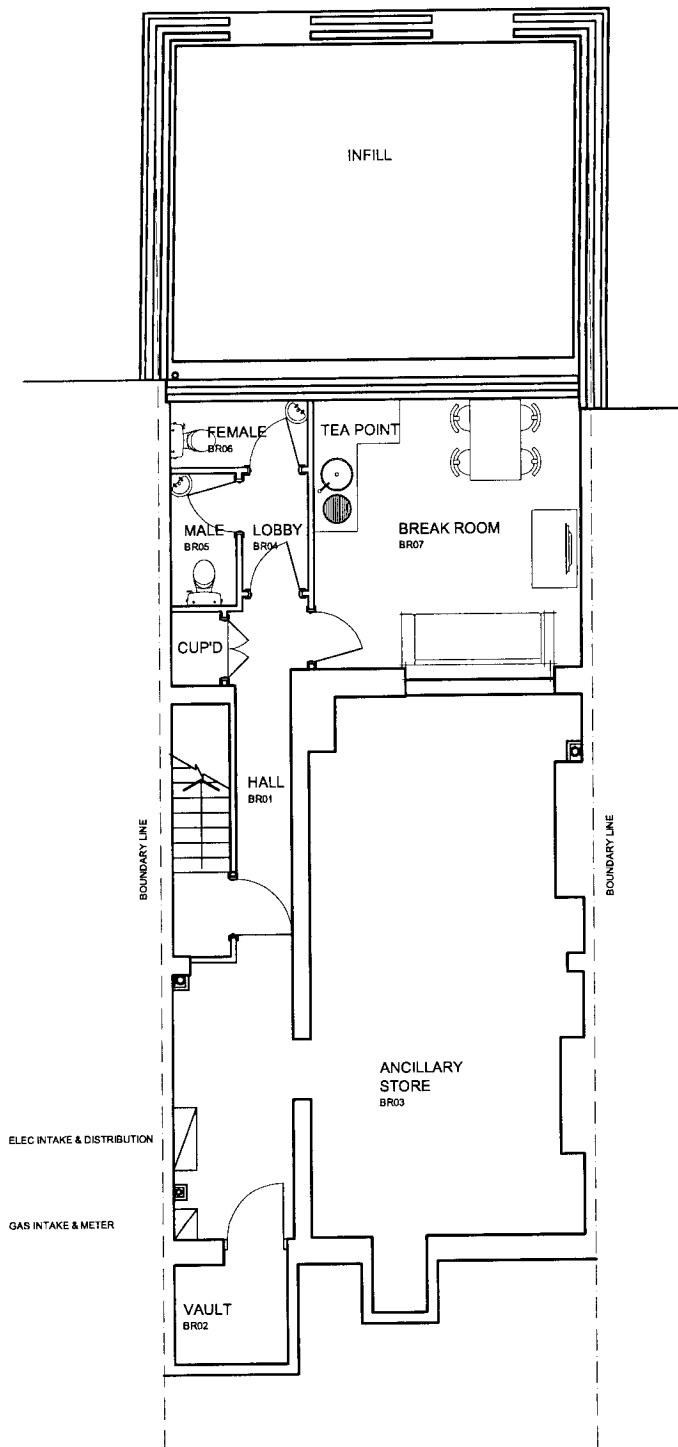

ARCHITECHNOLOGY UK
CHARTERED ARCHITECTURAL PRACTICE

24 COVESFIELD
HERITAGE PARK
KENT DA11 0EG

TEL: 01474 355 259
MOB: 07854 991 343
EMAIL: DAVID@ARCHITECHNOLOGYUK.CO.UK

BASEMENT FLOOR PLAN

Drawn by:
D.M.

Checked by:
D.M.

Date:
30.01.2011


Scale:
1:100 AT A4

236 UPPER RICHMOND ROAD
LONDON SW15 6TQ

GROUND FLOOR SHOP UNIT

Dwg. No.
130-B10

REC'D 10 FEB 2011

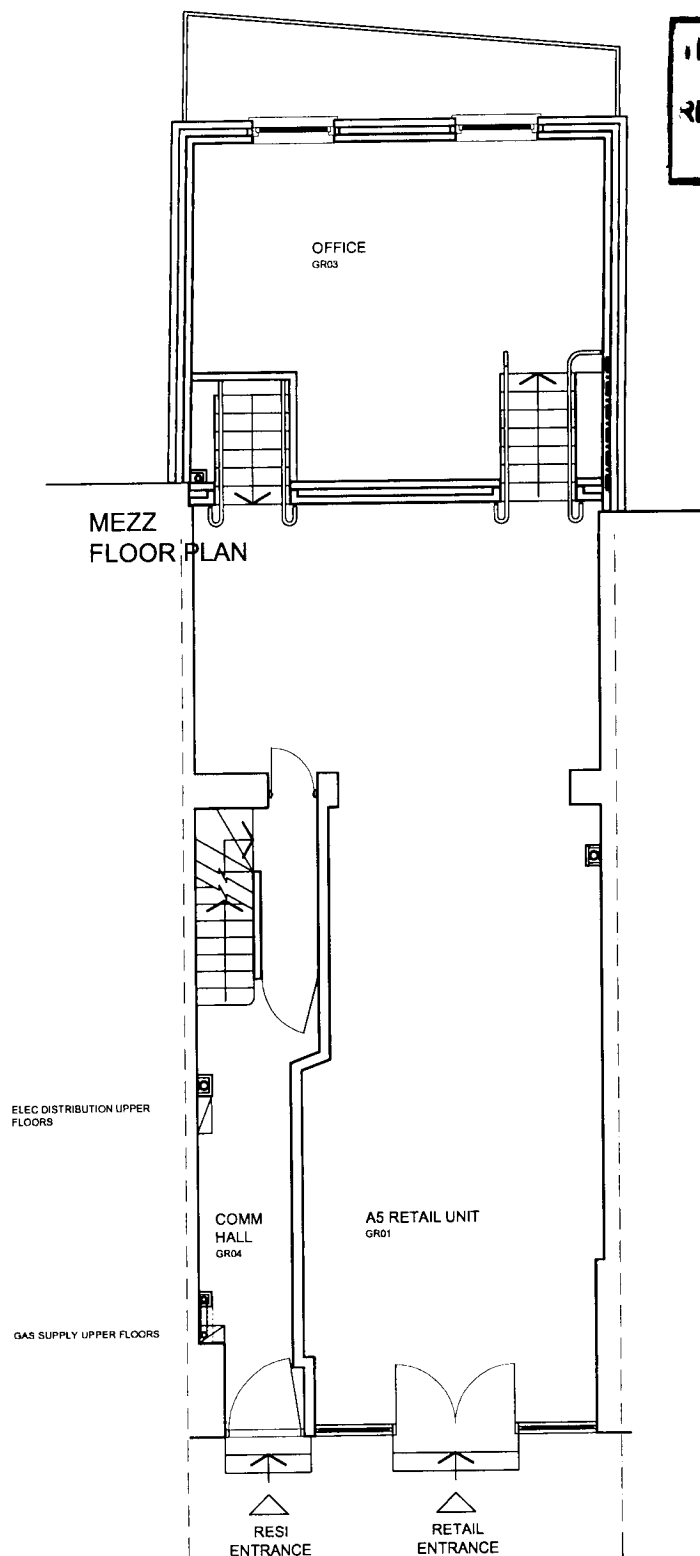

ARCHITECHNOLOGY UK
CHARTERED ARCHITECTURAL PRACTICE

24 COVESFIELD
HERITAGE PARK
KENT DA11 0EG

TEL: 01474 355 259
MOB: 07854 991 343
EMAIL: DAVID@ARCHITECHNOLOGYUK.CO.UK

GROUND FLOOR PLAN INCL UPPER GROUND

Drawn by:
D.M.

Checked by:
D.M.

Date:
30.01.2011


Scale:
1:100 AT A4

236 UPPER RICHMOND ROAD
LONDON SW15 6TQ

GROUND FLOOR SHOP UNIT &
RESIDENTIAL ENTRANCE

Dwg. No.
130-G11

TECHNICAL SERVICES
REC'D 10 FEB 2011

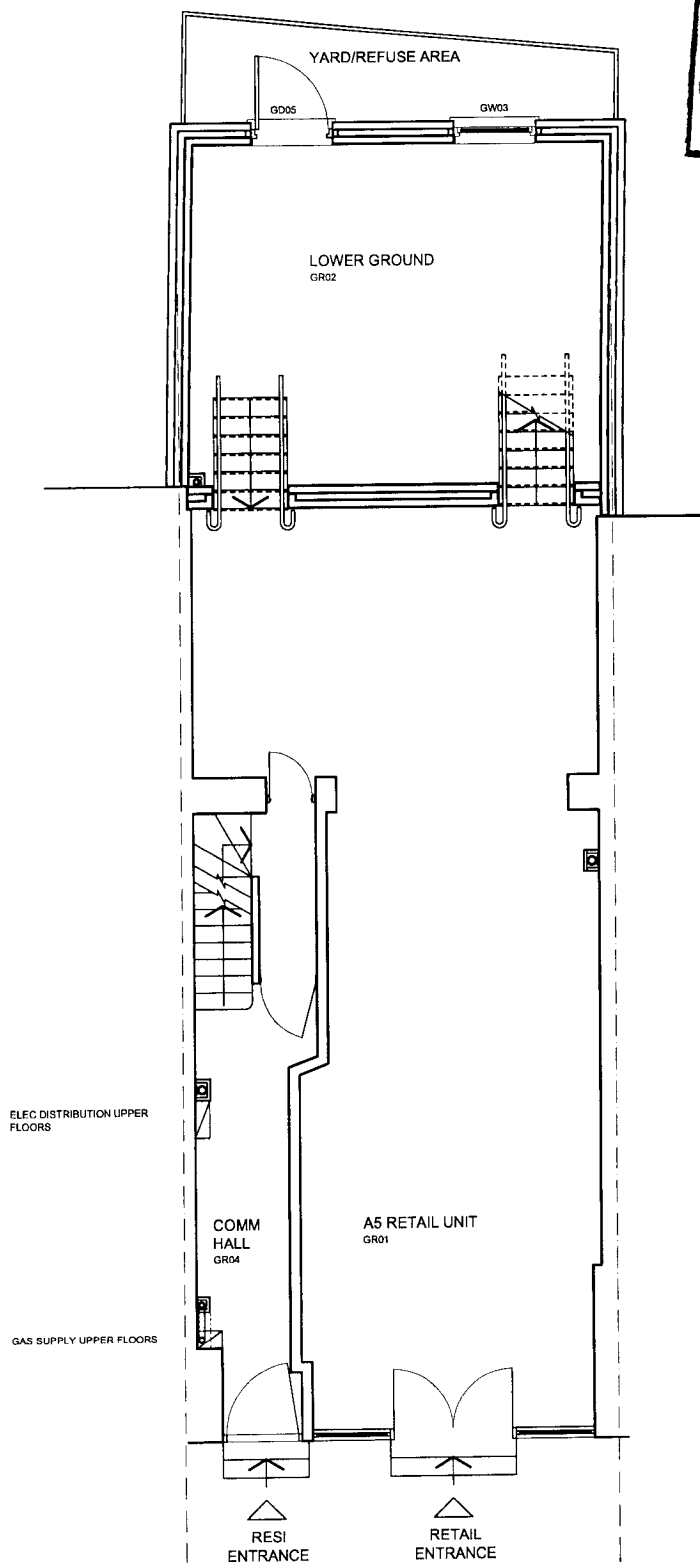

ARCHITECHNOLOGY UK
CHARTERED ARCHITECTURAL PRACTICE

24 DOVESFIELD
HERITAGE PARK
KENT DA11 0EG

TEL: 01474 355 259
MOB: 07854 991 343
EMAIL: DAVID@ARCHITECHNOLOGYUK.CO.UK

GROUND FLOOR PLAN INCL LOWER GROUND

Drawn by:
D.M.

Checked by:
D.M.

Date:
30.01.2011

Scale:
1:100 AT A4

236 UPPER RICHMOND ROAD
LONDON SW15 6TQ

GROUND FLOOR SHOP UNIT &
RESIDENTIAL ENTRANCE

Dwg. No.
130-G10