




MEZZ
FLOOR PLAN

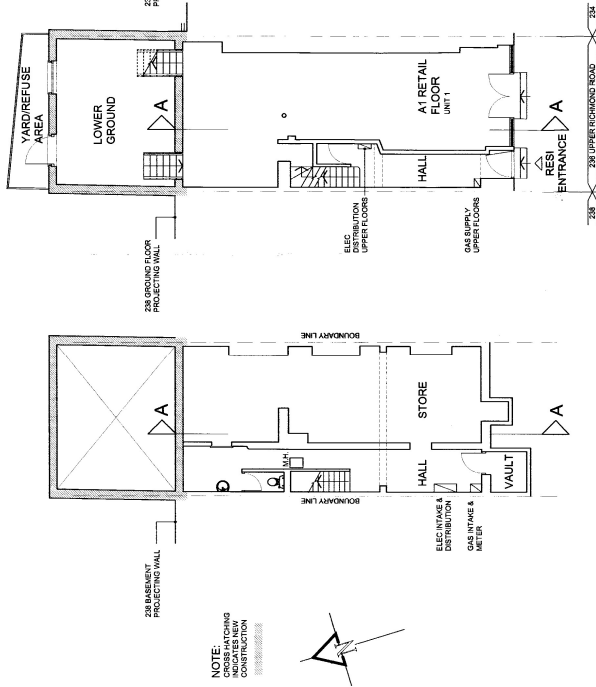


GROUND FLOOR PLAN

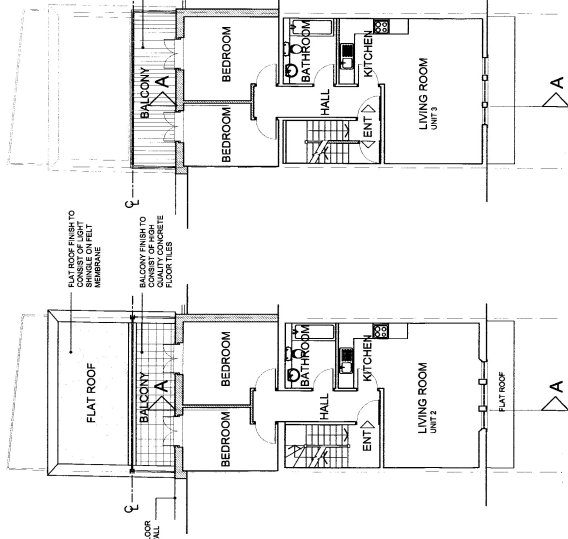

FIRST FLOOR PLAN

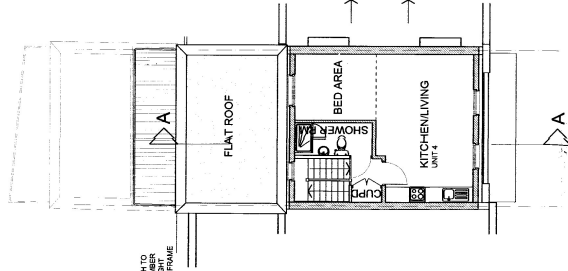


SECOND FLOOR PLAN

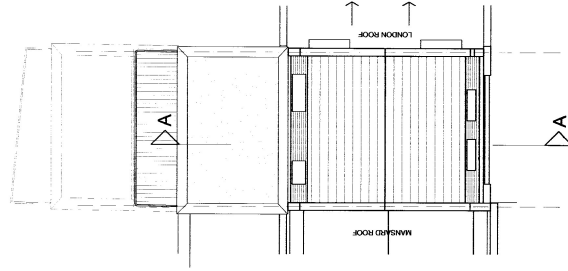


THIRD FLOOR PLAN

ROOF PLAN


BASEMENT FLOOR PLAN

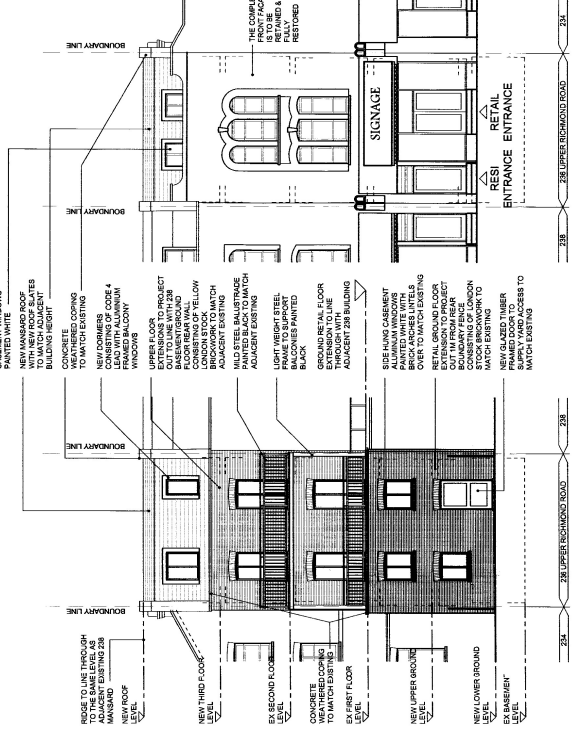

REAR ELEVATION

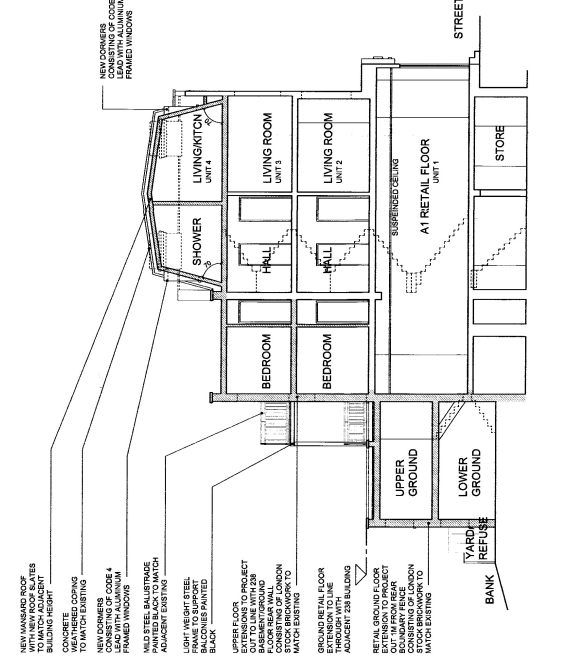

FRONT ELEVATION

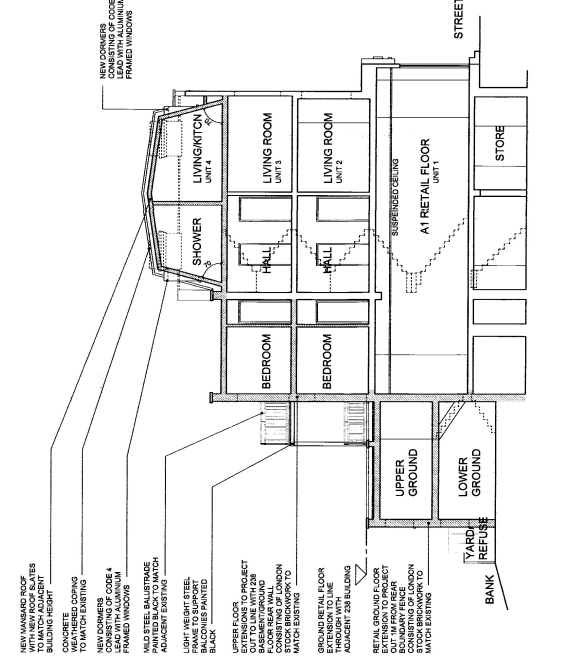

SECTION A-A

TECHNICAL SERVICES
REVISED 25 NOV 2008 AM

REV A: MANAGER OF WORKS, A1 RETAIL FLOOR,
AUTHORITY'S PLANNING DEPARTMENT, 24.11.2008

RUSSELL ASSOCIATES
ARCHITECTURE • INTERIORS • PLANNING
88 BLACKHEATH ROAD, GREENWICH, LONDON,
SE15 8DA. TEL: 0203 320 0860 FAX: 0203 320 0861

**PROPOSED FLOOR PLANS
ELEVATIONS & SECTION A-A**

**236 UPPER RICHMOND ROAD
LONDON SW15 6TQ**

SCALE: 1:100 AT A1
DATE: 31.07.08
DRAWN BY: D.M.
CHECKED BY: D.M.
Dwg. No. 0967-10.A