


Annotated dimensions and/or levels to be used only. All dimensions and/or levels must be site checked by the contractor prior to commencing construction work. Any discrepancies must be reported to the Architect.

No assumptions to be made regarding this drawing.



© This drawing is the copyright of Framed Estates Ltd and must not be copied or reproduced without prior permission from same.

NB Recent revisions clouded in red on drawing

Revision	Initials	Date
-	-	-

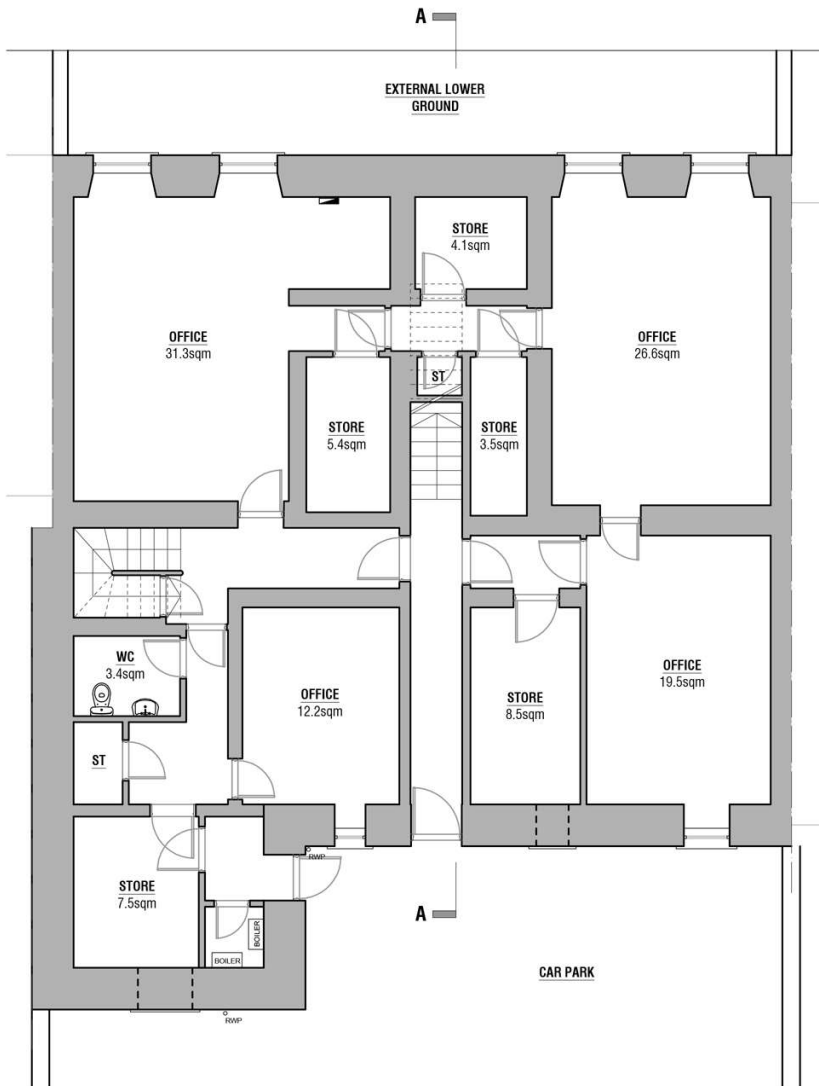

EXISTING BASEMENT FLOOR PLAN
Scale 1:100

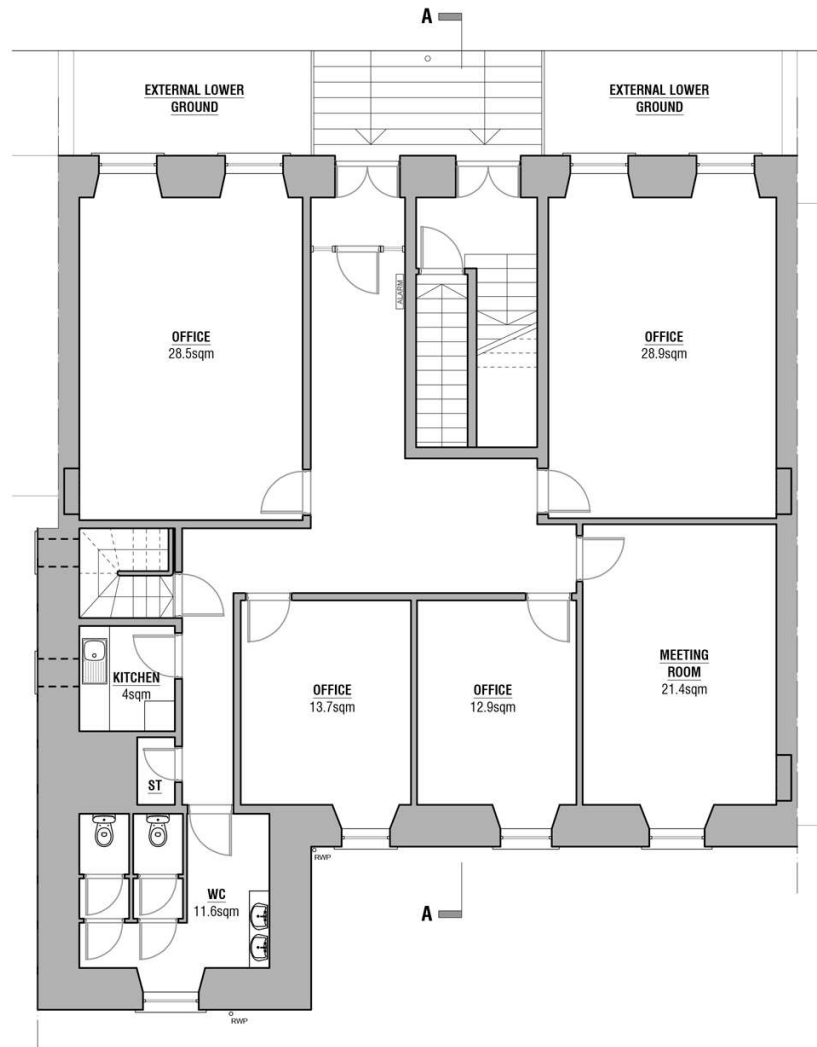 

EXISTING GROUND FLOOR PLAN
Scale 1:100

LEGEND

--- APPLICATION BOUNDARY



FRAMED ESTATES

Project Title
PROPOSED WORKS AT 16 FITZROY PLACE, FINNIESTON, GLASGOW G3 7RW

Drawing Title	A3
EXISTING BASEMENT AND GROUND FLOOR PLANS	Date Mar-26
Stage	Scale 1:100
FEASIBILITY	Drawn JM
Drg No 827.AF.110	Rev -
	Checked CH