



Boyn Valley Road

Kings Grove

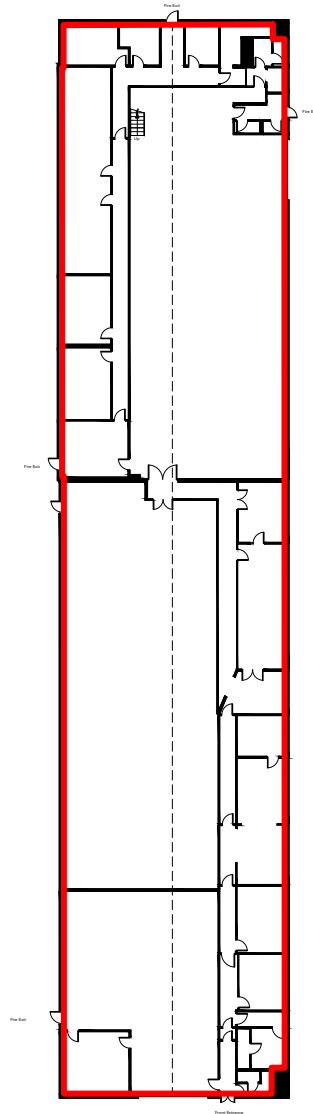

Location Plan
Scale 1:2000

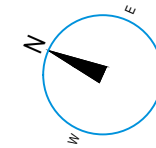

Scale 1:500 @ A4

PROJECT

Boyn Valley Industrial Estate
Maidenhead
SL6 4EJ

DRAWING TITLE

Unit E F - Ground Floor Plan

SCALE

1:500 @ A4

Land Registry Compliant Lease Plan

DRAWN BY

AW_03/05/2023

DATE OF INSPECTION

27/04/2023

QA ASSESSOR

AM

DRAWING NO.

10117514_A6





CONTACT

E: surveys@presurveyors.co.uk
+44 (0) 20 8406 3000 / +44 (0) 20 7233 6688 / +44 (0) 11 7239 9303

W: www.presurveyors.co.uk

Boyn Valley Road

Kings Grove

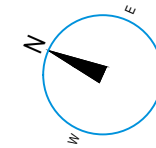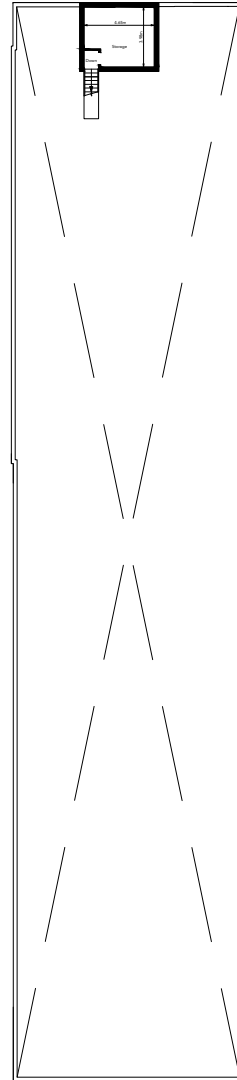

Scale 1:500 @ A4



PROJECT

Boyn Valley Industrial Estate
Maidenhead
SL6 4EJ

DRAWING TITLE

Unit E F - Mezzanine Plan

SCALE

1:500 @ A4

Land Registry Compliant Lease Plan

DRAWN BY

AW_09/06/2023

DATE OF INSPECTION

27/04/2023

QA ASSESSOR

DRAWING NO.

10117514_B7

AM



CONTACT

E: surveys@presurveyors.co.uk
+44 (0) 20 8406 3000 / +44 (0) 20 7233 6688 / +44 (0) 11 7239 9303

W: www.presurveyors.co.uk