



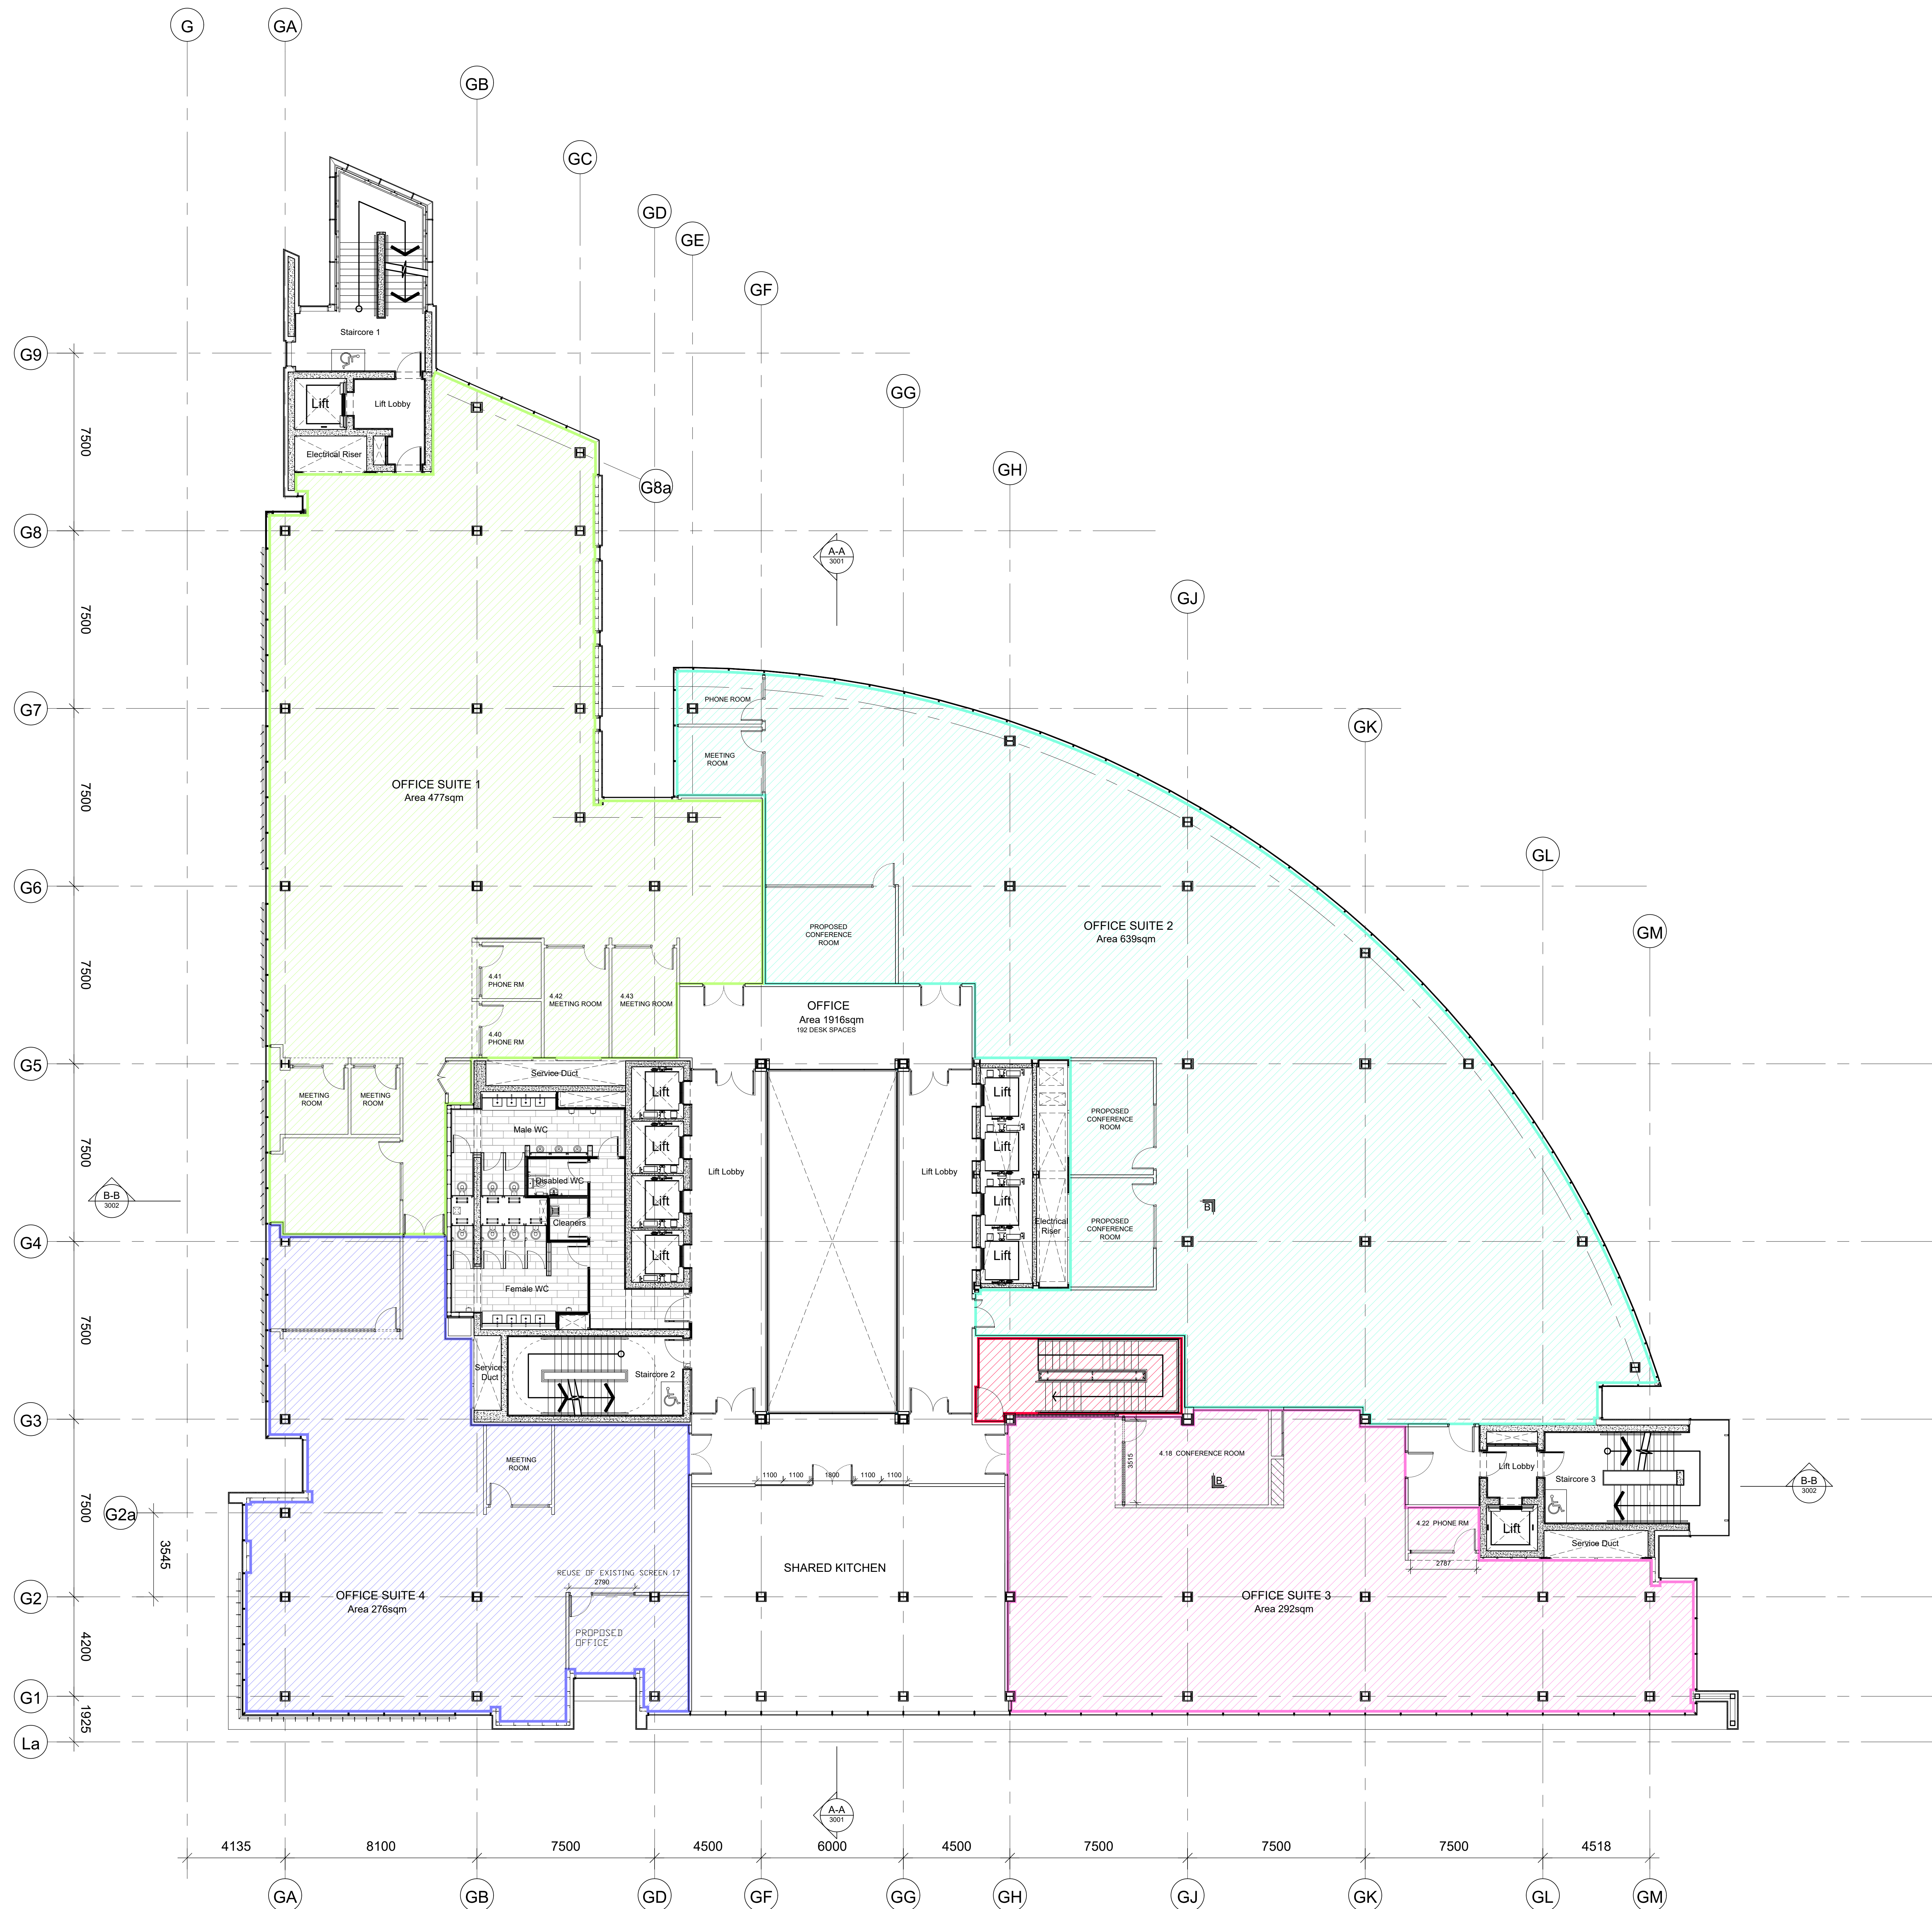


01 Fourth Floor Plan
C1014 1:100

NOTE
ALL DIMENSIONS TO BE CHECKED ON SITE
NO DIMENSIONS TO BE SCALED FROM THIS DRAWING
THIS DRAWING IS TO BE READ IN CONJUNCTION WITH
RELEVANT CONSULTANTS DRAWINGS

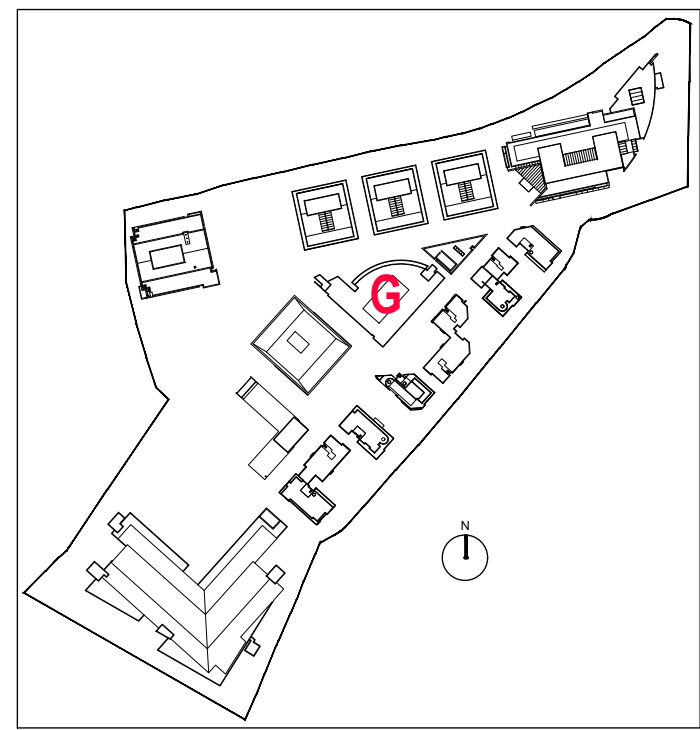

KEYPLAN 1:5000

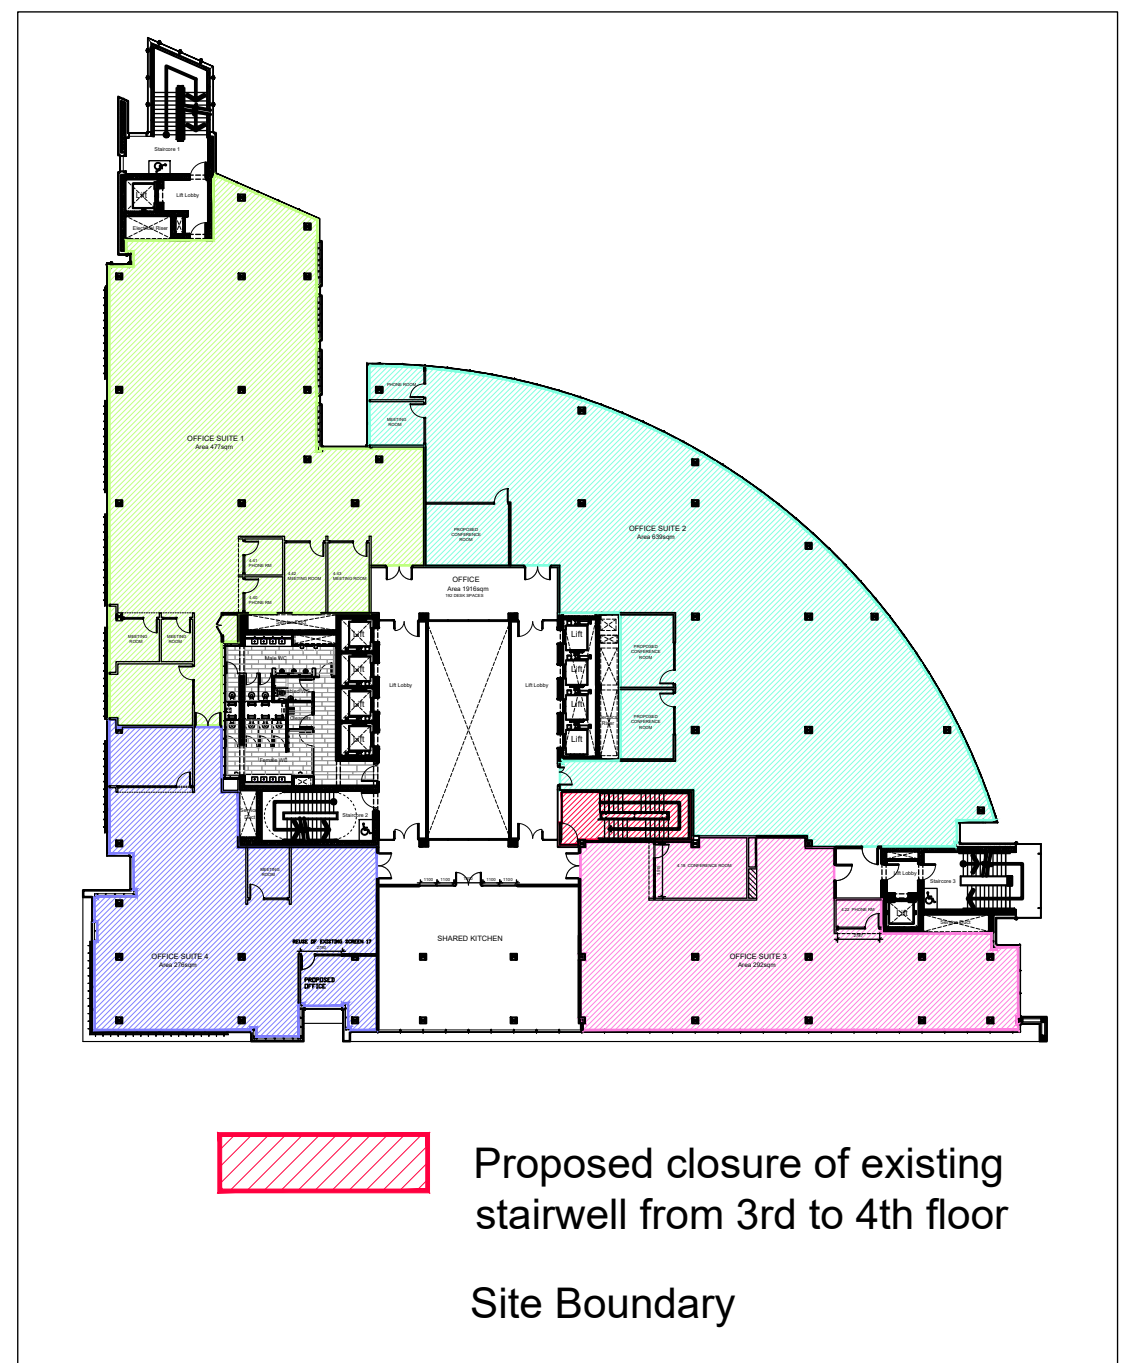

02 Fourth Floor Key Plan
C1014 1:500

REV	DATE	DESCRIPTION	CHG	DRN
D	2022 04 16	Issued for information		
C	2022 12 08	Sample floor added to layout		
B	2022 11 10	Initialised floor plans reviewed		
A	2022 11 13	Issued for information		

INFORMATION

Henry J Lyons

Architecture + Interiors
henryj Lyons.com
+353 1 888 3333
info@henryj Lyons.com
51-54 Pearse Street
Dublin D02 K488

CLIENT
Central Park GPCO Propco Ltd

PROJECT
Central Park-Block G
3rd & 4th Floor Refurb Works

JOB NUMBER:	950891-A
DATE:	Nov 2023
SCALE:	1:100 @A0
DRAWN:	GA
CHECKED:	GG
FILE NAME:	95-0891-G C1014 Proposed Fourth Floor Plan_2025

DRAWING

Proposed Fourth floor Plan

BLOCK	DRAWING NUMBER	ZONE	REVISION
-------	----------------	------	----------

G C1014 D

© Henry J Lyons