


	DATE	COMMENT
A	30/01/2025	AMENDED FOLLOWING AGENT COMMENTS
B	05/02/2025	AMENDED FOLLOWING COMMENTS

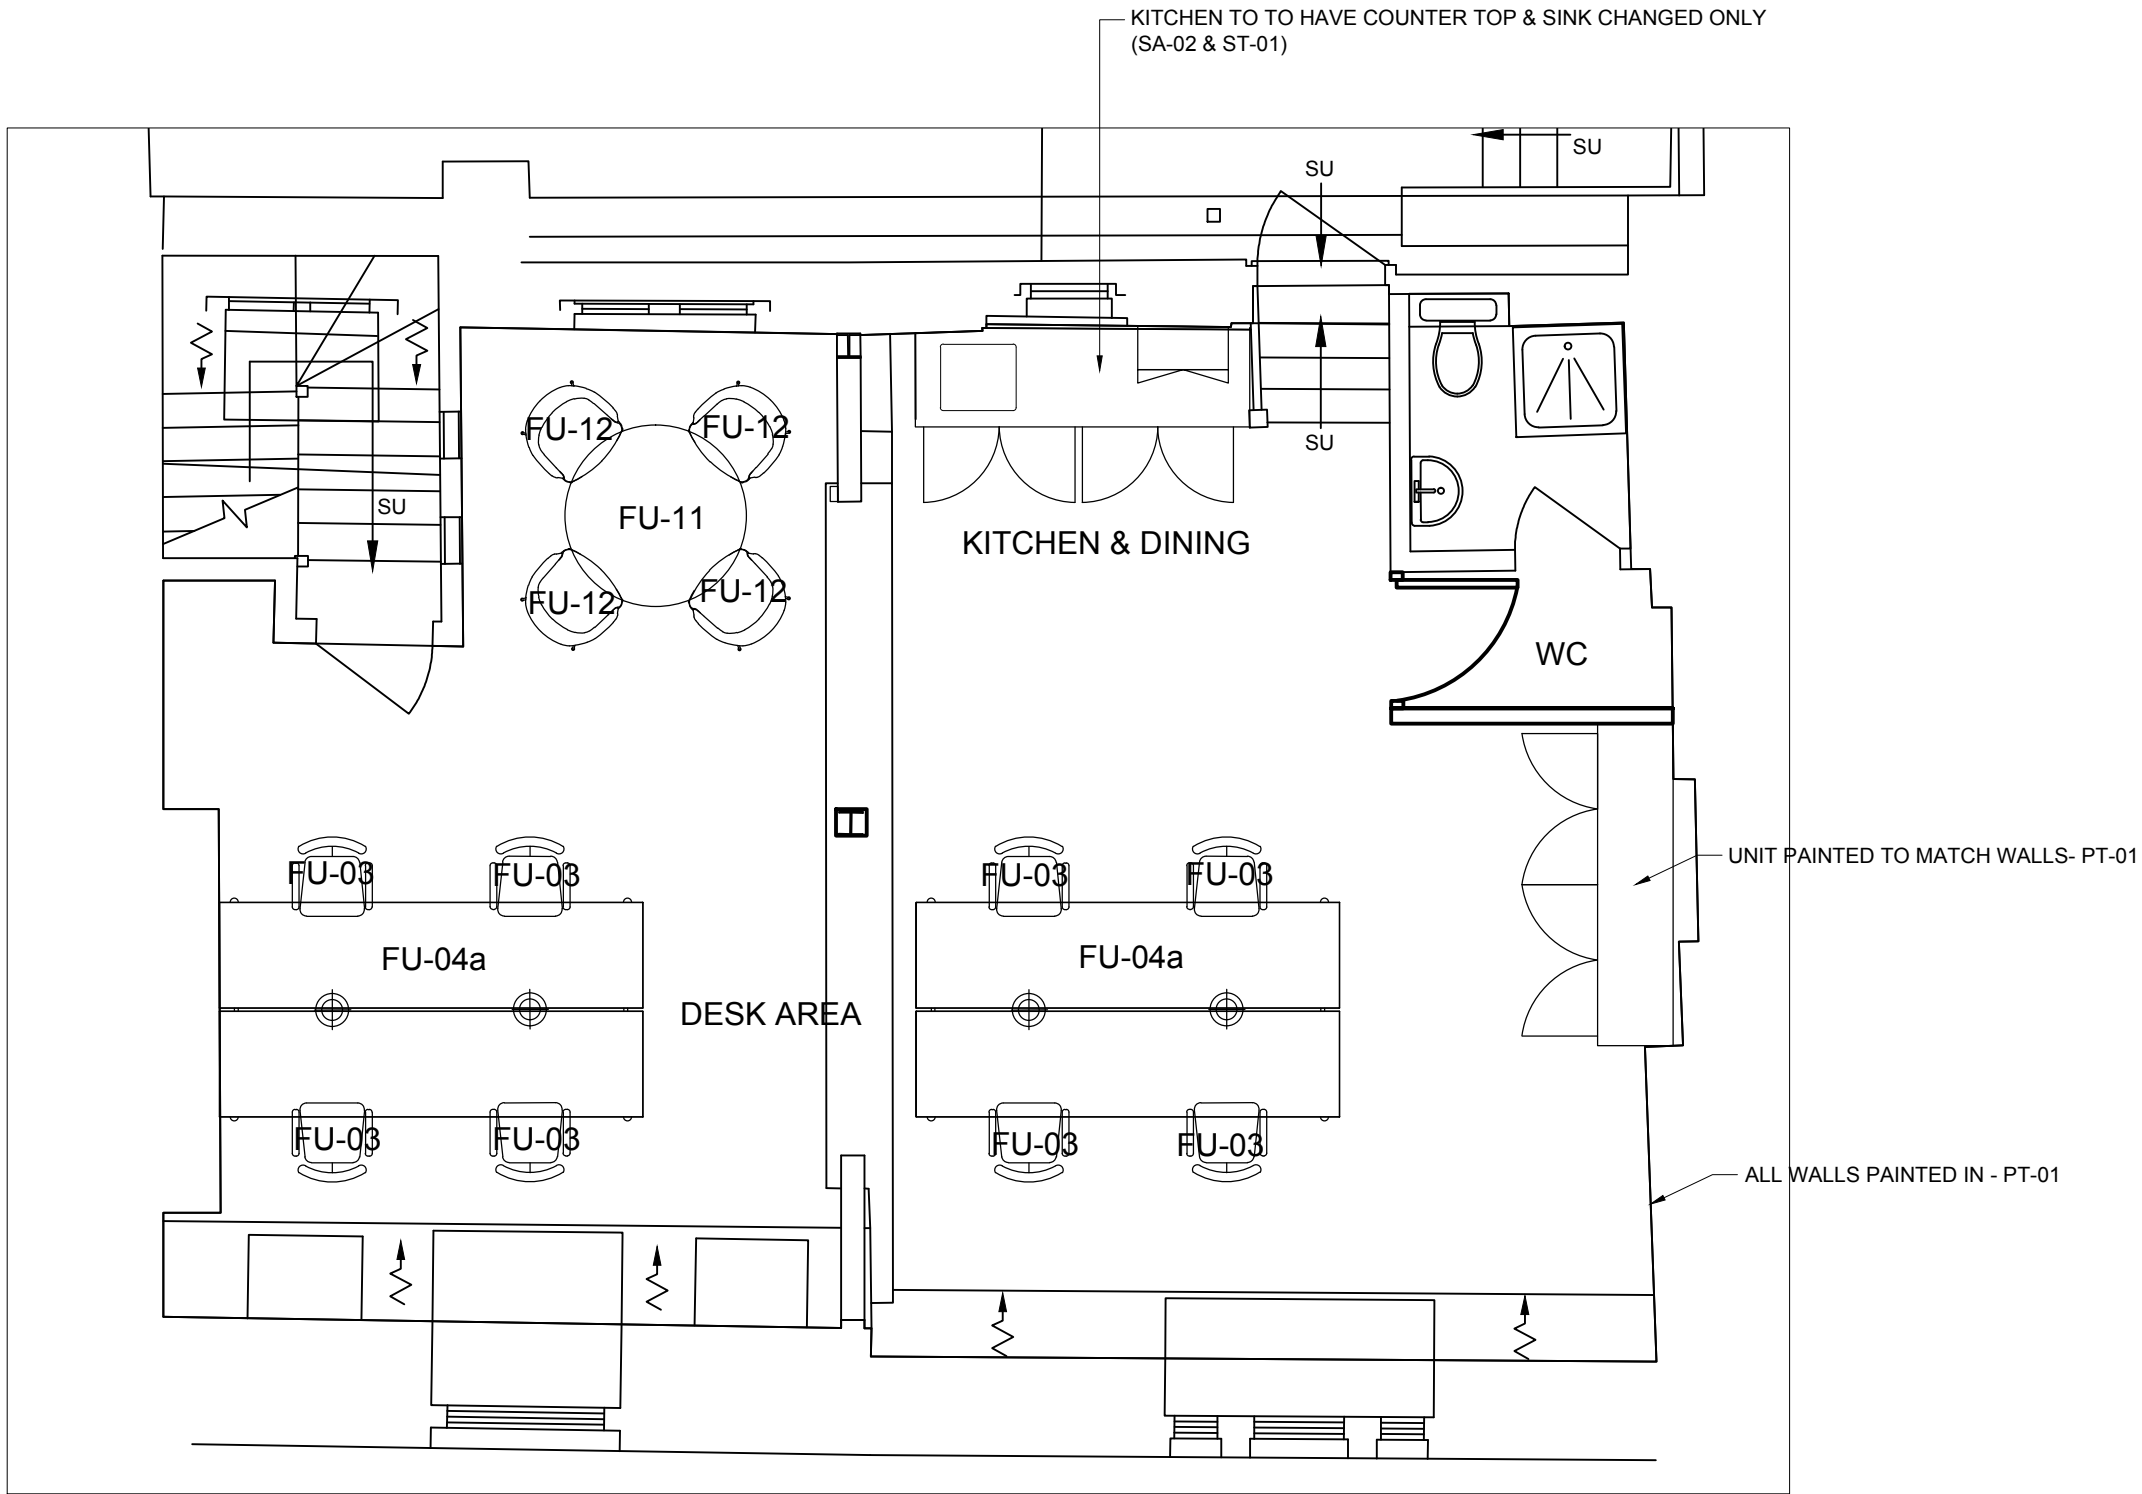

01 FOURTH FLOOR PLAN
SCALE 1:50

STATUS		
NOTES		
DO NOT SCALE FROM THIS DRAWING. ALL DIMENSIONS ARE TO BE CHECKED ON SITE PRIOR TO MANUFACTURE/CONSTRUCTION. ANY DISCREPANCIES ARE TO BE RELAYED TO STUDIO PAX IMMEDIATELY.		
© STUDIO PAX 2023		
STUDIO PAX		
PROJECT		
46/48a BEAK STREET		
DRAWING TITLE		
FOURTH FLOOR - OPTION 1 GENERAL ARRANGEMENT PLAN		
FIRST ISSUE	SCALE	SHEET SIZE
16/12/2024	1:50	A3
DRAWING NUMBER	REV	
2400-008	B	