


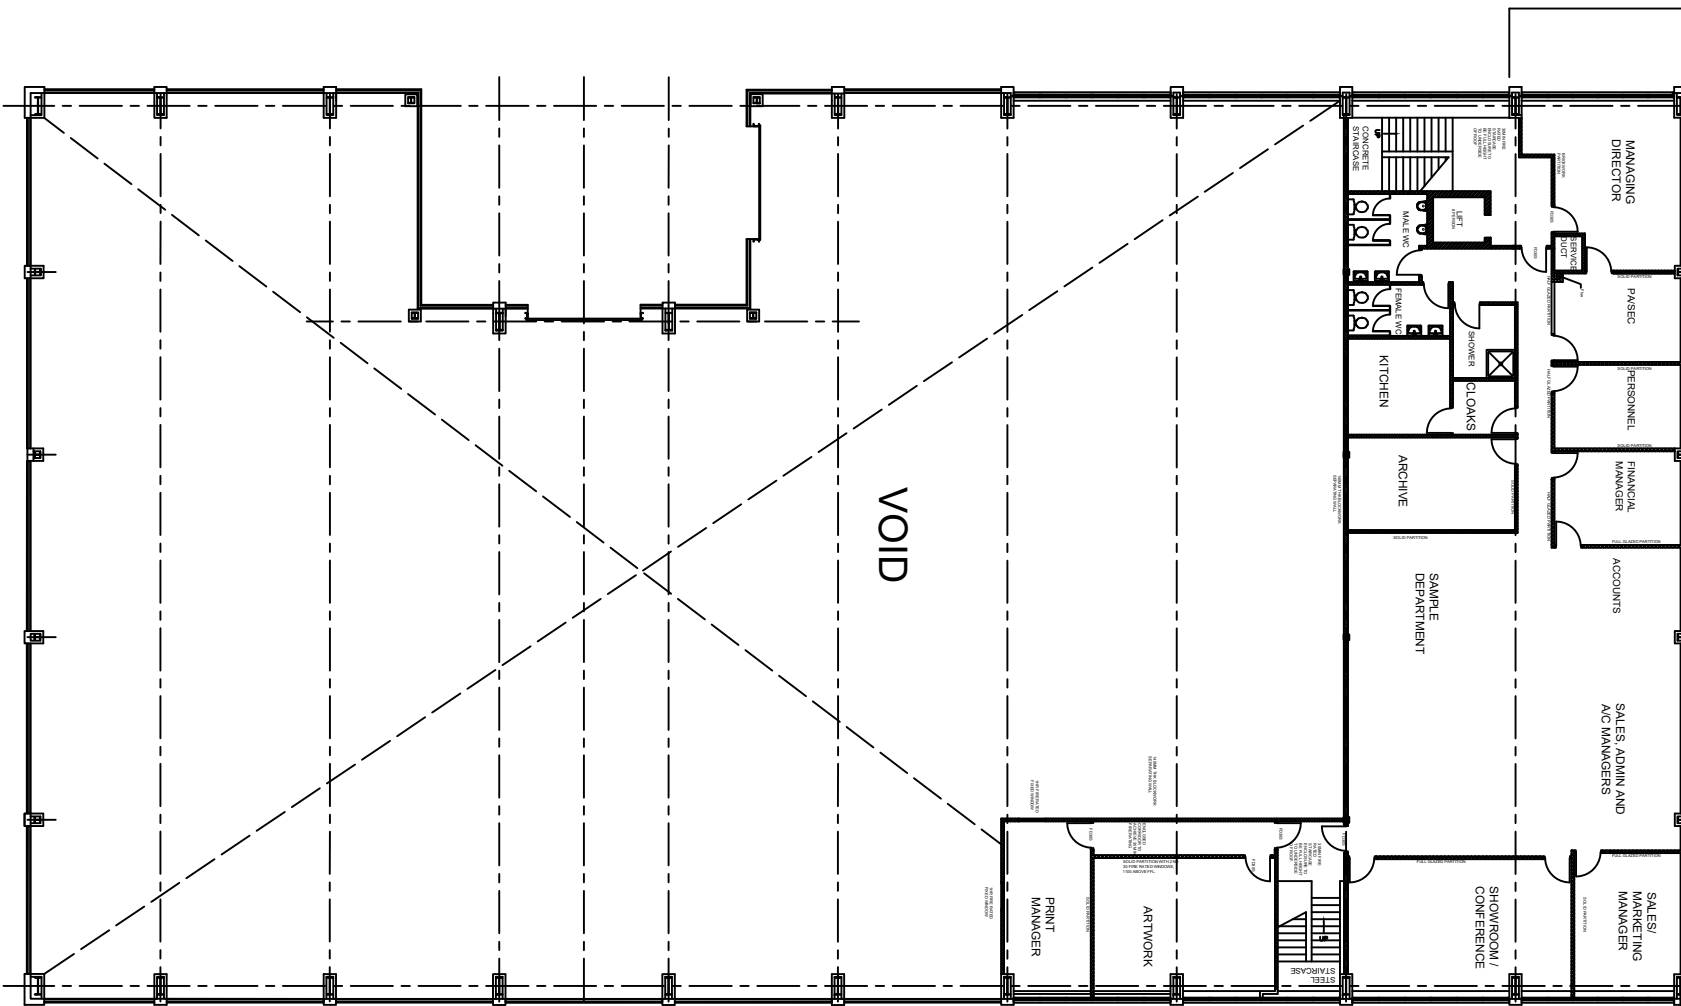

PROPOSED FIRST FLOOR PLAN

1. This Drawing & Design are copyright and may not be reproduced without the written consent of Derrick, Wade & Waters Limited.
2. DO NOT SCALE - Use Figured Dimensions Only.
3. The CONTRACTOR is to check and verify all Figured Dimensions, Site & Drainage Levels prior to commencement of work and notify Derrick, Wade & Waters of any discrepancies.
4. The Contractor is to check the drawing against all other relevant drawings, specifications and/or bills of quantities as issued.
5. IF IN DOUBT - ASK

STAIR MOVED, STAIR WALL CHANGED	CJ	MAR 01	E
COLUMNS ADJUSTED, WINDOWS SHOWN	CJ	FEB 01	D
Service Desk Moved	CJ	FEB 01	C
UPDATED TO SUIT INITIAL BC COMMENTS	CJ	JAN 01	B
UPDATED CLIENT REQUIREMENT	CJ	JAN 01	A

REVISION	BY	DATE	NO
----------	----	------	----

SENATOR PENS
STADIUM WAY
HARLOW

PROPOSED INTERNAL LAYOUT
FIRST FLOOR

DERRICK WADEWATERS
CHARTERED SURVEYORS

AGENCY • VALUATION • ESTATE MANAGEMENT
DESIGN • BUILDING SURVEYING • ENGINEERING • PROJECT MANAGEMENT

HARLOW 01279 792611
KINGSMEAD, EPPING RD, ROYDON, HARLOW, ESSEX CM19 9HU

SCALE	DATE	DRAWING NUMBER	DRAWN BY	CHECKED BY
1/100	NOV 00	HD00023/202	CJJ	E