



LOCATION OF
300mm SUNPIPES

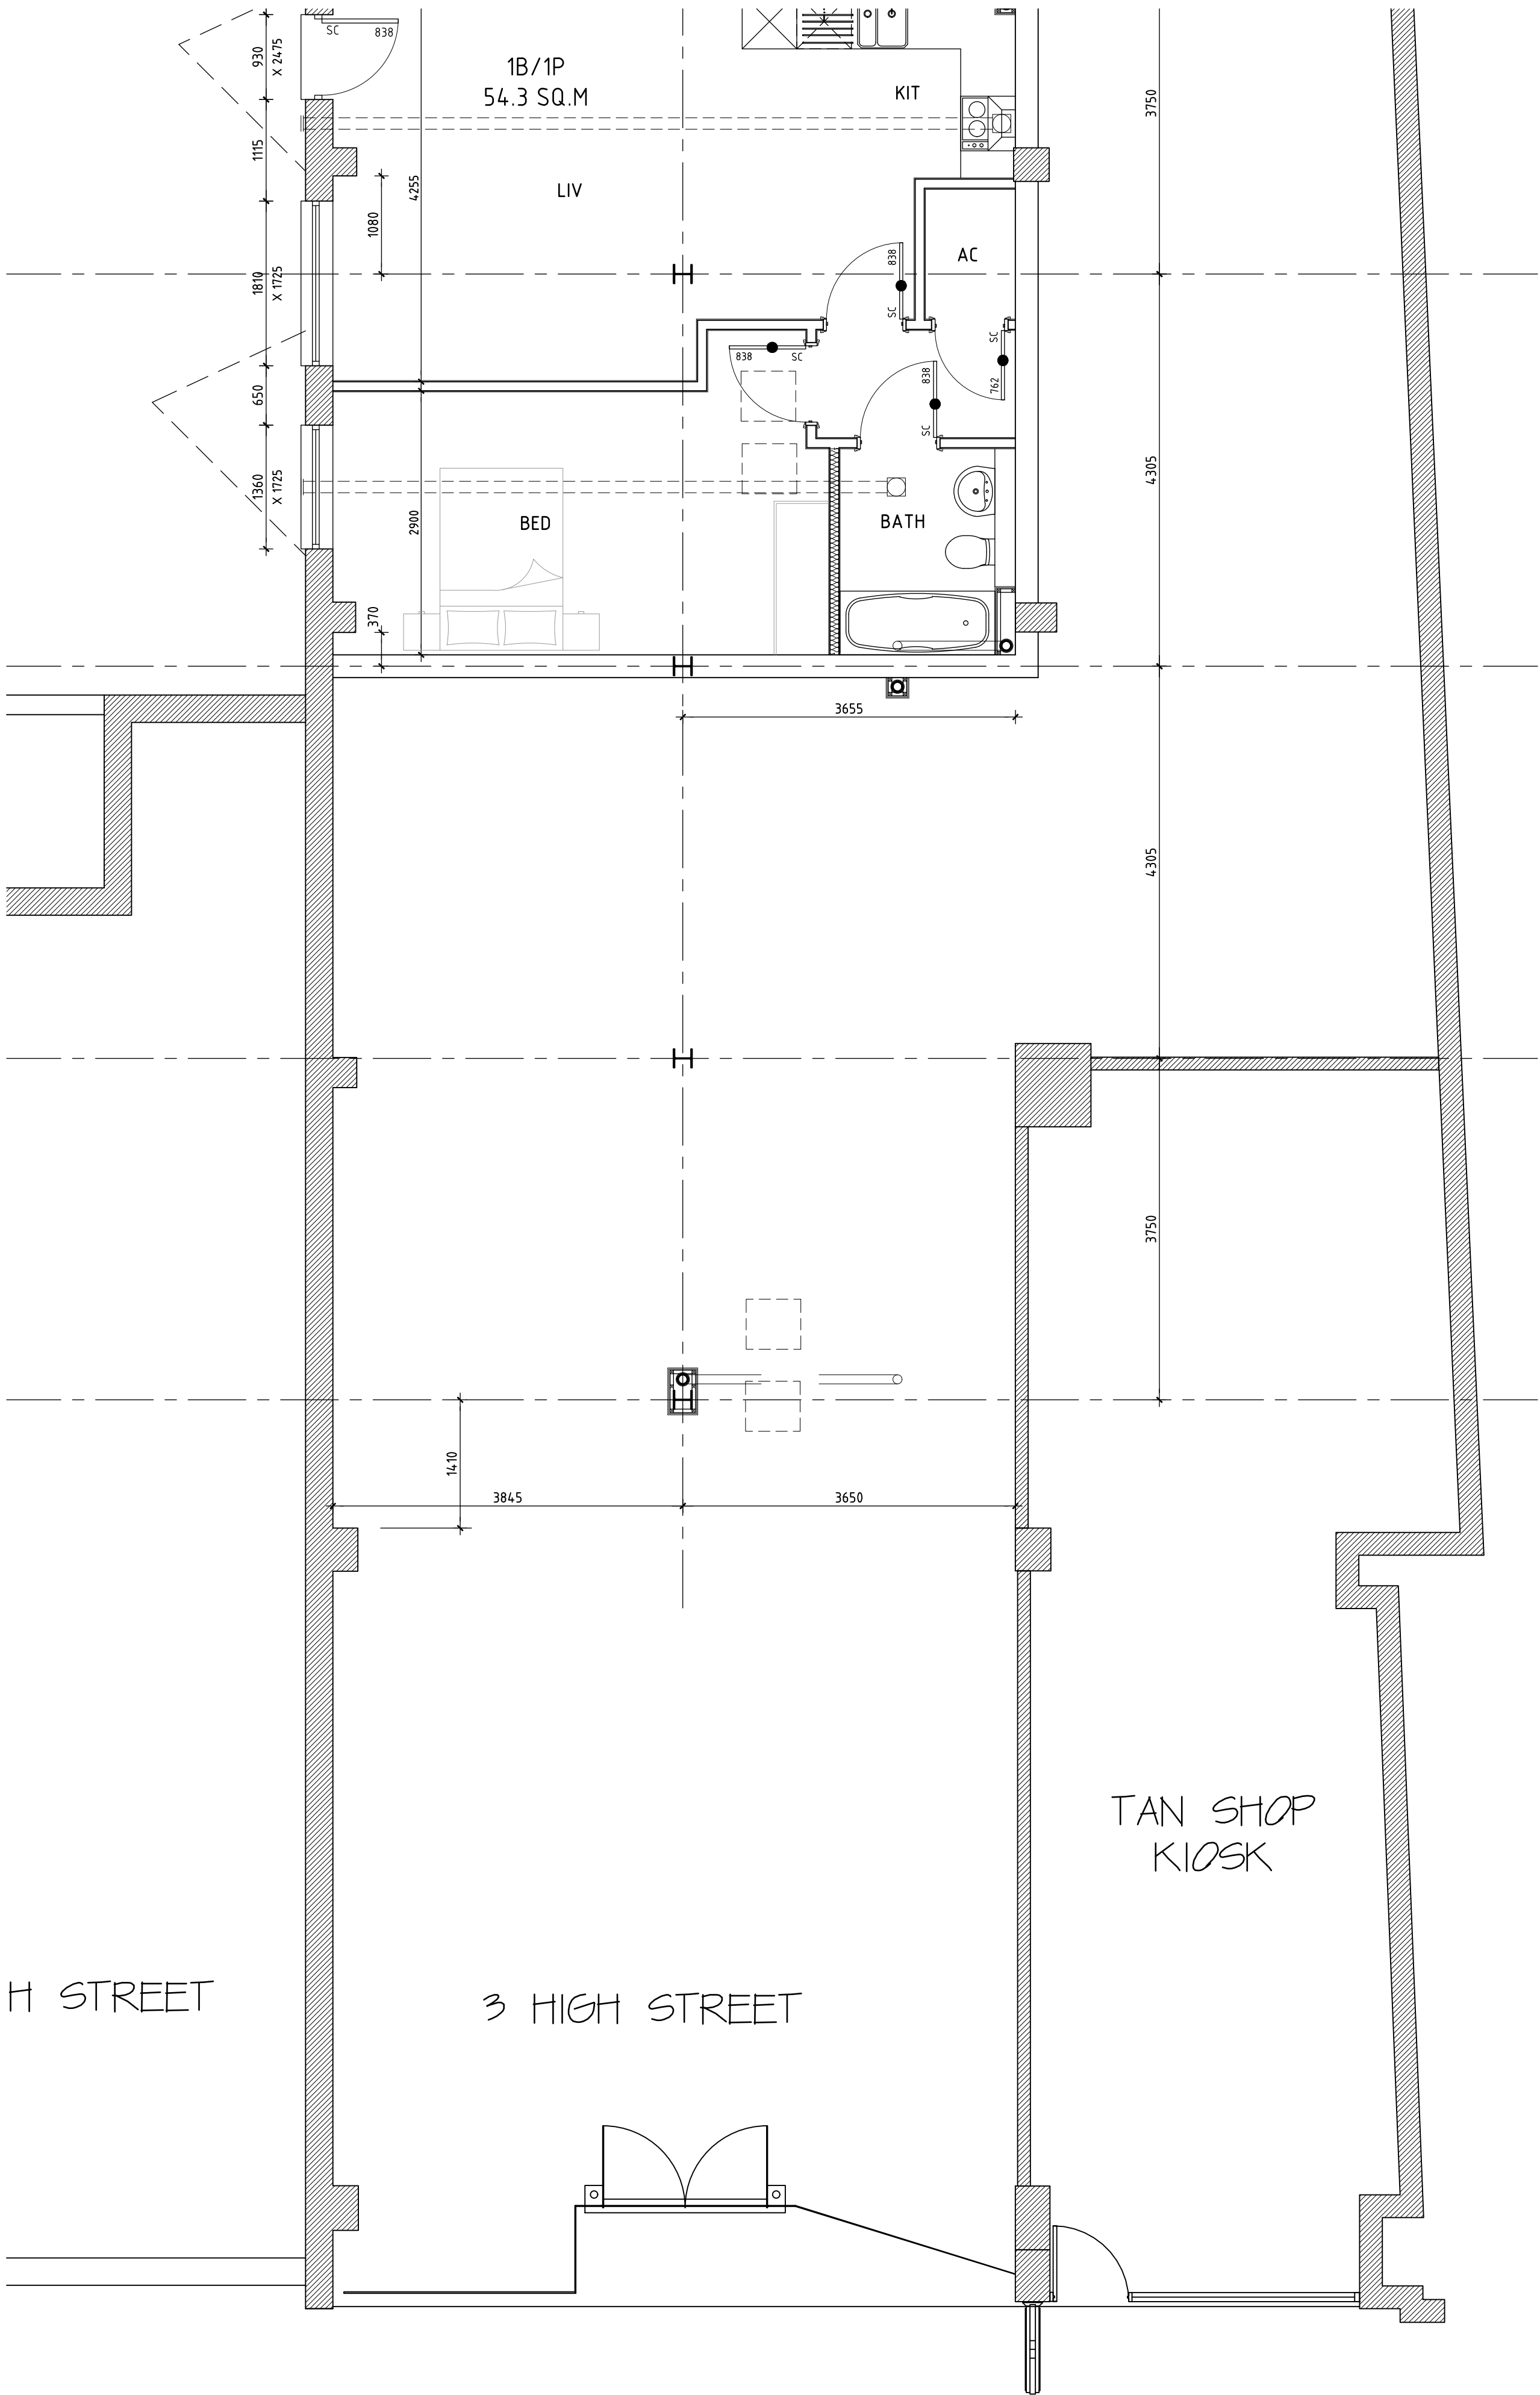

GROUND FLOOR PLAN

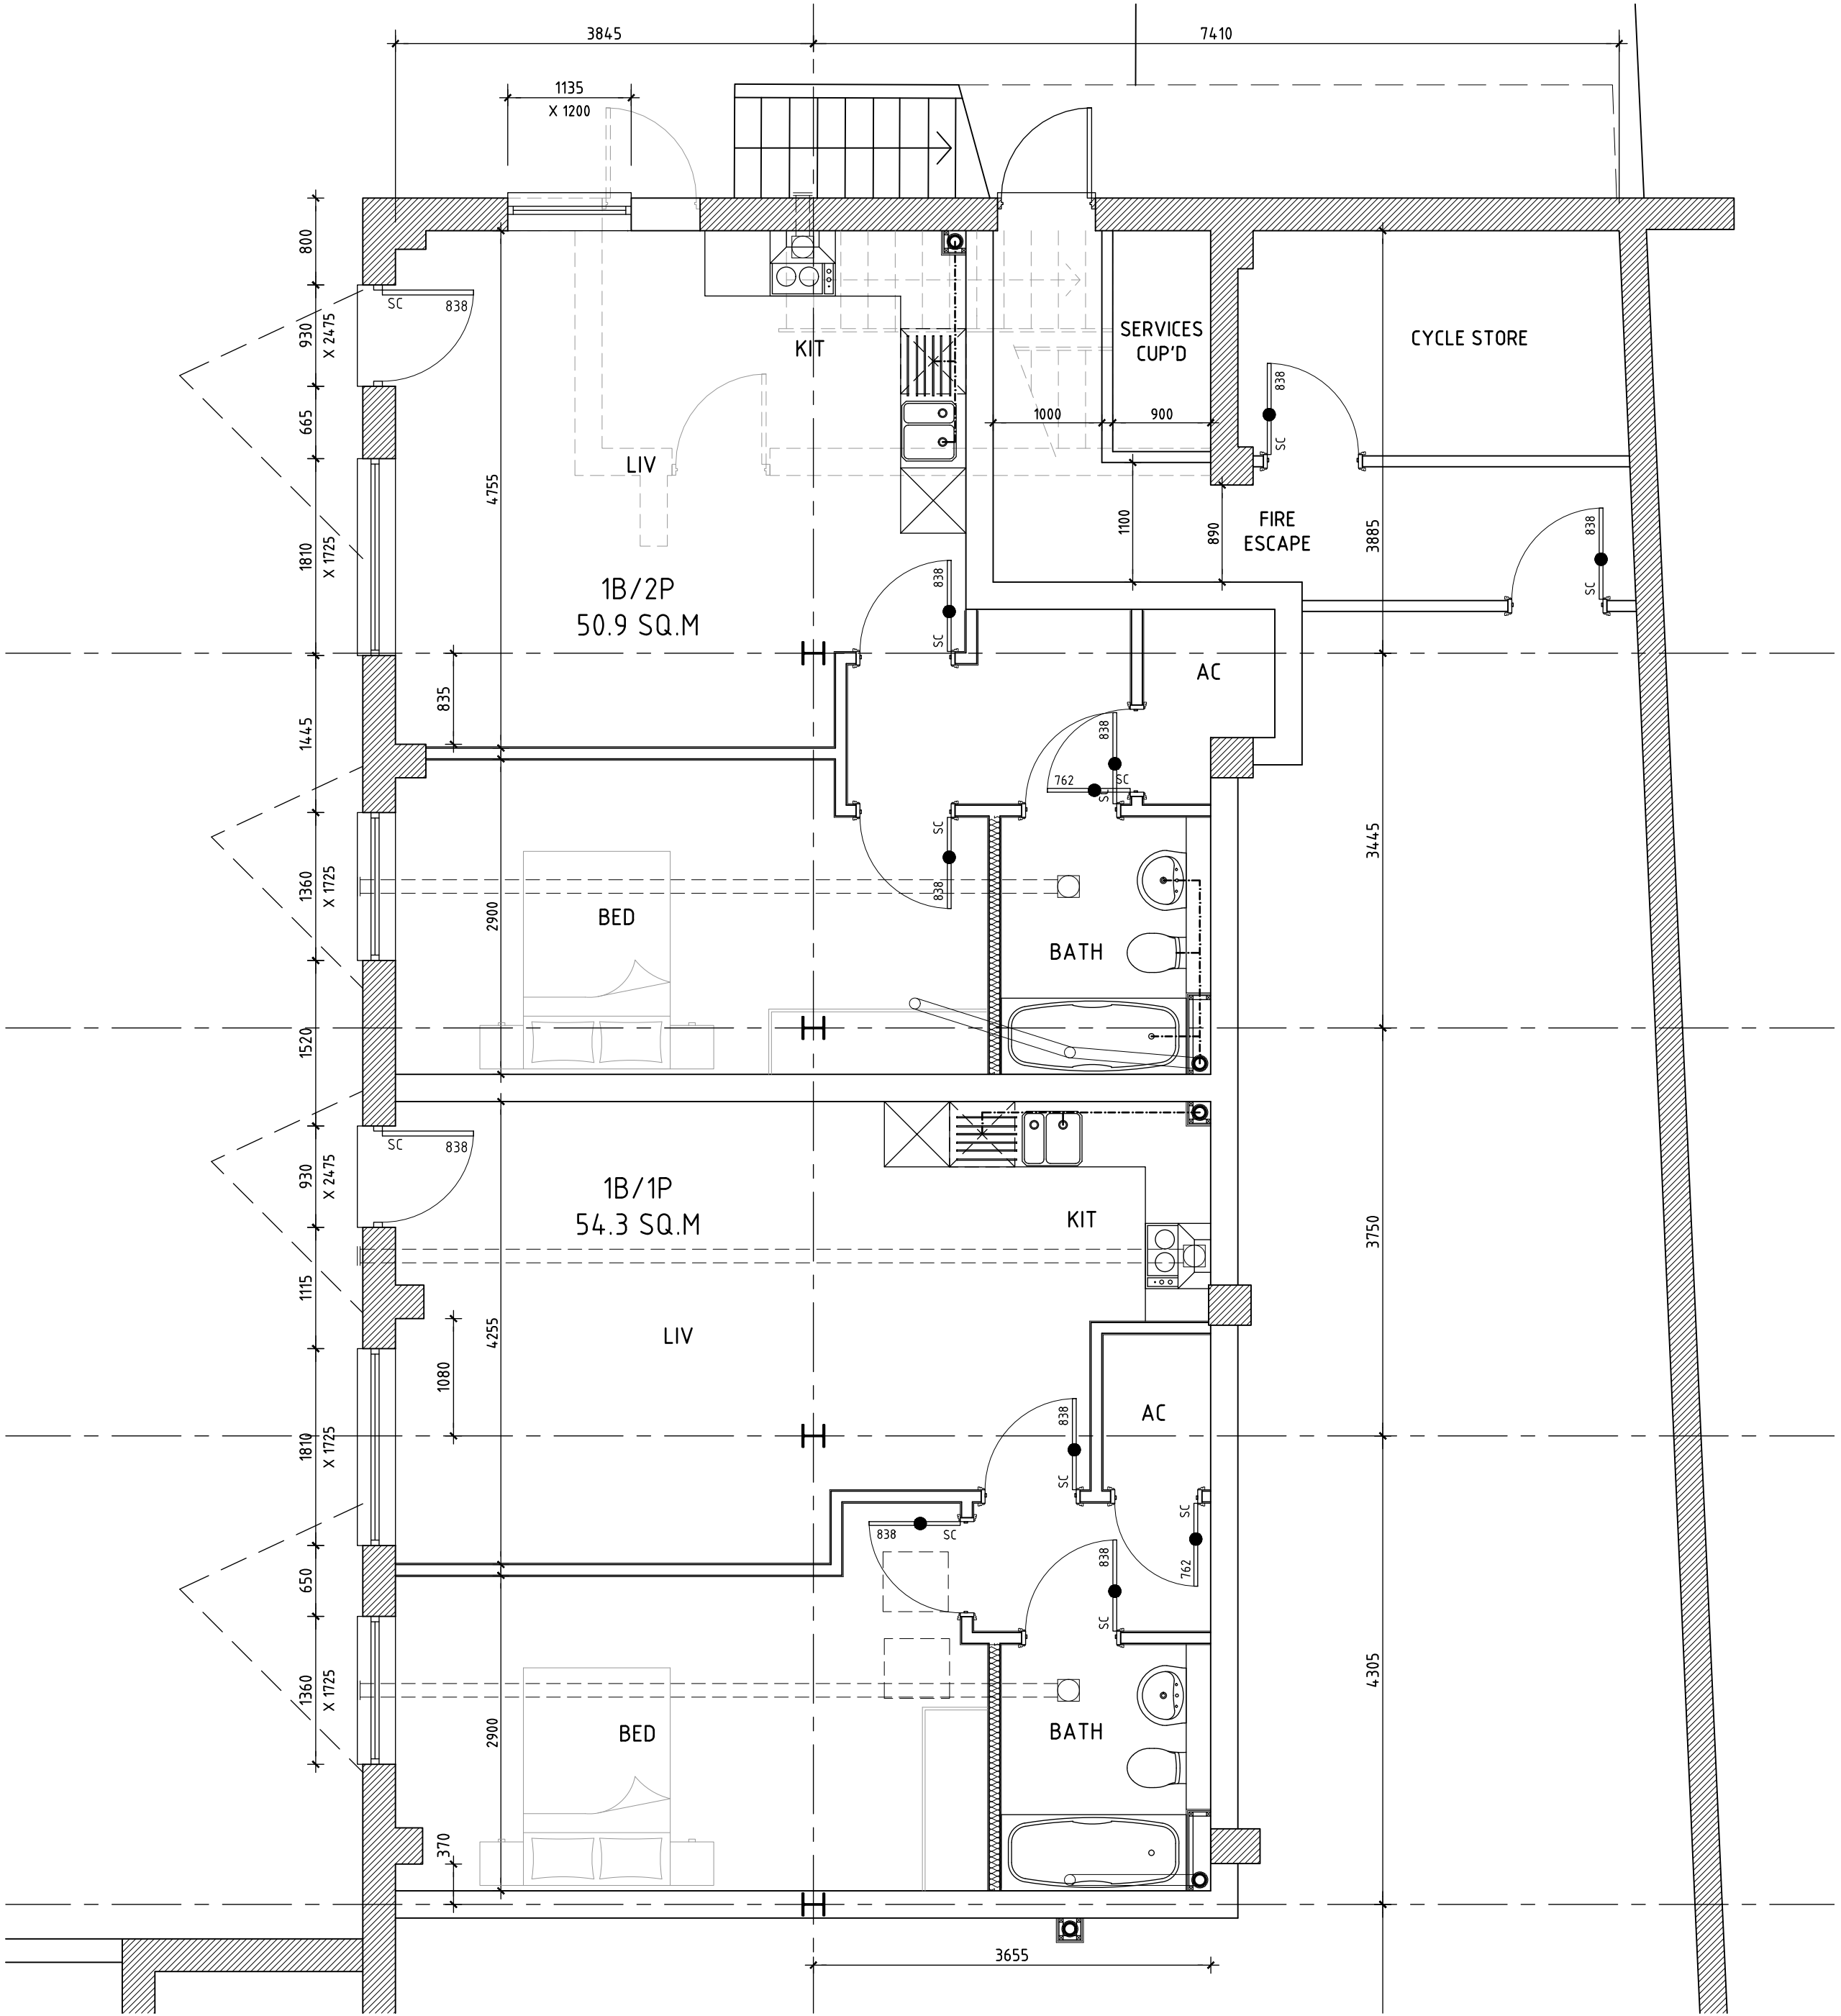

Rev Date Details Drawn

Client:



Site Address:

REAR OF CROWN HOUSE, 2 CHURCH STREET,
WALTON-ON-THAMES, SURREY, KT12 2QS

Description:

GROUND FLOOR PLAN

Status: PRELIMINARY

Date: SEPT '25 Scale: 1:50 @ A1

Drawn: JC Checked: TCA

Job Number: 1170 Drawing Number: 11.001(1) Revision: -



Dorset House,
297-299 Kingston Road,
Leatherhead,
KT22 7PL
Tel: 01372 466443
Email: info@tcalimited.com
www.tcalimited.com