


PROPOSAL
PLANS

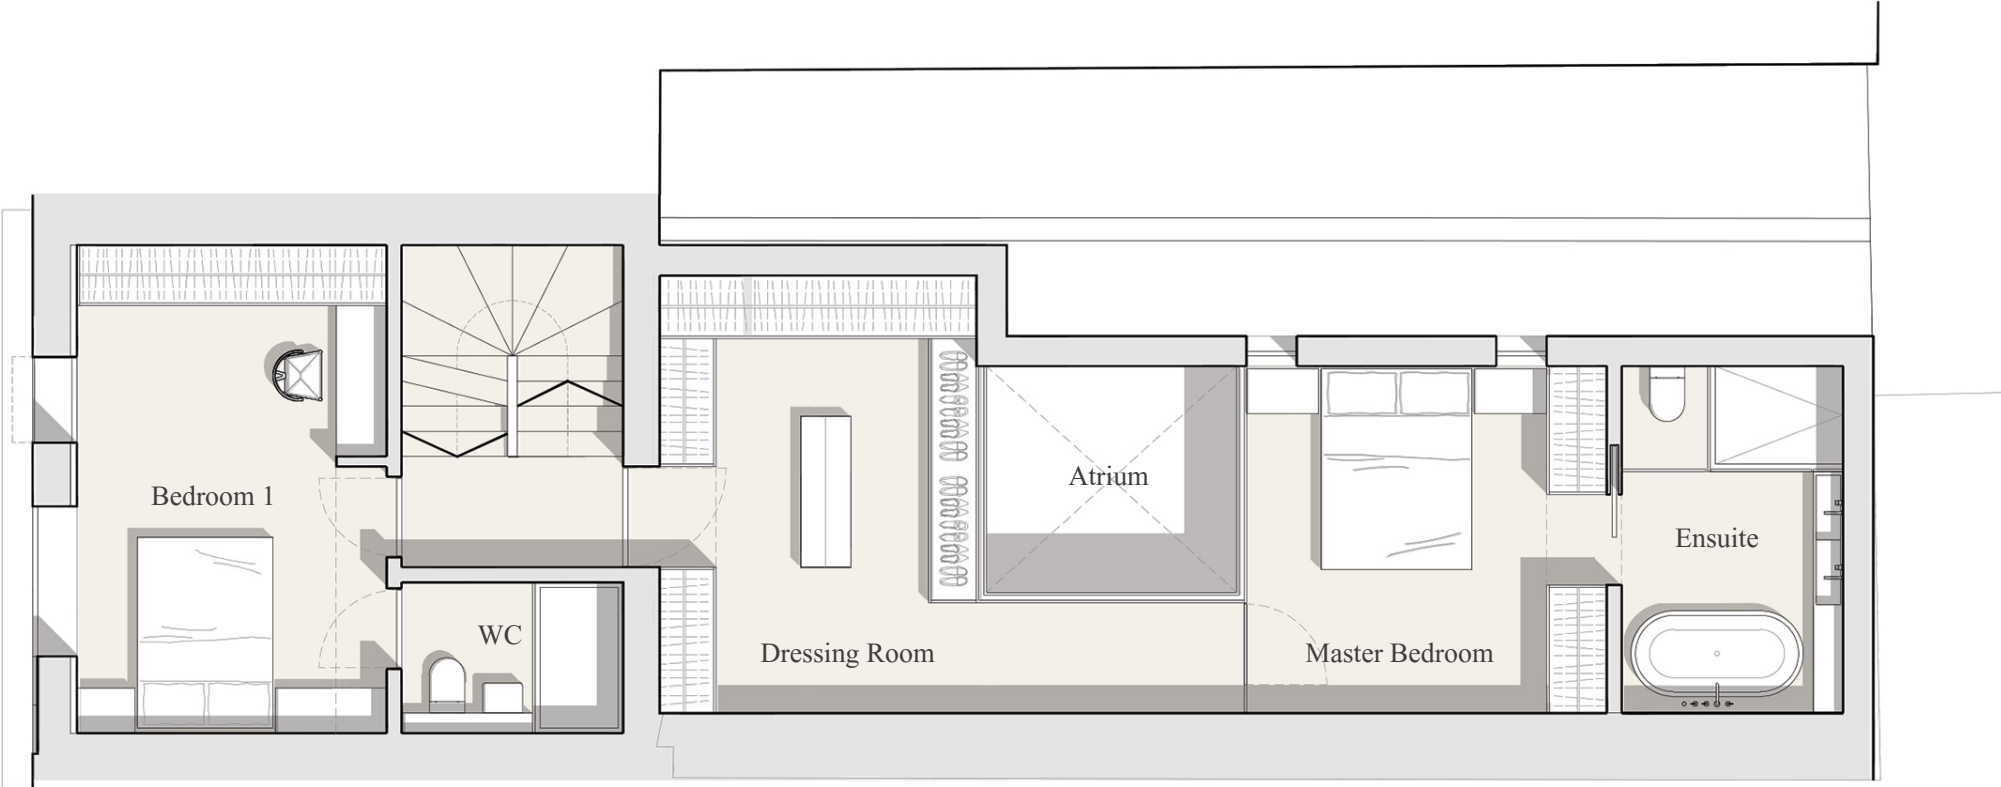

PROPOSED FIRST FLOOR PLAN.
DRAWING no. 2001 1:75@A3

