




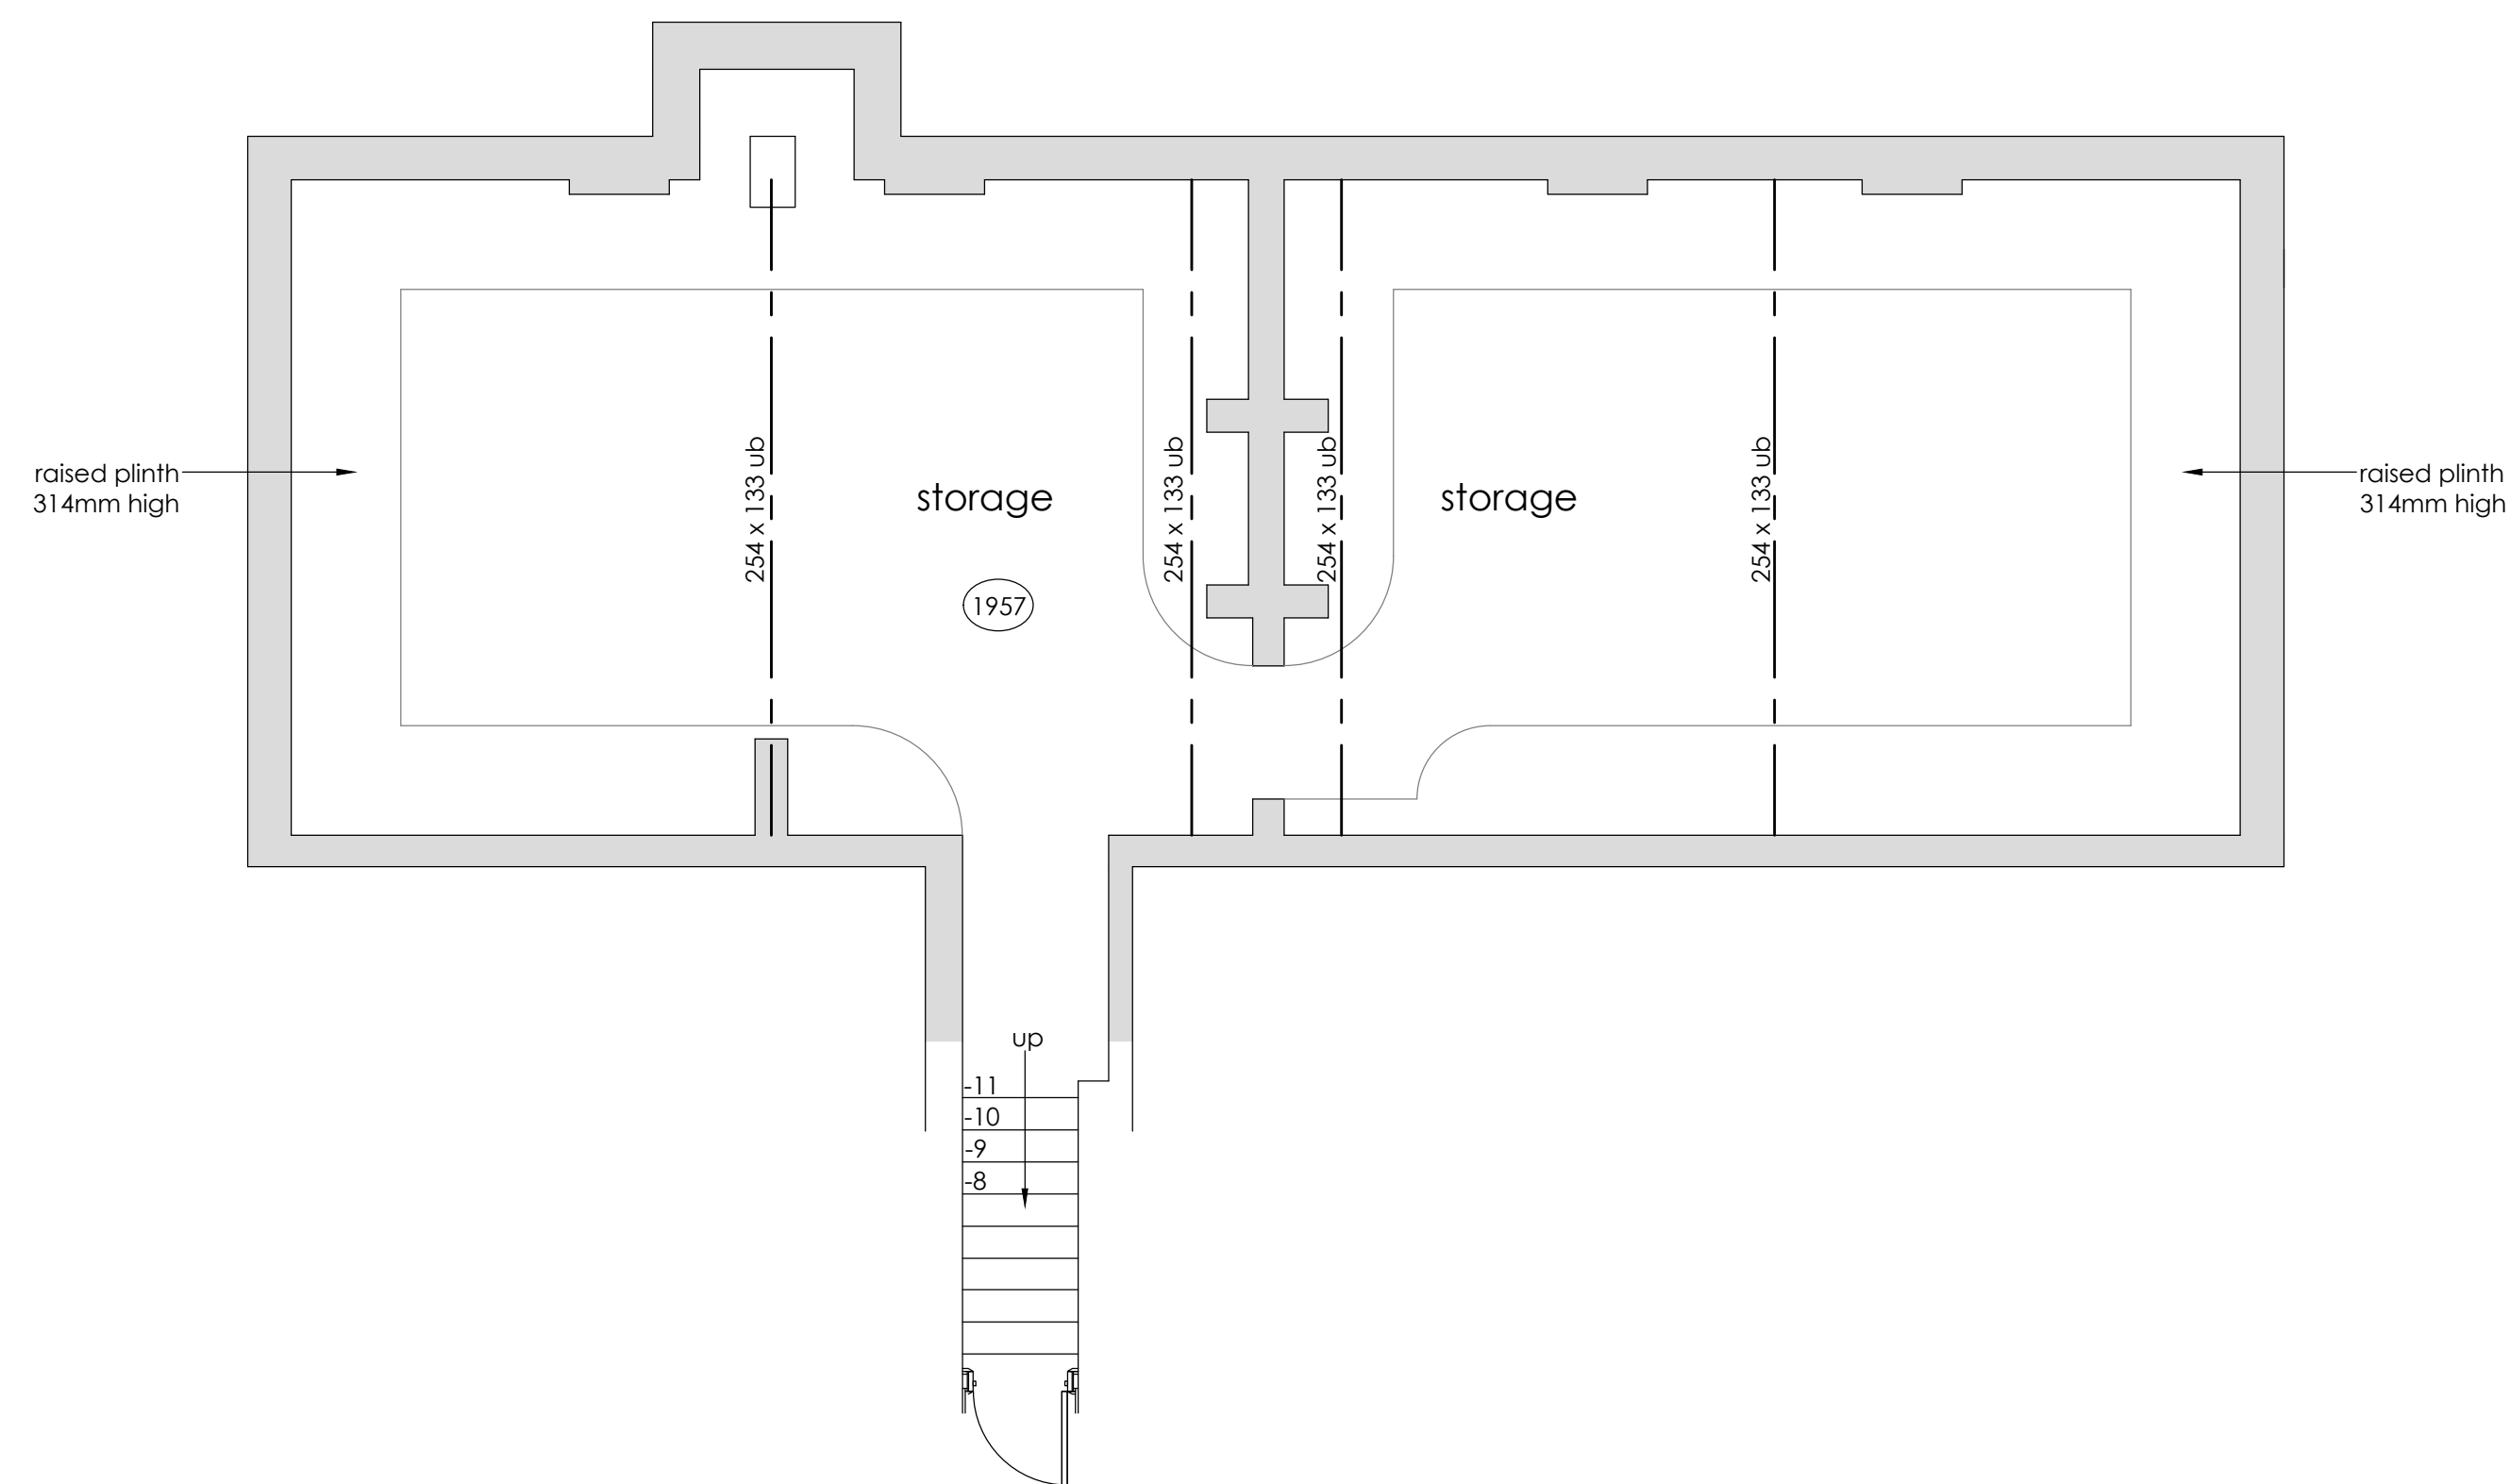

cellar

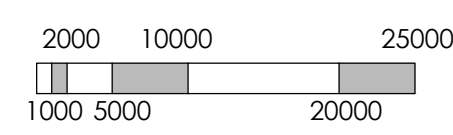

site plan 1:500

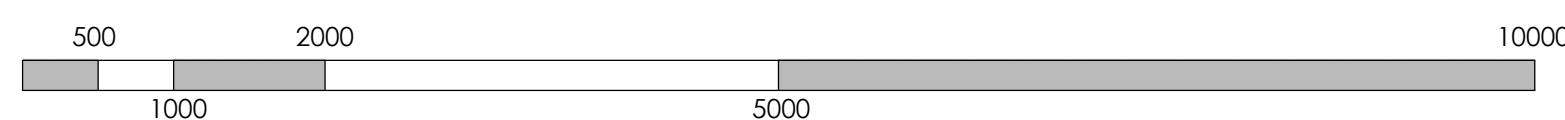

ground floor



location plan 1:1250

Job: Mortimer Hall 1 Birmingham Road Kidderminster DY10 2BX Client: Sidall Jones Title: Floor plans	Scale: 1:50 on A1 Date: September 2026 pdp PURVIS DAWES & PARTNERS LTD BUILDING DESIGN AND PROJECT MANAGEMENT 178a Lower High Street Stourbridge, DY8 1TG Tel: 01384909558 email: enquiries@pdp-ltd.co.uk	Drawing No. 2687-1
---	---	----------------------------------