
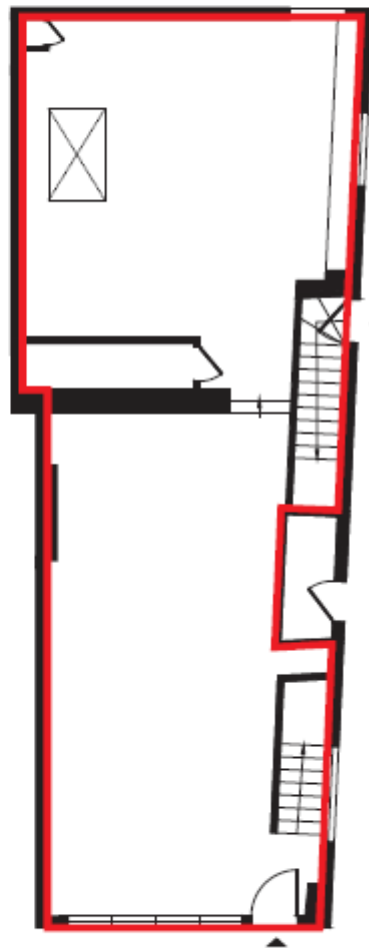



RESTAURANT @ 351 WEST END LANE, LONDON NW6 1LT

(FLOOR PLAN NOT TO SCALE)

LEASE PLAN	
MAIN PLAN	
	LEASE AREA
PROPERTY ADDRESS: 351 WEST END LANE LONDON CAMDEN NW6 1LT	
SCALE: 1:100 @ A4	
DRAWING No: 351WEL.1LT	
DATE: 15/05/23	
DRAWN BY:  ©2013 SBI 0122 info@sbileaseplans.co.uk	

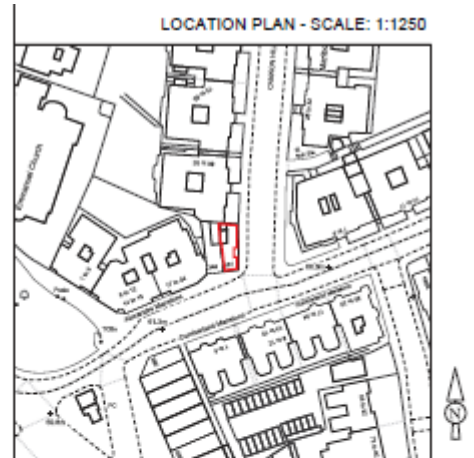

GROUND FLOOR

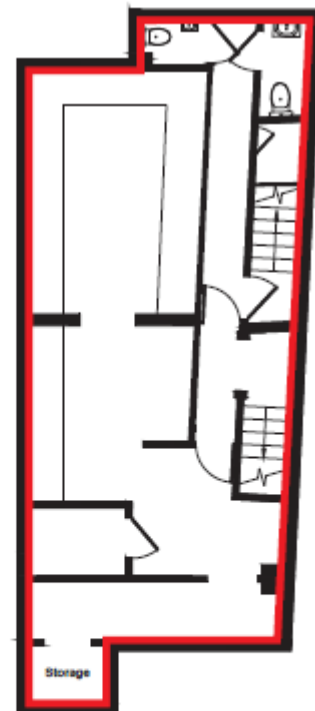

BASEMENT

