


DRAWINGS BASED ON INFORMATION PROVIDED BY PLOWMAN CRAVEN, LASER SURVEYS AND WEBB YATES CONSTRUCTION ISSUE PACKAGE.

SETTING OUT DIMENSIONS IN ABEYANCE. TO BE ADDED FOLLOWING CONFIRMATION OF FINAL APPROVED INTERNAL ARRANGEMENT.

FLOOR LEVELS ARE TO TOP OF SCREED. REFER TO 23 SERIES FOR DETAILS.

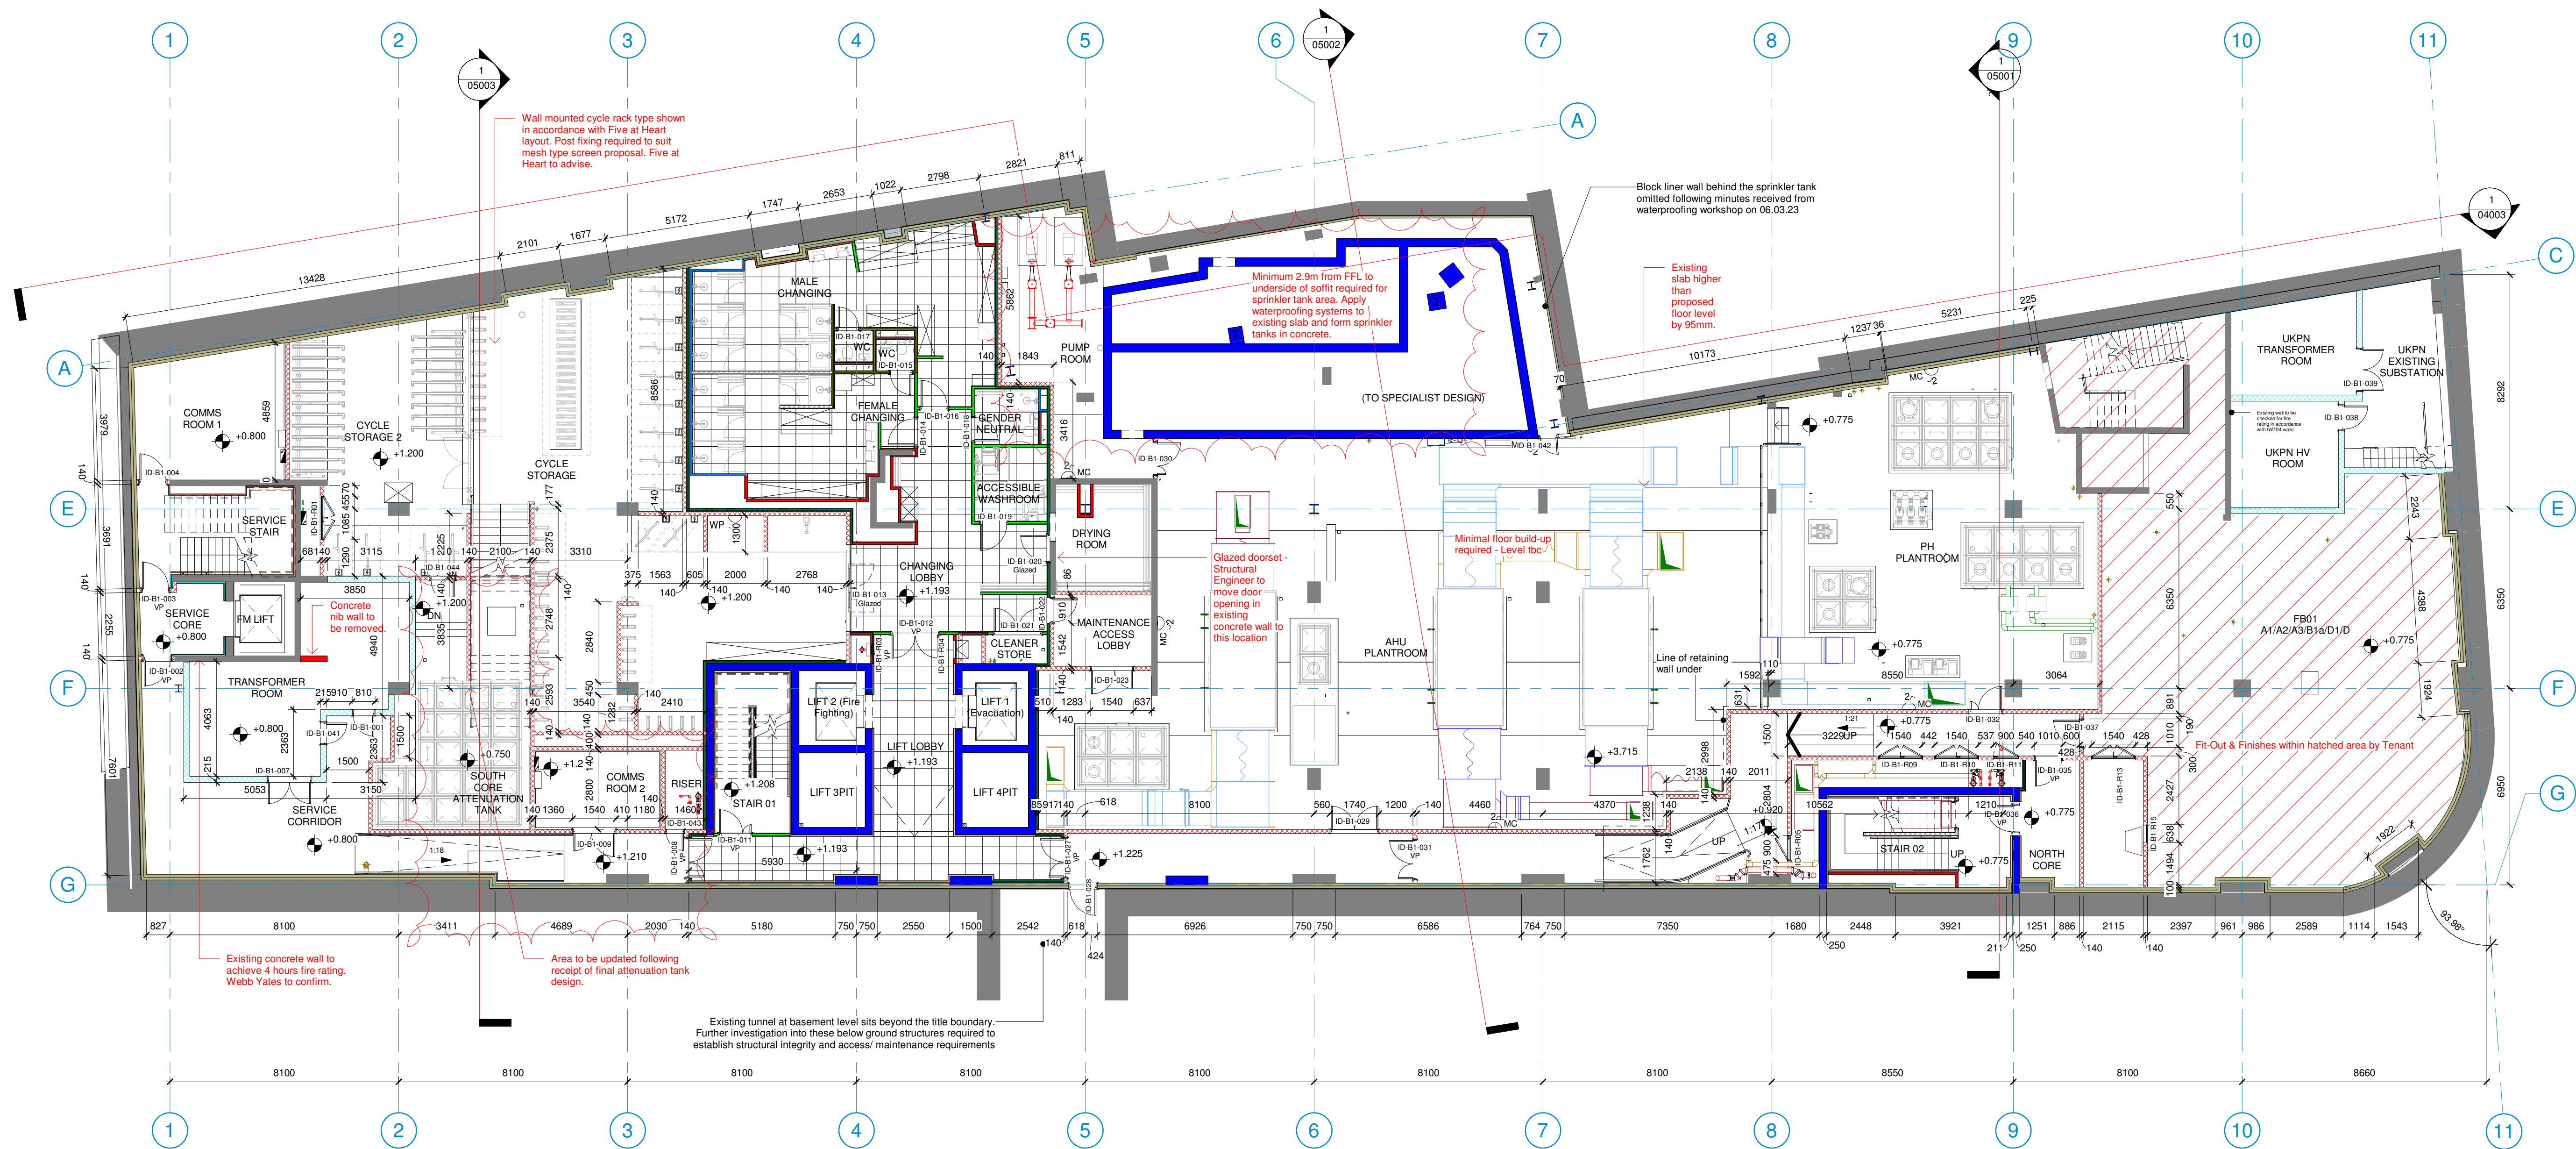

INTERNAL WALL TYPE KEY:						
	IWT 01	<i>n/a</i>		IWT 12		IWT 23
	IWT 02			IWT 13	<i>n/a</i>	IWT 24
	IWT 03			IWT 14	<i>n/a</i>	IWT 25
	IWT 04			IWT 15		IWT 26
	IWT 05			IWT 16	<i>n/a</i>	IWT 27
	IWT 06	<i>n/a</i>		IWT 17	<i>n/a</i>	IWT 28
	IWT 07			IWT 18		IWT 29
	IWT 08			IWT 19		IWT 30
	IWT 09			IWT 20		
<i>n/a</i>	IWT 10	<i>n/a</i>		IWT 21		New Structure
	IWT 11			IWT 22		Existing Structure

INTERNAL WALL FINISHES KEY:	
Plaster skim to all areas except:	
	Aluminium
	Clay plaster
	Hardwood feature lining
	Tiled
	Airrite Paint

FINAL POSITION OF RISER DOORS TO BE CONFIRMED BY TCLARKE.

NOTE:
Text in red indicates where clarification is required



Job Title
TBC.London

Drawing Title
Proposed Basement Floor Plan

Scale
1:125 @ A1 / 1:250 @ A3

Drawn
RP

Checked
NM

Date
01/10/22

Project
4347 - ECE - PR - B1 - DR - A - 01001.P10

Status
S3 - Suitable for Review & Comment

Rev	Date	Revision Details	Dr	Ch
P10	25.07.23	General Updates including Risers	RP	NM
P09	19.06.23	Setting out Added	MH	NM
P08	25.05.23	Transformer room updated to suit Reach Active Design	RP	NM
P07	10.03.23	Updated waterproofing line	TH	NM
P06	01.03.23	Shower partition wall and sliding door updates	TH	NM
P05	22.02.23	Basement thermal line and locker notes updated.	TH	NM
P04	17.02.23	Basement partition updates suggested by T Clarke Cycle and changing areas updated to suit client comments.	TH	NM
P03	10.02.23	Updates following agreed basement layout.	TH	NM
P02	22.12.22	Partition types updated. 02-08 Floor WC layouts updated to suit WDC instructed VE.	RP	NM
P01	24.11.22	Preliminary Issue	RP	NM

London: 76 Great Suffolk Street, London, SE1 0SL
T 020 7928 2773 E london@ecearchitecture.com

Sussex: 64-68 Brighton Road, Worthing, West Sussex, BN11 2EN
T 01903 248777 E sussex@ecearchitecture.com



Bristol: Westworks, Beacon Tower, Colston Street, Bristol, BS1 4XE
T 0117 214 1101 E bristol@ecwestworks.com

www.ecearchitecture.com

DRAWINGS BASED ON INFORMATION PROVIDED BY PLOWMAN CRAVEN, LASER SURVEYS AND WEBB YATES CONSTRUCTION ISSUE PACKAGE.

SETTING OUT DIMENSIONS IN ABEYANCE. TO BE ADDED FOLLOWING CONFIRMATION OF FINAL APPROVED INTERNAL ARRANGEMENT.

FLOOR LEVELS ARE TO TOP OF SCREED. REFER TO 23 SERIES FOR DETAILS.

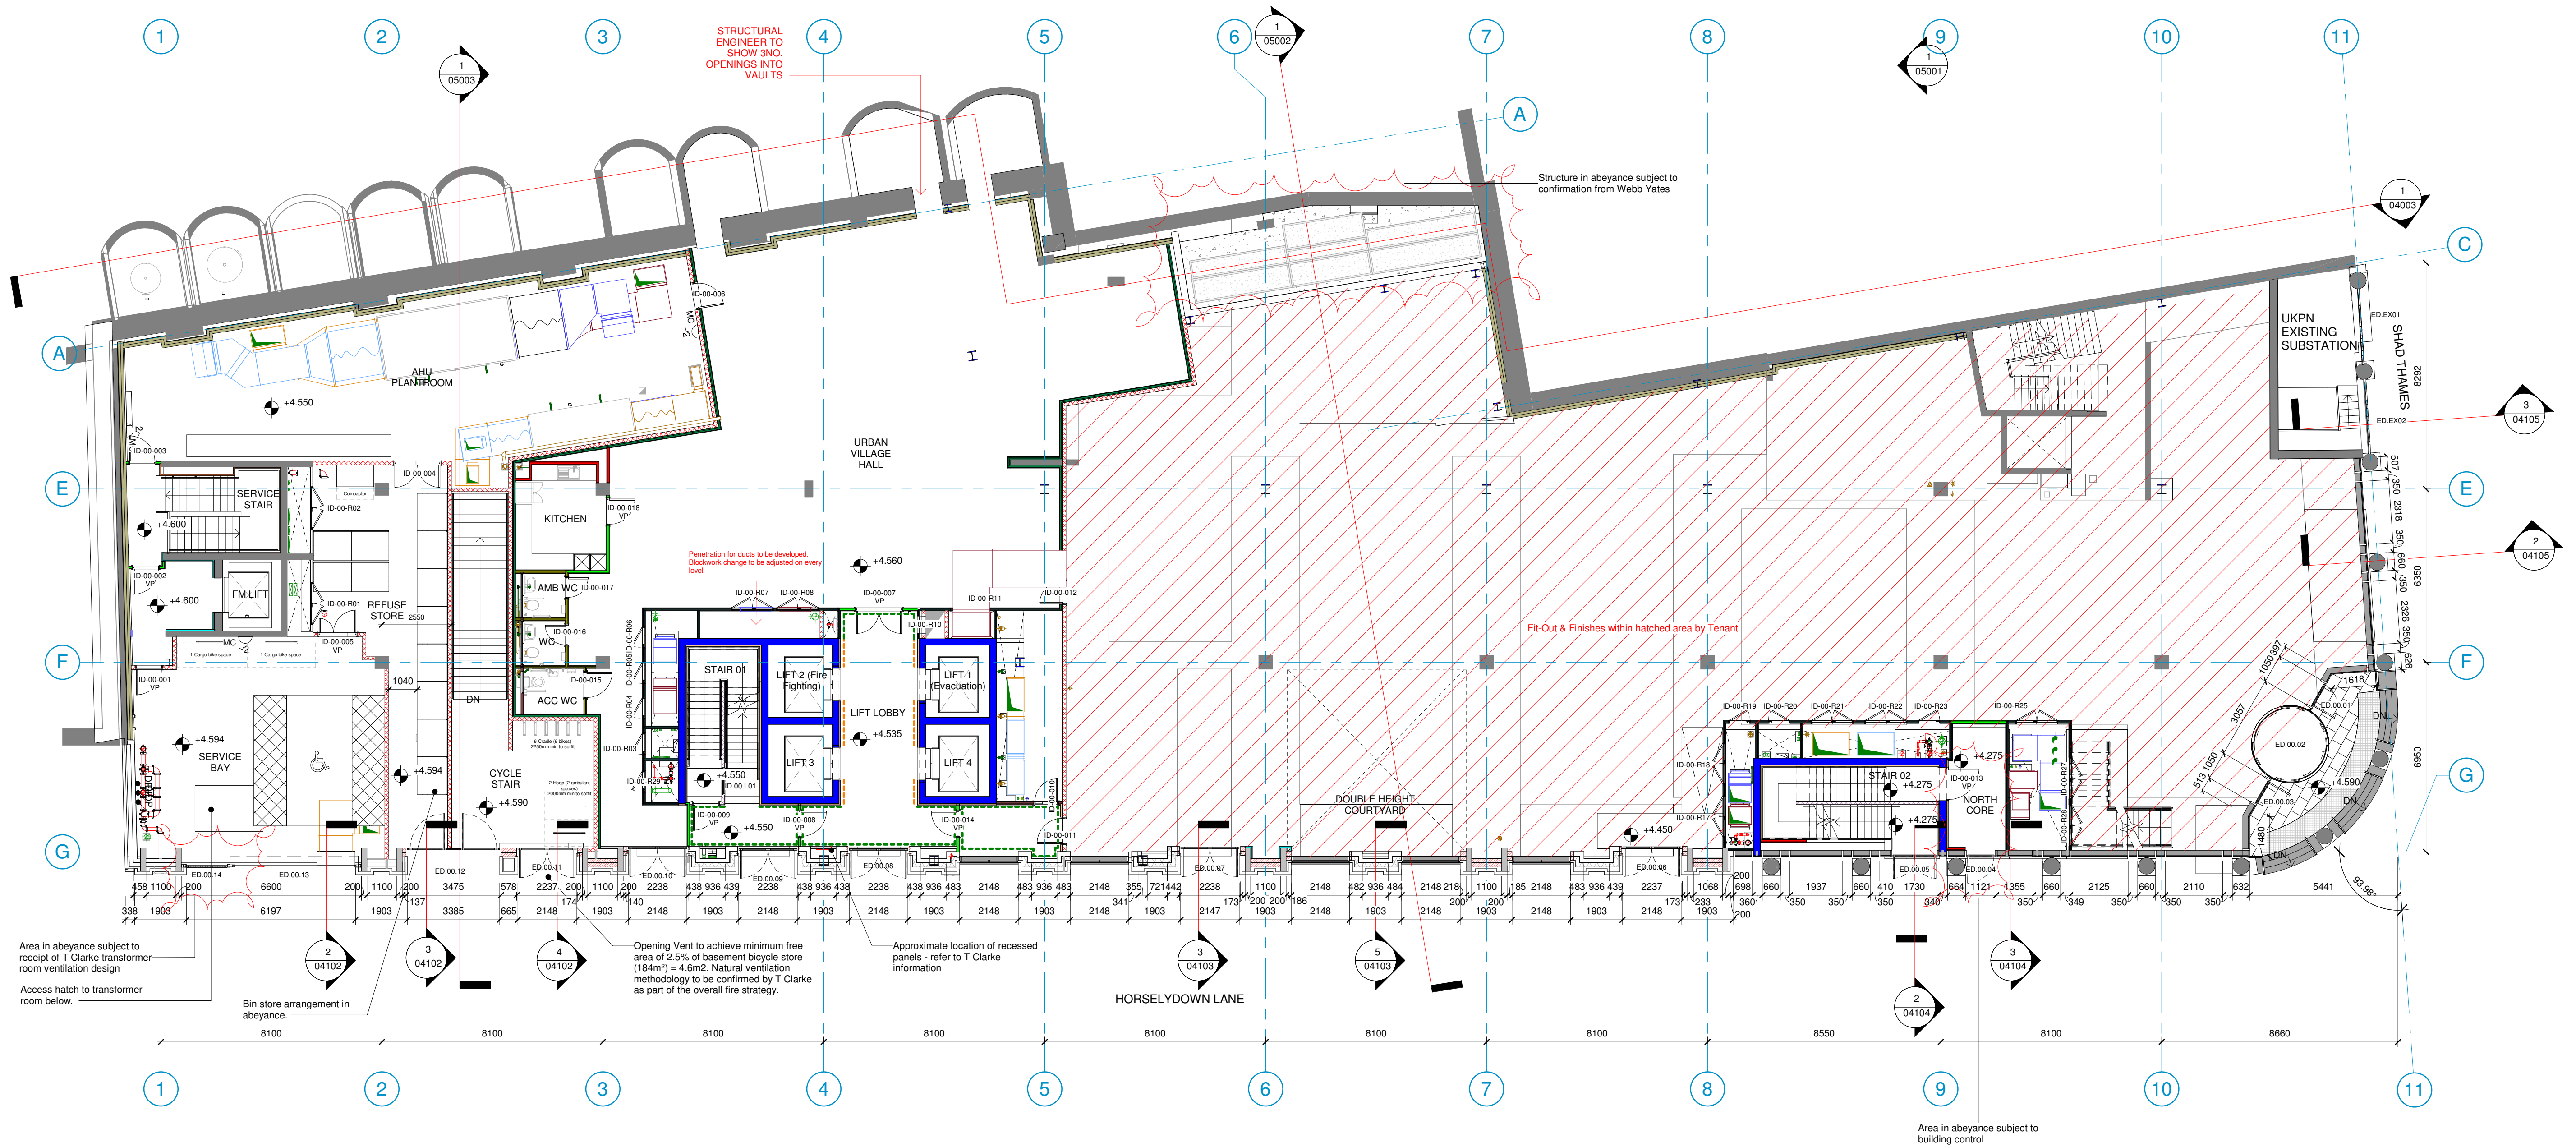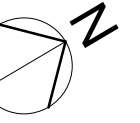

INTERNAL WALL TYPE KEY:			
IWT 01	n/a	IWT 12	IWT 23
IWT 02	IWT 13	n/a	IWT 24
IWT 03	IWT 14	n/a	IWT 25
IWT 04	IWT 15	IWT 26	
IWT 05	IWT 16	n/a	IWT 27
IWT 06	n/a	IWT 17	n/a
IWT 07	IWT 18	IWT 29	
IWT 08	IWT 19	IWT 30	
n/a	IWT 09	IWT 20	
n/a	IWT 10	n/a	IWT 21
	IWT 11	IWT 22	
			New Structure
			Existing Structure

INTERNAL WALL FINISHES KEY:	
Plaster skim to all areas except:	
Aluminium	
Clay plaster	
Hardwood feature lining	
Tiled	
Airlite Paint	
FINAL POSITION OF RISER DOORS TO BE CONFIRMED BY TCLARKE.	


EXTERNAL WALL TYPE KEY:	
EWT 01	150mm mineral wool rainscreen cladding insulation; breather membrane; 12mm sheathing board; 150mm stud filled with 150mm mineral wool; VCL; 15mm duraline plasterboard
EWT 02	50mm mineral wool rainscreen cladding insulation; breather membrane; 12mm sheathing board; 150mm stud filled with 150mm mineral wool; VCL; 50mm mineral wool; 15mm duraline plasterboard
RP	Profiled brick panel with 2 x 665mm wide panel with 572.5mm wide panel recessed 112.5mm with double lines of protruding headers
SP	Profiled brick panel with 2 x 665mm wide panel with 572.5mm wide panel recessed 25mm with double lines of protruding headers



Job Title
TBC.London

Drawing Title
Proposed Ground Floor Plan

Scale
1:125 @ A1 / 1:250 @ A3

 

Drawn
RP

Checked
NM

Date
01/10/22

Project
4347 - ECE - PR - 00 - DR - A - 01002P10

Status
S3 - Suitable for Review & Comment

Rev	Date	Revision Details	Dr	Ch
P10	25.07.23	General Updates including Risers	RP	NM
P09	19.06.23	Dimensions and facade information added	MH	NM
P08	09.06.23	Urban Village Hall layout added.	RP	NM
P07	05.06.23	Risers updated following M&E coordination. Further refinement of internal partition types.	RP	NM
P06	10.03.23	Openings shown into 3No. vaults	TH	NM
P05	01.03.23	Additional exit doors added as per S&T and Affinity comments & 6-8th floor stair riser door omitted	TH	NM
P04	17.02.23	Service bay and cycle spaces updated to suit clients comments.	RP	NM
P03	10.02.23	Updates following agreed basement layout	TH	NM
P02	22.12.22	Partition types updated. 02-08 Floor WC layouts updated to suit WDC instructed VE.	RP	NM
P01	24.11.22	Preliminary Issue	RP	NM


London: 76 Great Suffolk Street, London, SE1 0SL
T 020 7928 2773 E london@ecearchitecture.com

Sussex: 64-68 Brighton Road, Worthing, West Sussex, BN11 2EN
T 01903 248777 E sussex@ecearchitecture.com

Bristol: Westworks, Beacon Tower, Colston Street, Bristol, BS1 4XE
T 0117 214 1101 E bristol@ecewestworks.com

CAD Plot Date: 02/08/2023 15:02:09

FLOOR LEVELS ARE TO TOP OF SCREED. REFER TO 23 SERIES FOR DETAILS.

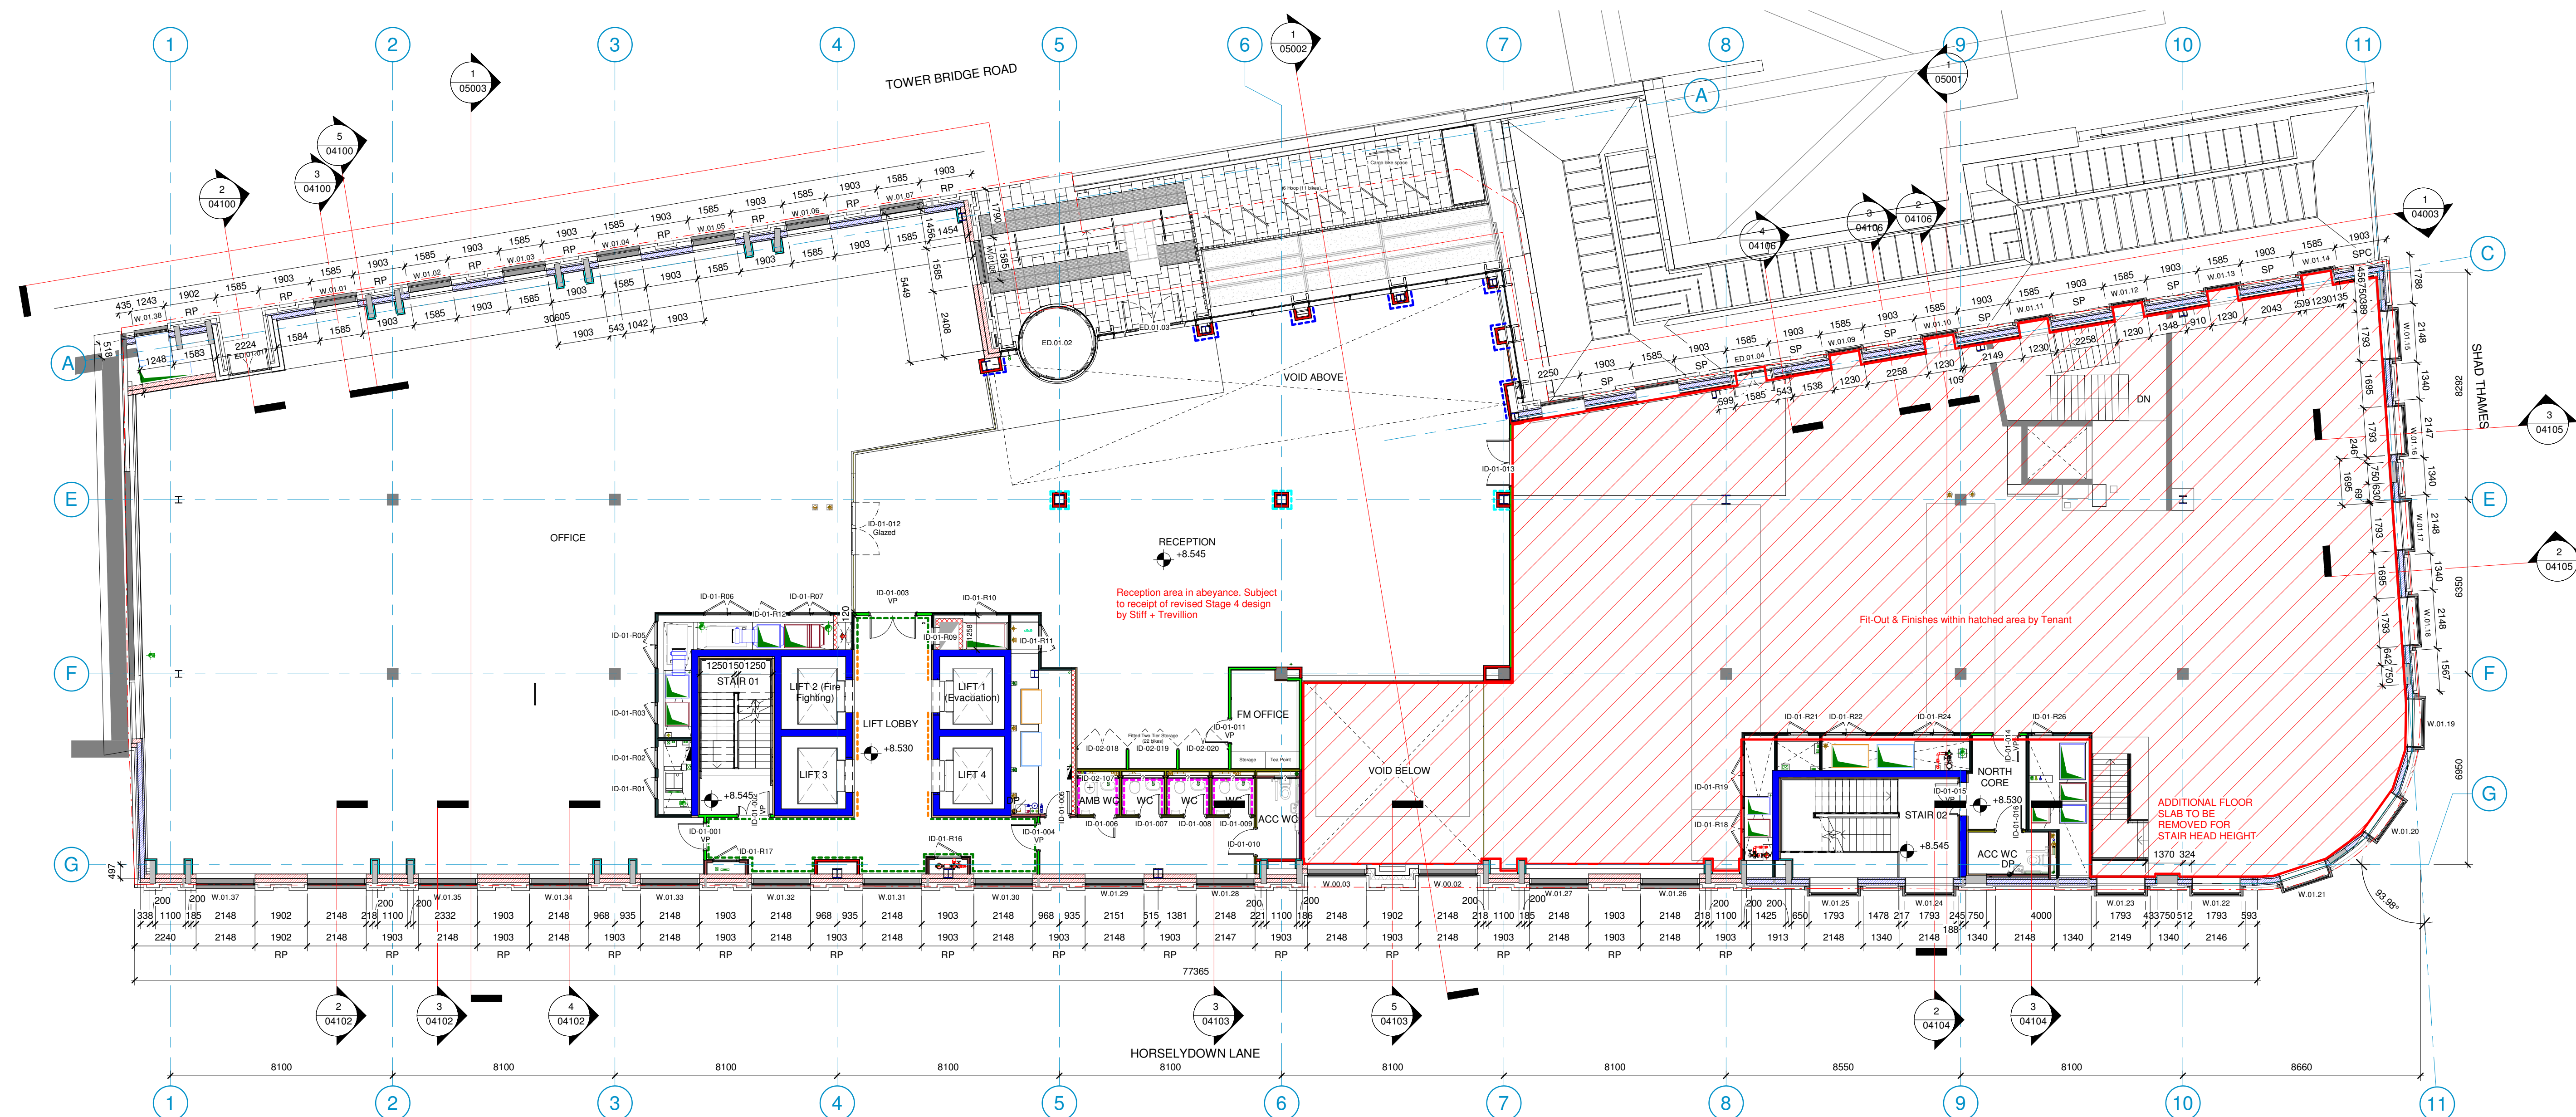

EXTERNAL WALL TYPE KEY:	
	EWT 01 150mm mineral wool rainscreen cladding insulation; breather membrane; 12mm sheathing board; 150mm stud filled with 150mm mineral wool; VCL; 15mm duralline plasterboard
	EWT 02 50mm mineral wool rainscreen cladding insulation; breather membrane; 12mm sheathing board; 150mm stud filled with 150mm mineral wool; VCL; 50mm mineral wool; 15mm duralline plasterboard.
RP	Profiled brick panel with 2 x 665mm wide panel with 572.5mm wide panel recessed 112.5mm with double lines of protruding headers
SP	Profiled brick panel with 2 x 665mm wide panel with 572.5mm wide panel recessed 25mm with double lines of protruding headers



Scale
1:125 @ A1 / 1:250 @ A3

Status

S3 - Suitable for Review & Comment



London: 76 Great Suffolk Street
London, SE1 0BJ
T 020 7928 2773 E lon@ecearchitecture.com

Sussex: 68 Brighton Road
Worthing, West Sussex, BN11 2EP
T 01903 248777 E sussex@ecearchitecture.com


Bristol: Westworks, Beacon Tower
Colston Street, Bristol, BS1 4XB
T 0117 214 1101 E bristol@ecewestworks.com

ECE Architecture
www.ecearchitecture.com

DRAWINGS BASED ON INFORMATION PROVIDED BY PLOWMAN
CRAVEN, LASER SURVEYS AND WEBB YATES CONSTRUCTION ISSUE
PACKAGE.

SETTING OUT DIMENSIONS IN ABEYANCE. TO BE ADDED FOLLOWING
CONFIRMATION OF FINAL APPROVED INTERNAL ARRANGEMENT.

FLOOR LEVELS ARE TO TOP OF SCREED. REFER TO 23 SERIES FOR
DETAILS.

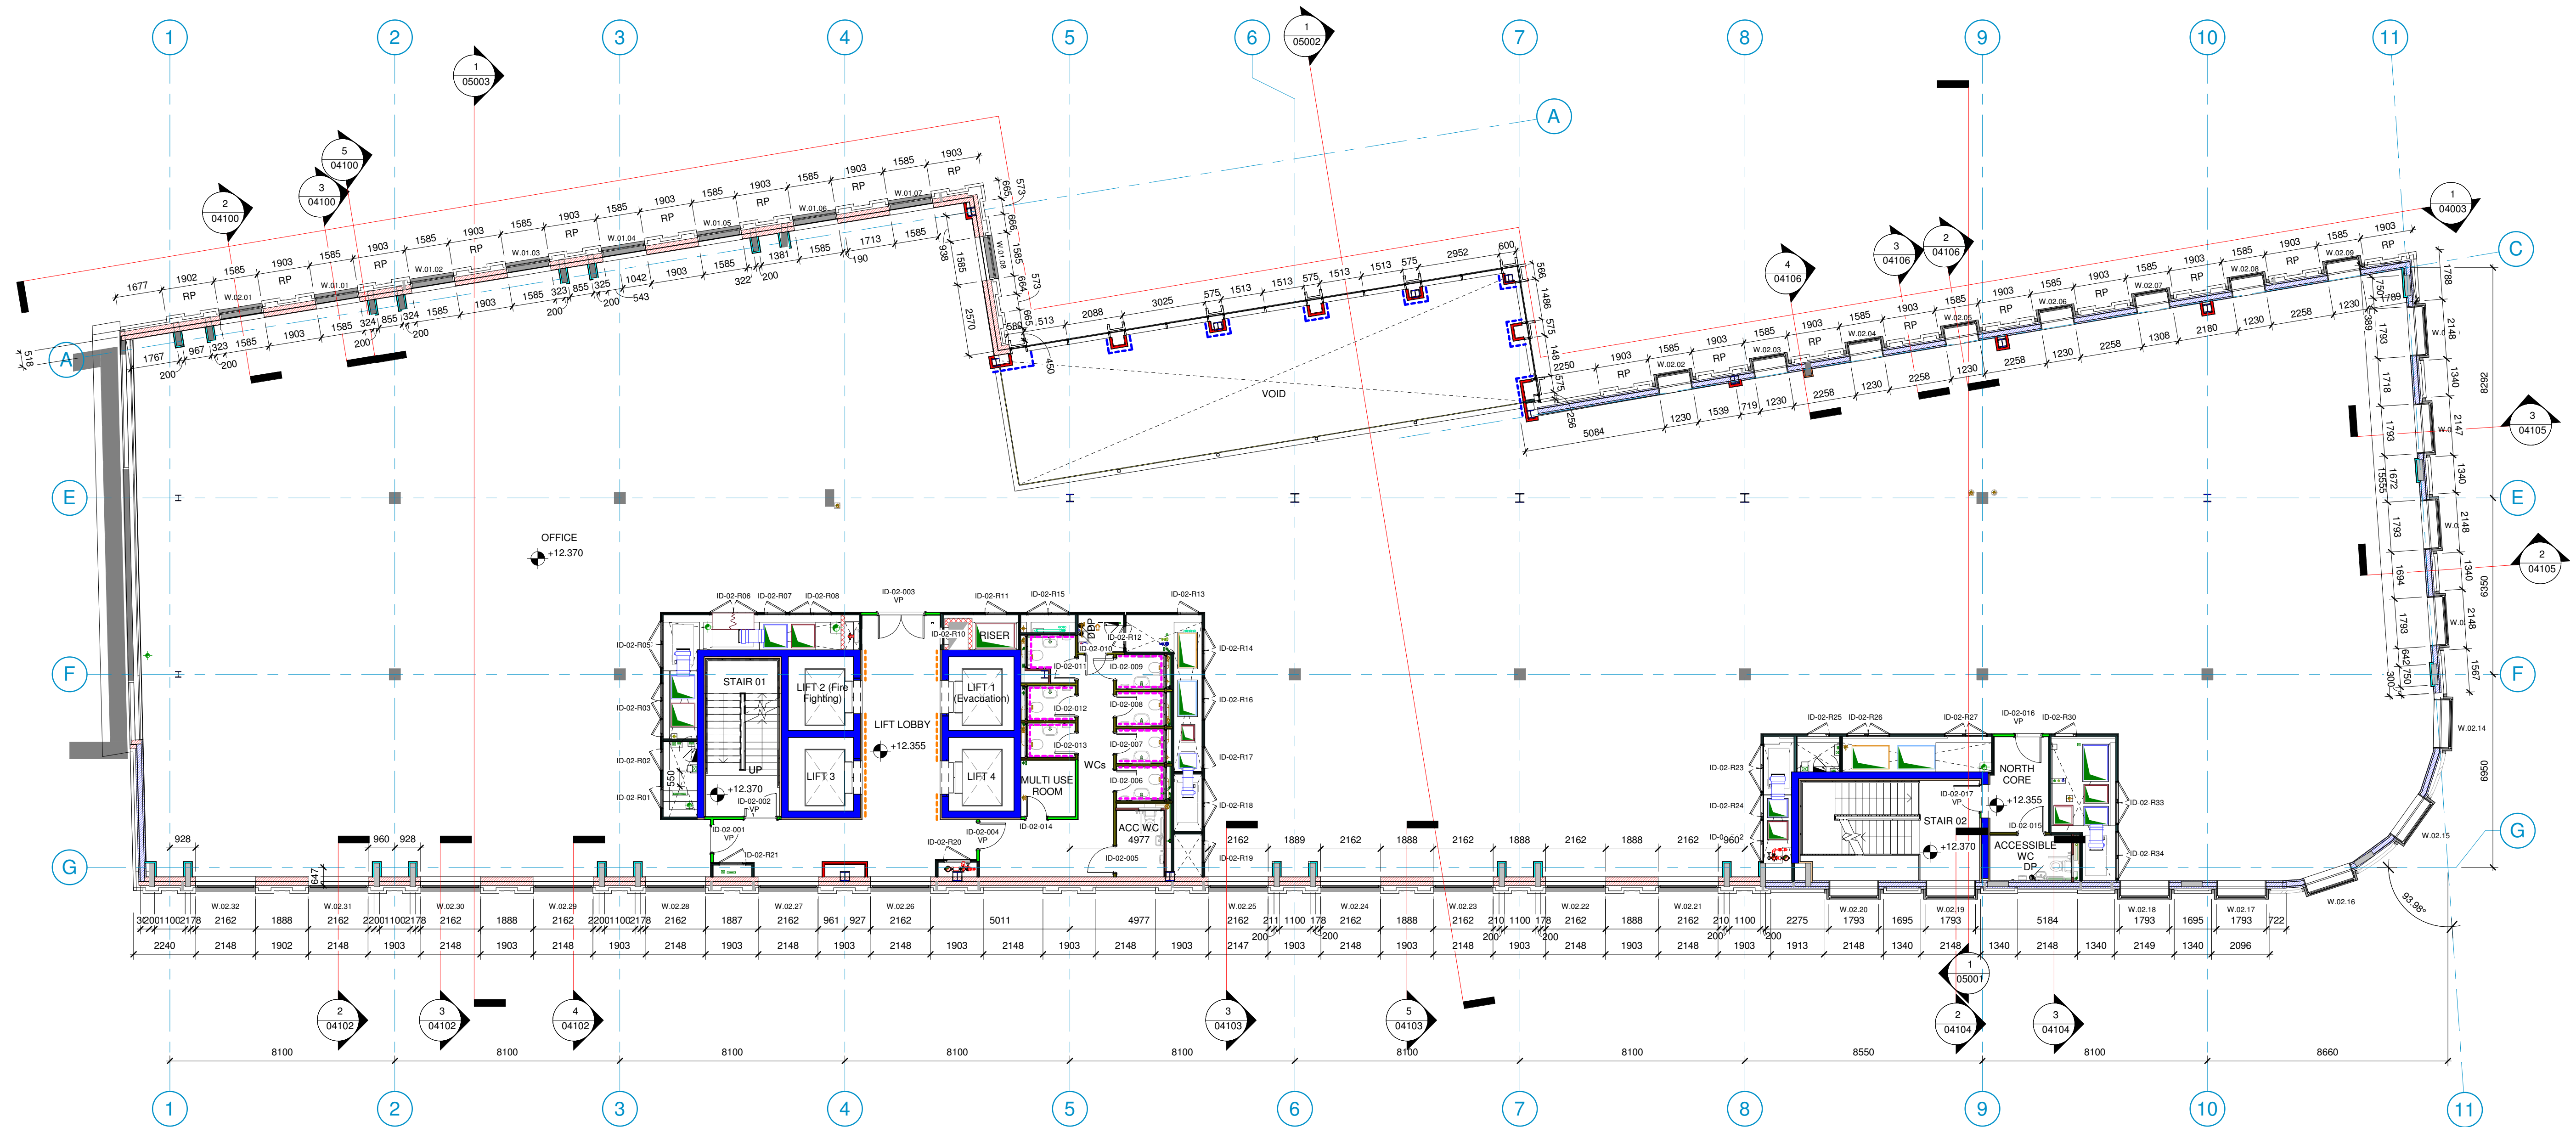

INTERNAL WALL TYPE KEY:		
IWT 01	IWT 11	IWT 21
IWT 02	IWT 12	IWT 22
IWT 03	IWT 13	IWT 23
IWT 04	IWT 14	IWT 24
IWT 05	IWT 15	IWT 25
IWT 06	IWT 16	IWT 26
IWT 07	IWT 17	IWT 27
IWT 08	IWT 18	IWT 28
IWT 09	IWT 19	IWT 29
IWT 10	IWT 20	IWT 30
		IWT 31
		IWT 32
INTERNAL WALL FINISHES KEY:	
Plaster skim to all areas except:	
Aluminium	
Clay plaster	
Hardwood feature lining	
Tiled	
Airrite Paint	

FINAL POSITION OF RISER DOORS
TO BE CONFIRMED BY TCLARKE.


EXTERNAL WALL TYPE KEY:	
EWT 01	150mm mineral wool rainscreen cladding insulation; breather membrane; 12mm sheathing board; 150mm stud filled with 150mm mineral wool; VCL; 15mm duraline plasterboard
EWT 02	50mm mineral wool rainscreen cladding insulation; breather membrane; 12mm sheathing board; 150mm stud filled with 150mm mineral wool; VCL; 50mm mineral wool; 15mm duraline plasterboard
RP	Profiled brick panel with 2 x 665mm wide panel with 572.5mm wide panel recessed 112.5mm with double lines of protruding headers
SP	Profiled brick panel with 2 x 665mm wide panel with 572.5mm wide panel recessed 25mm with double lines of protruding headers



Job Title
TBC.London

Drawing Title
Proposed Second Floor Plan

Scale
1:125 @ A1 / 1:250 @ A3

 

Drawn
RP

Checked
NM

Date
01/10/22


Project
4347 - ECE - PR - 02 - DR - A - 01004.P05

Status
S3 - Suitable for Review & Comment

Rev	Date	Revision Details	Dr	Ch
P05	25.07.23	General Updates including Risers	RP	NM
P04	19.06.23	Dimensions and facade information added	MH	NM
P03	22.02.23	Drawing notes and key updated.	RP	NM
P02	22.12.22	Partition types updated. 02-08 Floor WC layouts updated to suit WDC instructed VE.	RP	NM
P01	24.11.22	Preliminary Issue	RP	NM

London: 76 Great Suffolk Street, London, SE1 0SL
T 020 7928 2773 E london@ecearchitecture.com
Sussex: 64-68 Brighton Road, Worthing, West Sussex, BN11 2EN
T 01903 248777 E sussex@ecearchitecture.com
Bristol: Westworks, Beacon Tower, Colston Street, Bristol, BS1 4XE
T 0117 214 1101 E bristol@ecewestworks.com


ECE Architecture
www.ecearchitecture.com

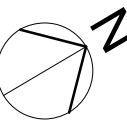

DRAWINGS BASED ON INFORMATION PROVIDED BY PLOWMAN CRAVEN, LASER SURVEYS AND WEBB YATES CONSTRUCTION ISSUE PACKAGE.

SETTING OUT DIMENSIONS IN ABEYANCE. TO BE ADDED FOLLOWING CONFIRMATION OF FINAL APPROVED INTERNAL ARRANGEMENT.

FLOOR LEVELS ARE TO TOP OF SCREED. REFER TO 23 SERIES FOR DETAILS.


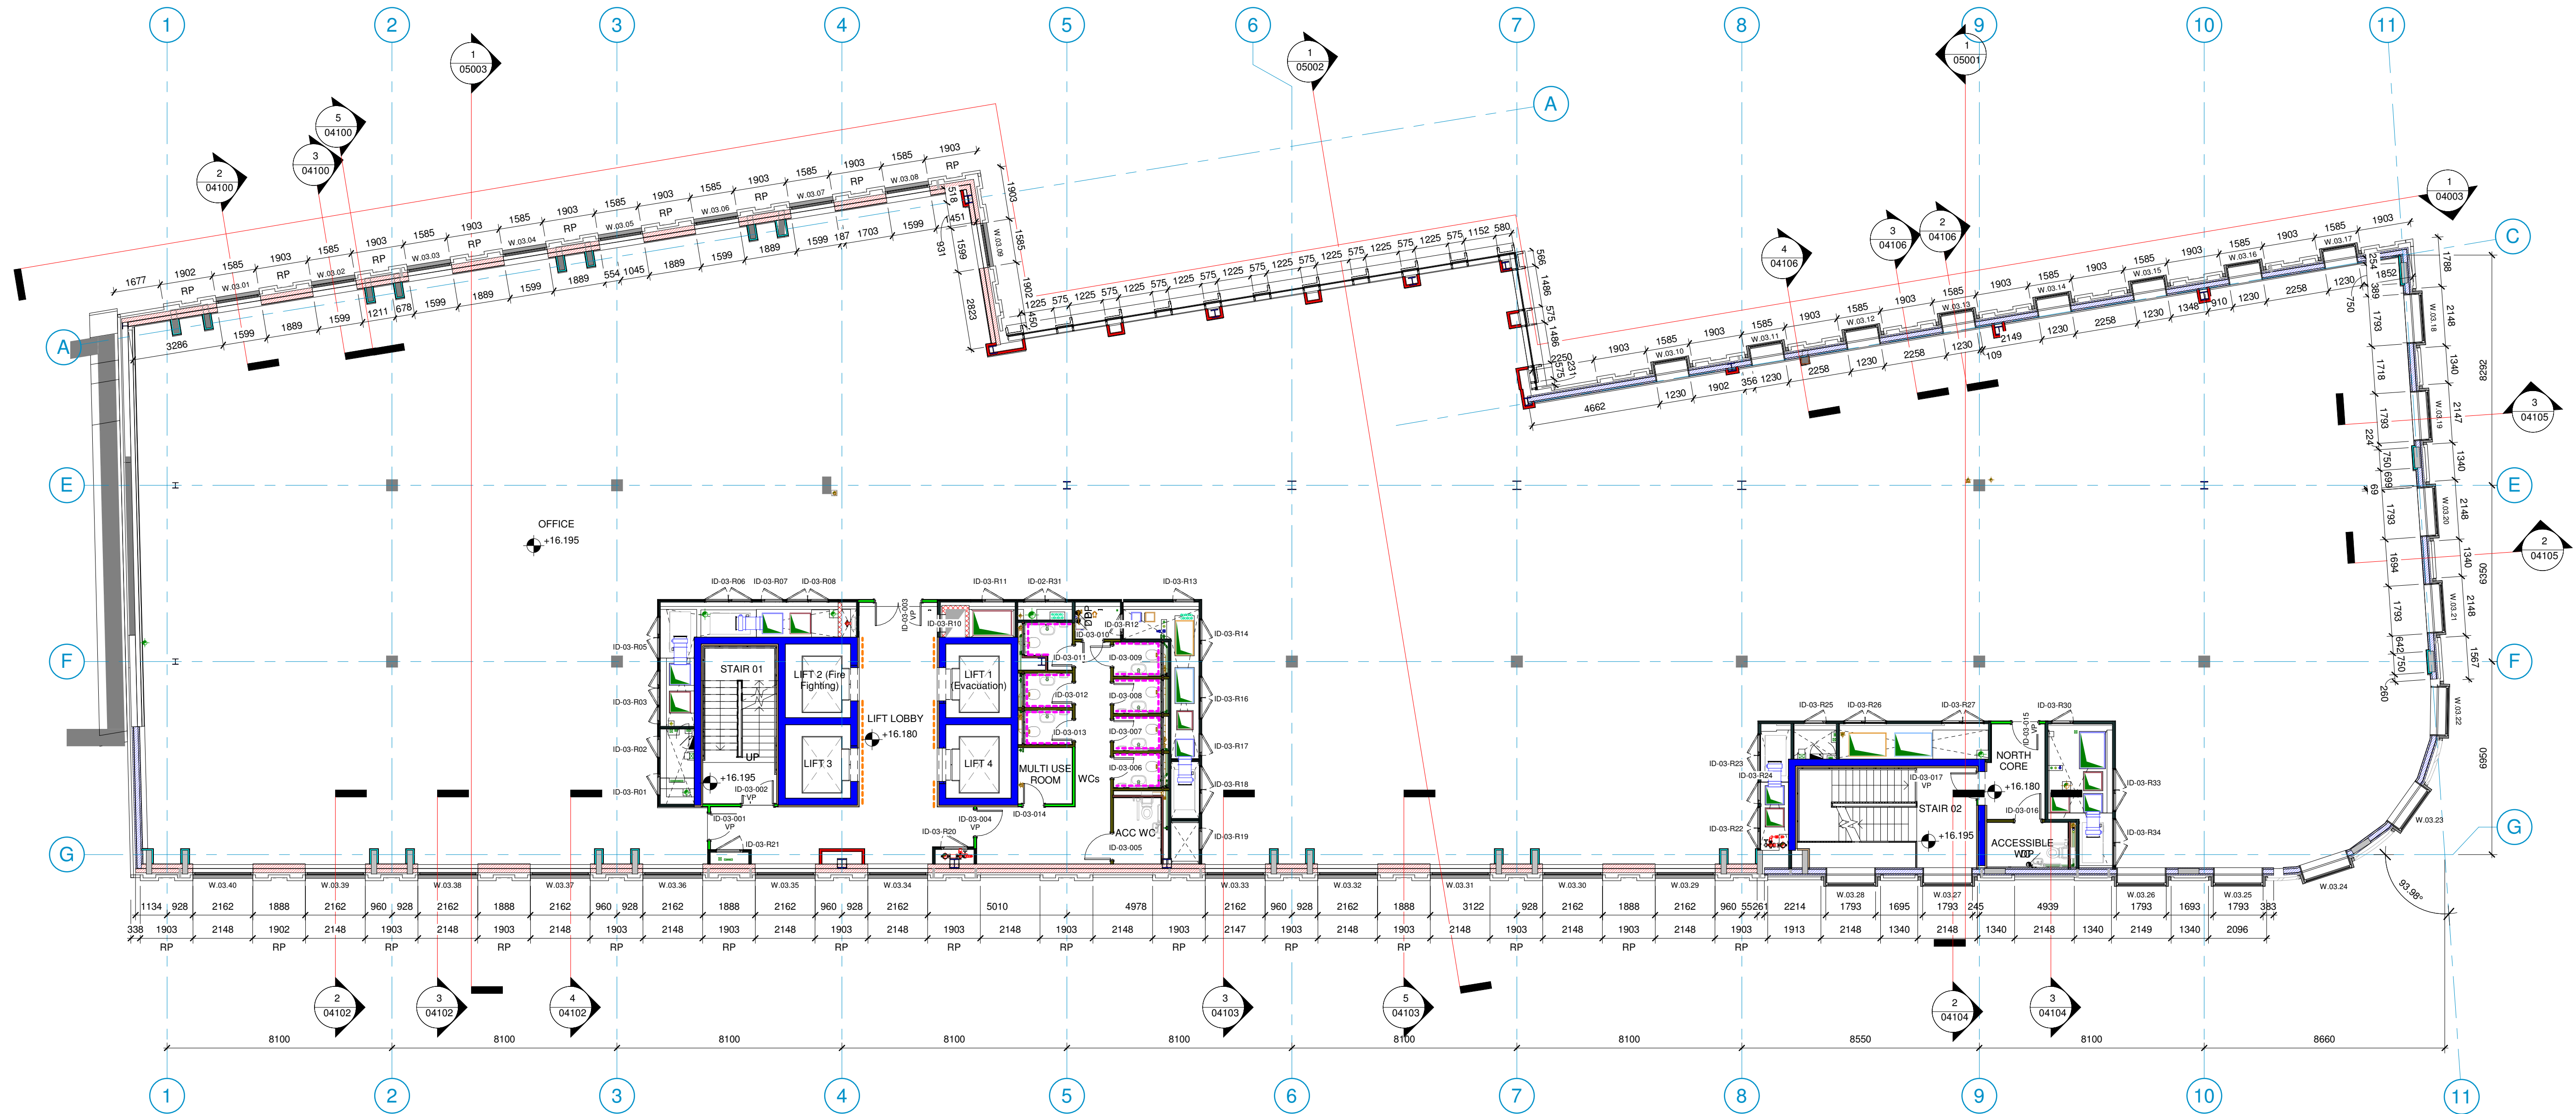


INTERNAL WALL TYPE KEY:			n/a	IWT 21	
	IWT 01		IWT 11		IWT 22
	IWT 02	n/a	IWT 12		IWT 23
n/a	IWT 03		IWT 13	n/a	IWT 24
	IWT 04		IWT 14	n/a	IWT 25
	IWT 05		IWT 15		IWT 26
	IWT 06		IWT 16	n/a	IWT 27
	IWT 07	n/a	IWT 17	n/a	IWT 28
	IWT 08		IWT 18		IWT 29
n/a	IWT 09		IWT 19		New Structure
n/a	IWT 10		IWT 20		Existing Structure

DRAWINGS BASED ON INFORMATION PROVIDED BY PLOWMAN CRAVEN, LASER SURVEYS AND WEBB YATES CONSTRUCTION ISSUE PACKAGE.

SETTING OUT DIMENSIONS IN ABEYANCE. TO BE ADDED FOLLOWING CONFIRMATION OF FINAL APPROVED INTERNAL ARRANGEMENT.

FLOOR LEVELS ARE TO TOP OF SCREED. REFER TO 23 SERIES FOR DETAILS.

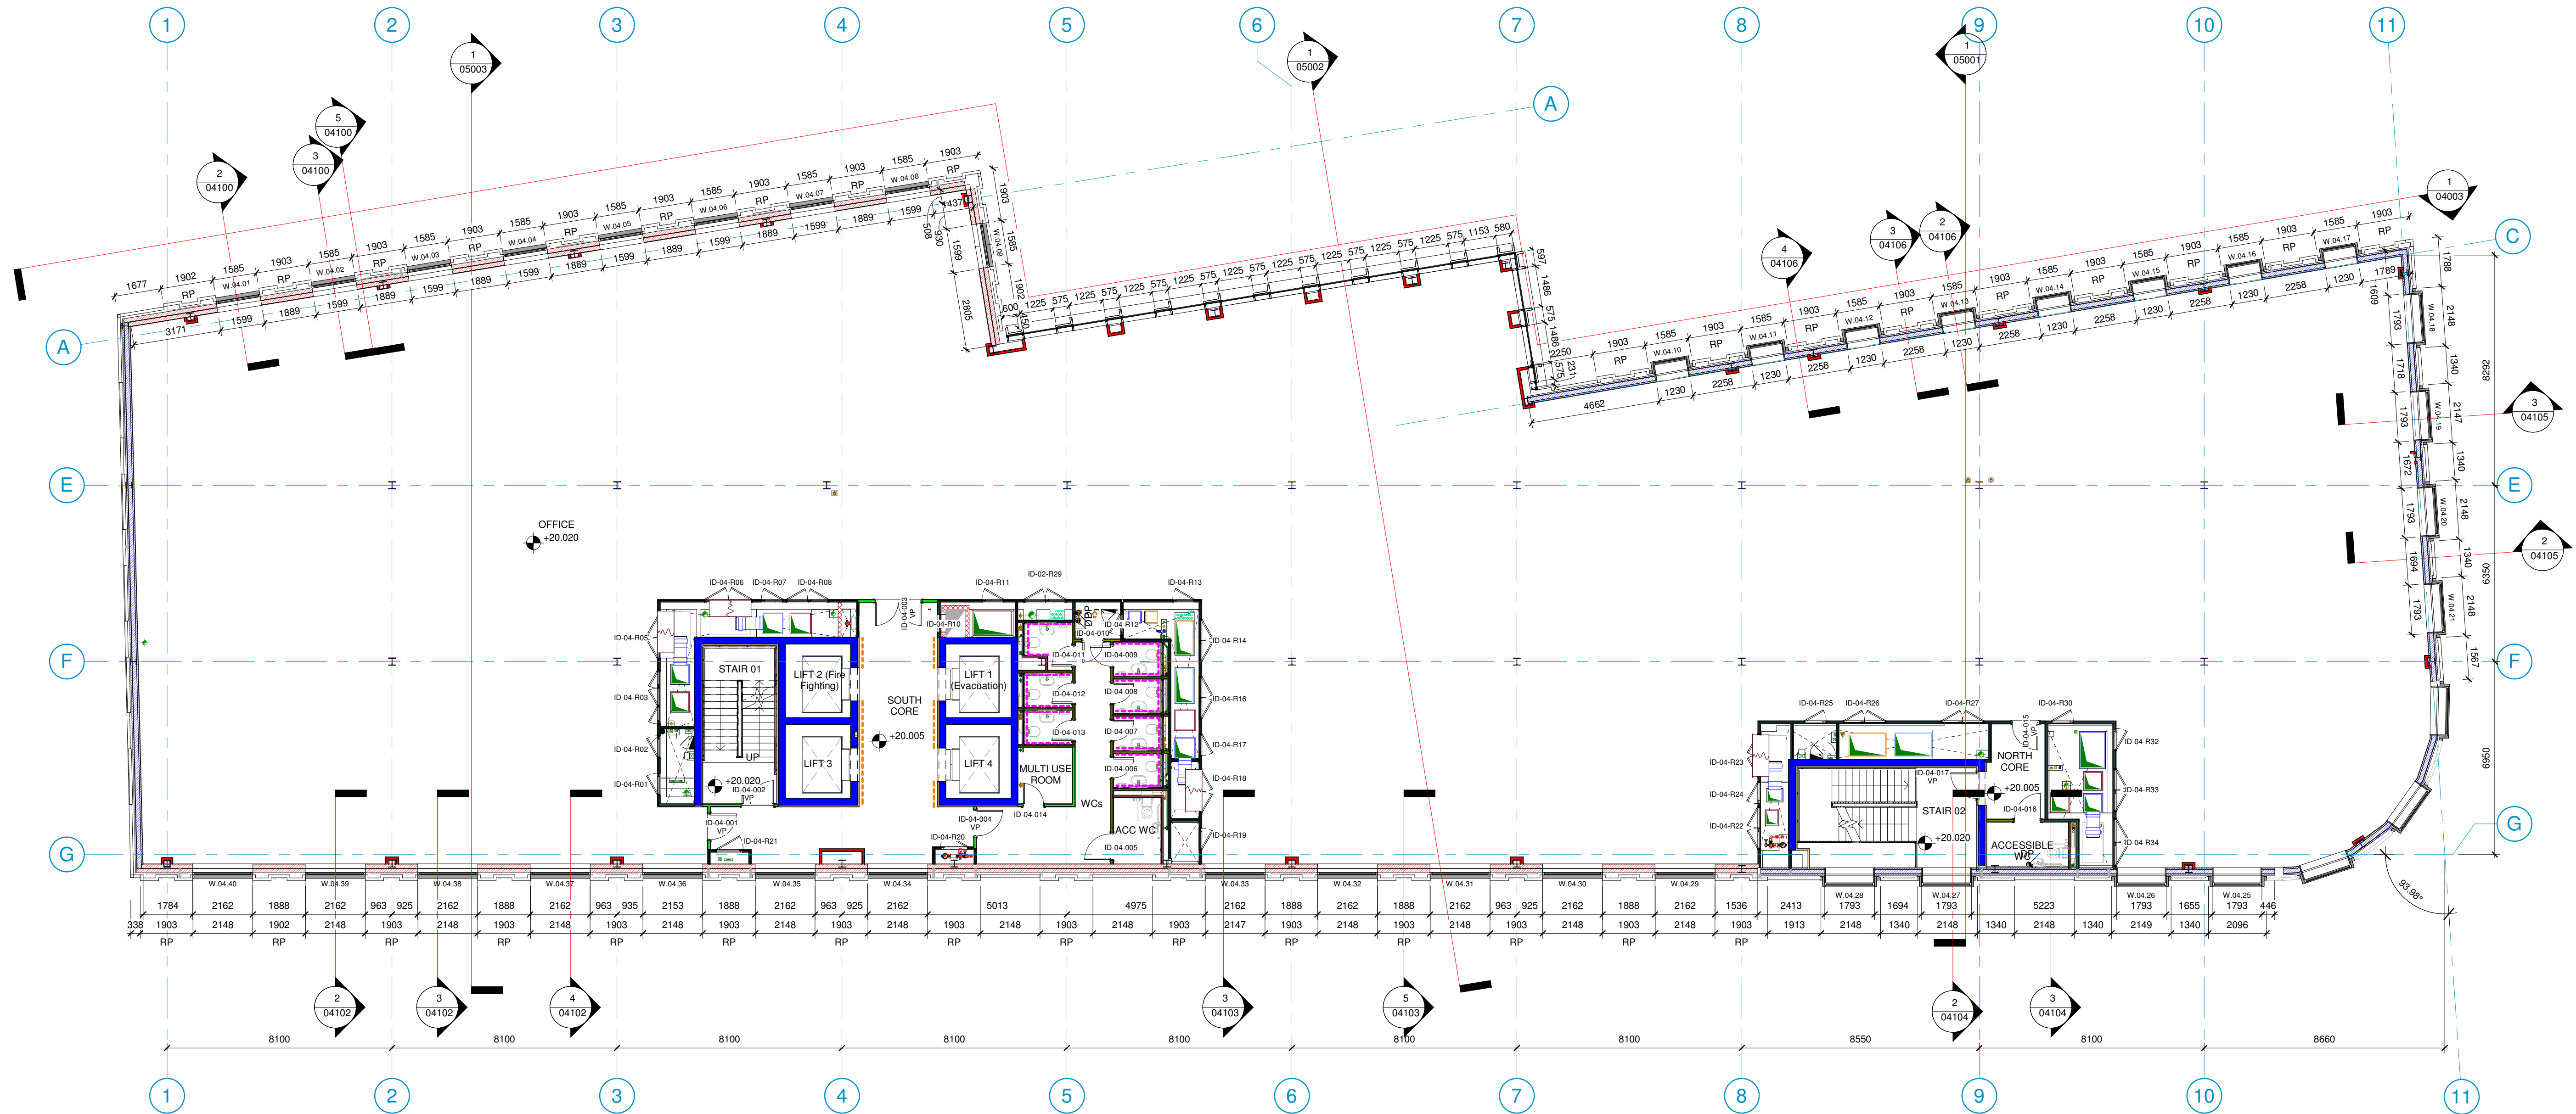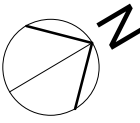

INTERNAL WALL TYPE KEY:		
IWT 01	IWT 11	IWT 21
IWT 02	IWT 12	IWT 22
IWT 03	IWT 13	IWT 24
IWT 04	IWT 14	IWT 25
IWT 05	IWT 15	IWT 26
IWT 06	IWT 16	IWT 27
IWT 07	IWT 17	IWT 28
IWT 08	IWT 18	IWT 29
IWT 09	IWT 19	New Structure
IWT 10	IWT 20	Existing Structure

INTERNAL WALL FINISHES KEY:	
Plaster skim to all areas except:	
Aluminium	
Clay plaster	
Hardwood feature lining	
Tiled	
Airlite Paint	

FINAL POSITION OF RISER DOORS TO BE CONFIRMED BY TCLARKE.


EXTERNAL WALL TYPE KEY:	
EWT 01	150mm mineral wool rainscreen cladding insulation; breather membrane; 12mm sheathing board; 150mm stud filled with 150mm mineral wool; VCL; 15mm duraline plasterboard
EWT 02	50mm mineral wool rainscreen cladding insulation; breather membrane; 12mm sheathing board; 150mm stud filled with 150mm mineral wool; VCL; 50mm mineral wool; 15mm duraline plasterboard
RP	Profiled brick panel with 2 x 665mm wide panel with 572.5mm wide panel recessed 112.5mm with double lines of protruding headers
SP	Profiled brick panel with 2 x 665mm wide panel with 572.5mm wide panel recessed 25mm with double lines of protruding headers



Job Title
TBC.London

Drawing Title
Proposed Fourth Floor Plan

Scale
1:125 @ A1 / 1:250 @ A3

 

Drawn
RP

Checked
NM

Date
01/10/22

Project
4347 - ECE - PR - 04 - DR - A - 01006.P05

Status
S3 - Suitable for Review & Comment

P05	25.07.23	General Updates including Risers	RP	NM
P04	19.06.23	Dimensions and facade information added	MH	NM
P03	22.02.23	Drawing notes and key updated.	RP	NM
P02	22.12.22	Partition types updated. 02-08 Floor WC layouts updated to suit WDC instructed VE.	RP	NM
P01	24.11.22	Preliminary Issue	RP	NM



London: 76 Great Suffolk Street, London, SE1 0SL
T 020 7928 2773 E london@ecearchitecture.com
Sussex: 64-68 Brighton Road, Worthing, West Sussex, BN11 2EN
T 01903 248777 E sussex@ecearchitecture.com
Bristol: Westworks, Beacon Tower, Colston Street, Bristol, BS1 4XE
T 0117 214 1101 E bristol@ecewestworks.com

ECE Architecture
www.ecearchitecture.com

DRAWINGS BASED ON INFORMATION PROVIDED BY PLOWMAN CRAVEN, LASER SURVEYS AND WEBB YATES CONSTRUCTION ISSUE PACKAGE.

SETTING OUT DIMENSIONS IN ABEYANCE. TO BE ADDED FOLLOWING CONFIRMATION OF FINAL APPROVED INTERNAL ARRANGEMENT.

FLOOR LEVELS ARE TO TOP OF SCREED. REFER TO 23 SERIES FOR DETAILS.

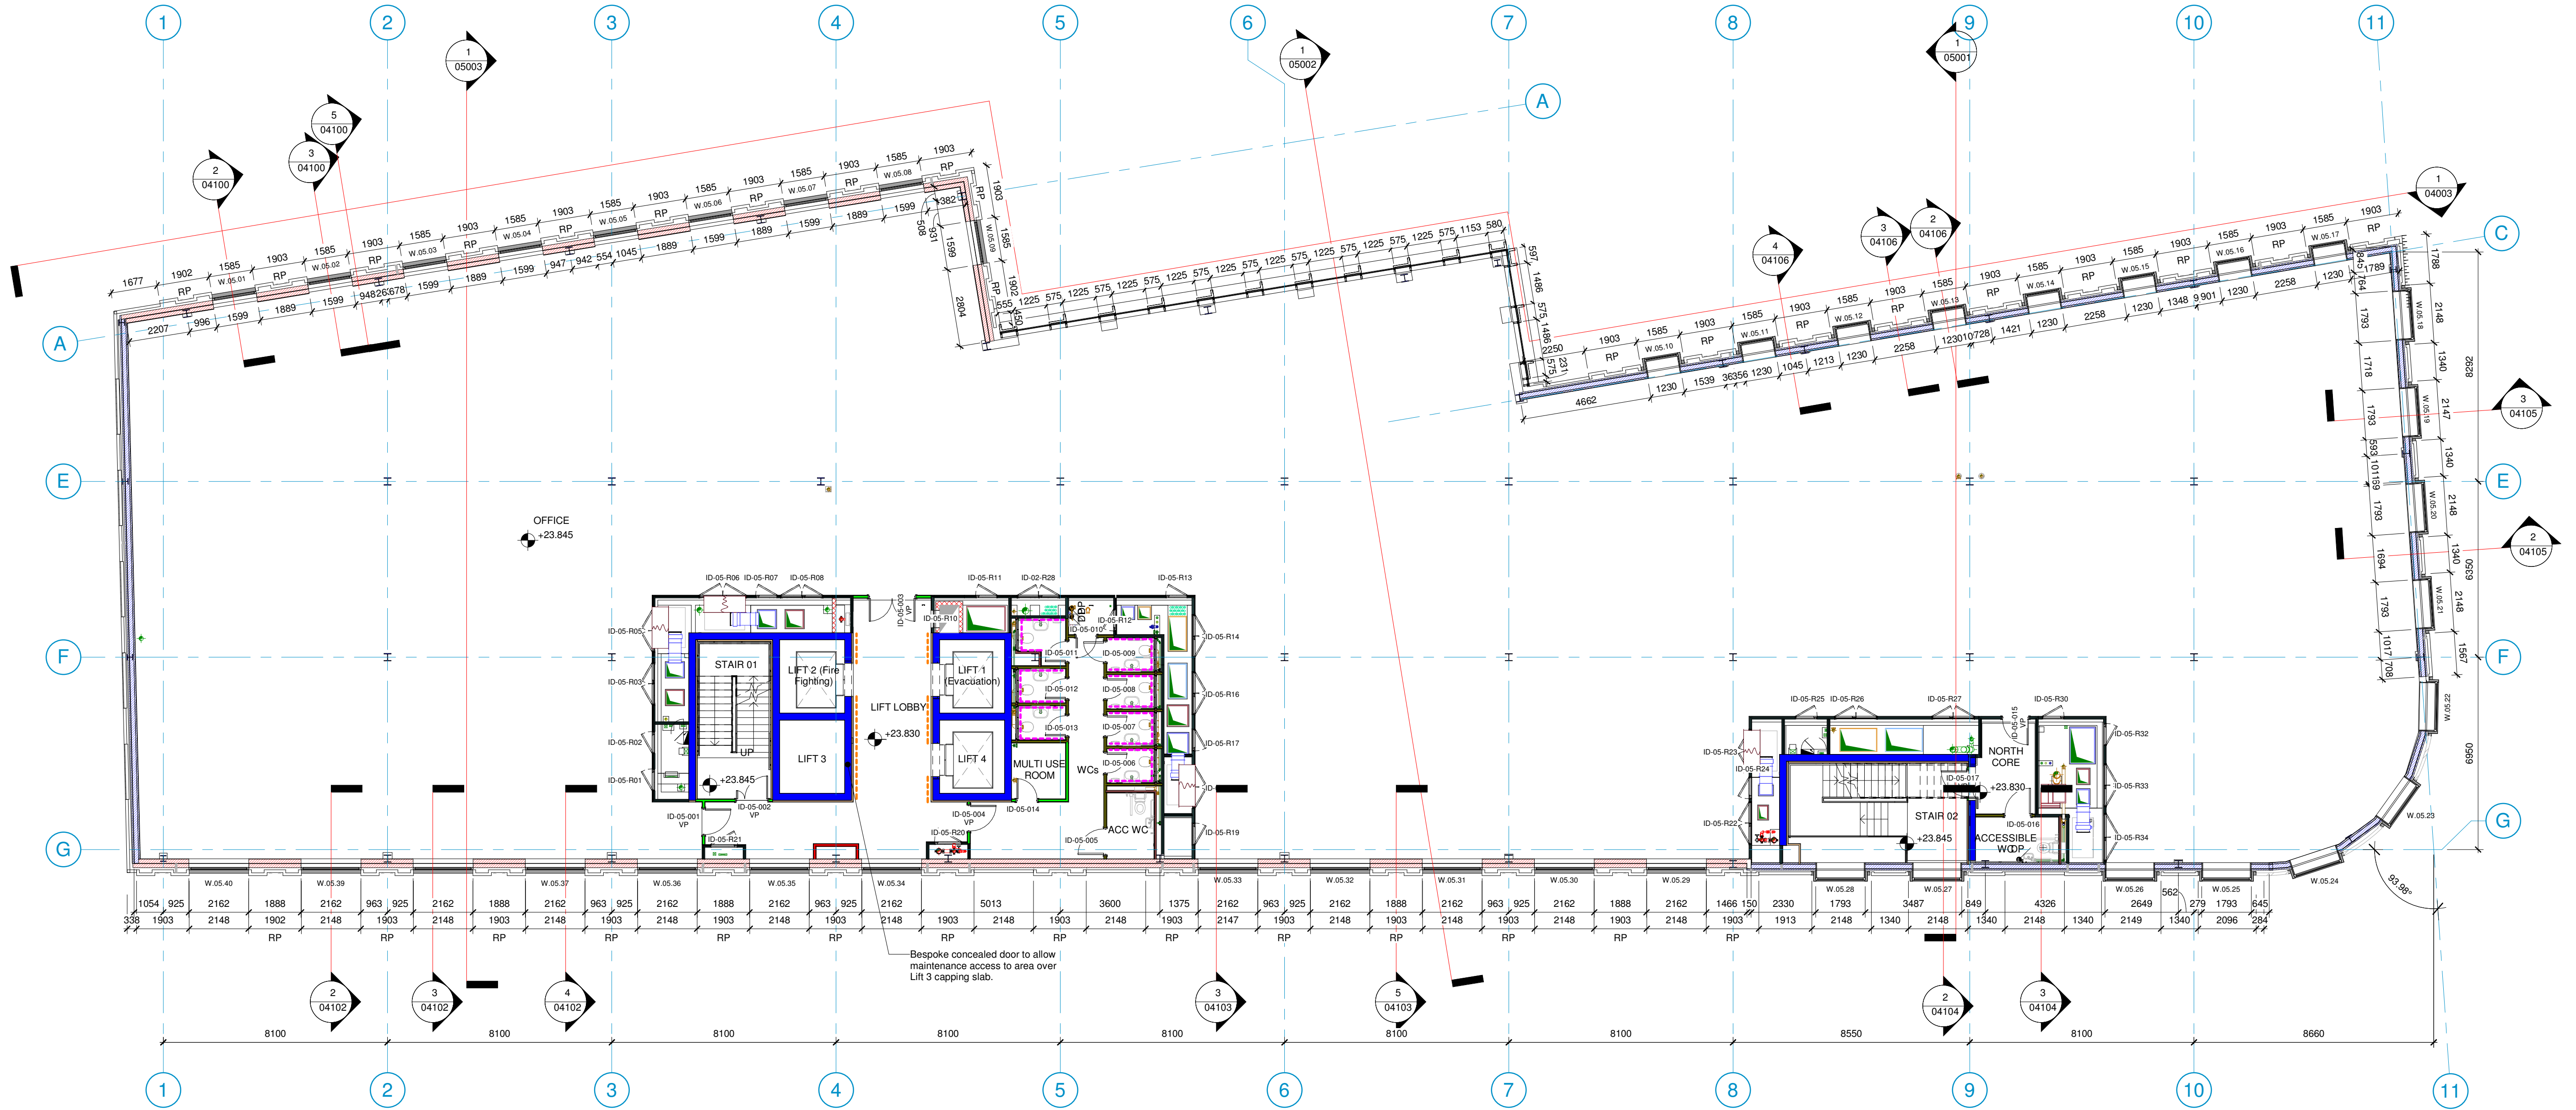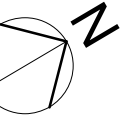

INTERNAL WALL TYPE KEY:		
IWT 01	IWT 11	IWT 21
IWT 02	IWT 12	IWT 22
IWT 03	IWT 13	IWT 24
IWT 04	IWT 14	IWT 25
IWT 05	IWT 15	IWT 26
IWT 06	IWT 16	IWT 27
IWT 07	IWT 17	IWT 28
IWT 08	IWT 18	IWT 29
IWT 09	IWT 19	New Structure
IWT 10	IWT 20	Existing Structure

INTERNAL WALL FINISHES KEY:	
Plaster skim to all areas except:	
Aluminium	
Clay plaster	
Hardwood feature lining	
Tiled	
Airlite Paint	

FINAL POSITION OF RISER DOORS TO BE CONFIRMED BY TCLARKE.


EXTERNAL WALL TYPE KEY:	
EWT 01	150mm mineral wool rainscreen cladding insulation; breather membrane; 12mm sheathing board; 150mm stud filled with 150mm mineral wool; VCL; 15mm duraline plasterboard
EWT 02	50mm mineral wool rainscreen cladding insulation; breather membrane; 12mm sheathing board; 150mm stud filled with 150mm mineral wool; VCL; 50mm mineral wool; 15mm duraline plasterboard
RP	Profiled brick panel with 2 x 665mm wide panel with 572.5mm wide panel recessed 112.5mm with double lines of protruding headers
SP	Profiled brick panel with 2 x 665mm wide panel with 572.5mm wide panel recessed 25mm with double lines of protruding headers



Job Title
TBC.London

Drawing Title
Proposed Fifth Floor Plan

Scale
1:125 @ A1 / 1:250 @ A3

 

Drawn
RP

Checked
NM

Date
01/10/22

Project
4347 - ECE - PR - 05 - DR - A - 01007.P05

Status
S3 - Suitable for Review & Comment

Rev	Date	Revision Details	Dr	Ch
P05	25.07.23	General Updates including Risers	RP	NM
P04	19.06.23	Dimensions and facade information added	MH	NM
P03	22.02.23	Drawing notes and key updated.	RP	NM
P02	22.12.22	Partition types updated. 02-08 Floor WC layouts updated to suit WDC instructed VE.	RP	NM
P01	24.11.22	Preliminary Issue	RP	NM



London: 76 Great Suffolk Street, London, SE1 0SL
T 020 7928 2773 E london@ecearchitecture.com
Sussex: 64-68 Brighton Road, Worthing, West Sussex, BN11 2EN
T 01903 248777 E sussex@ecearchitecture.com
Bristol: Westworks, Beacon Tower, Colston Street, Bristol, BS1 4XE
T 0117 214 1101 E bristol@ecewestworks.com

ECE Architecture
www.ecearchitecture.com


DRAWINGS BASED ON INFORMATION PROVIDED BY PLOWMAN CRAVEN, LASER SURVEYS AND WEBB YATES CONSTRUCTION ISSUE PACKAGE.

SETTING OUT DIMENSIONS IN ABEYANCE. TO BE ADDED FOLLOWING CONFIRMATION OF FINAL APPROVED INTERNAL ARRANGEMENT.

FLOOR LEVELS ARE TO TOP OF SCREED. REFER TO 23 SERIES FOR DETAILS.

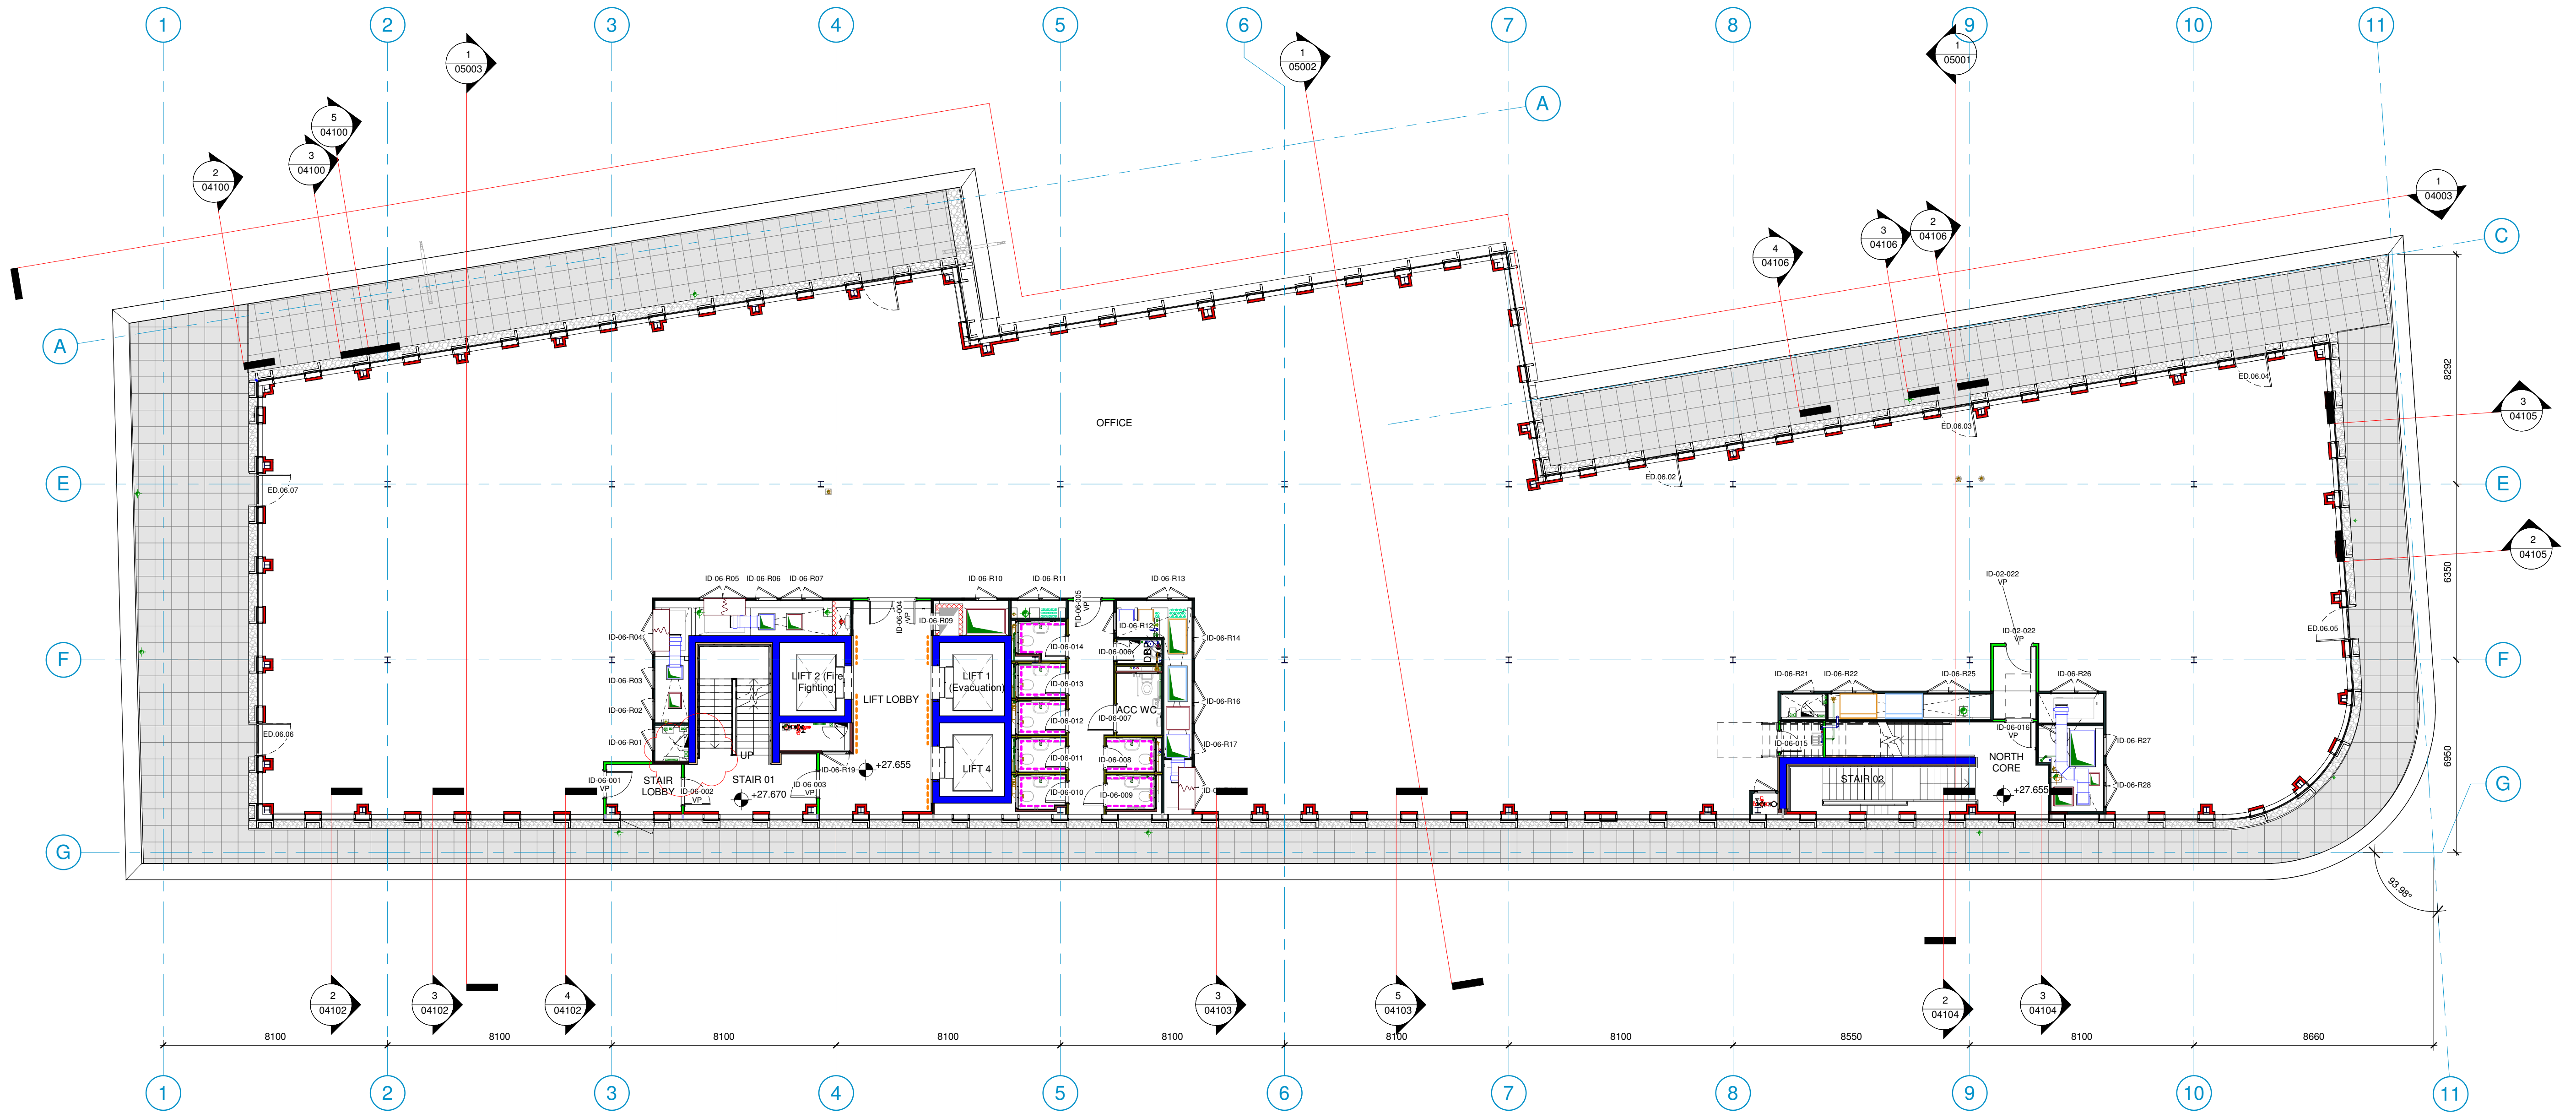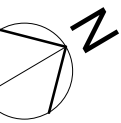

FLOOR LEVELS ARE TO TOP OF SCREED. REFER TO 23 SERIES FOR DETAILS.

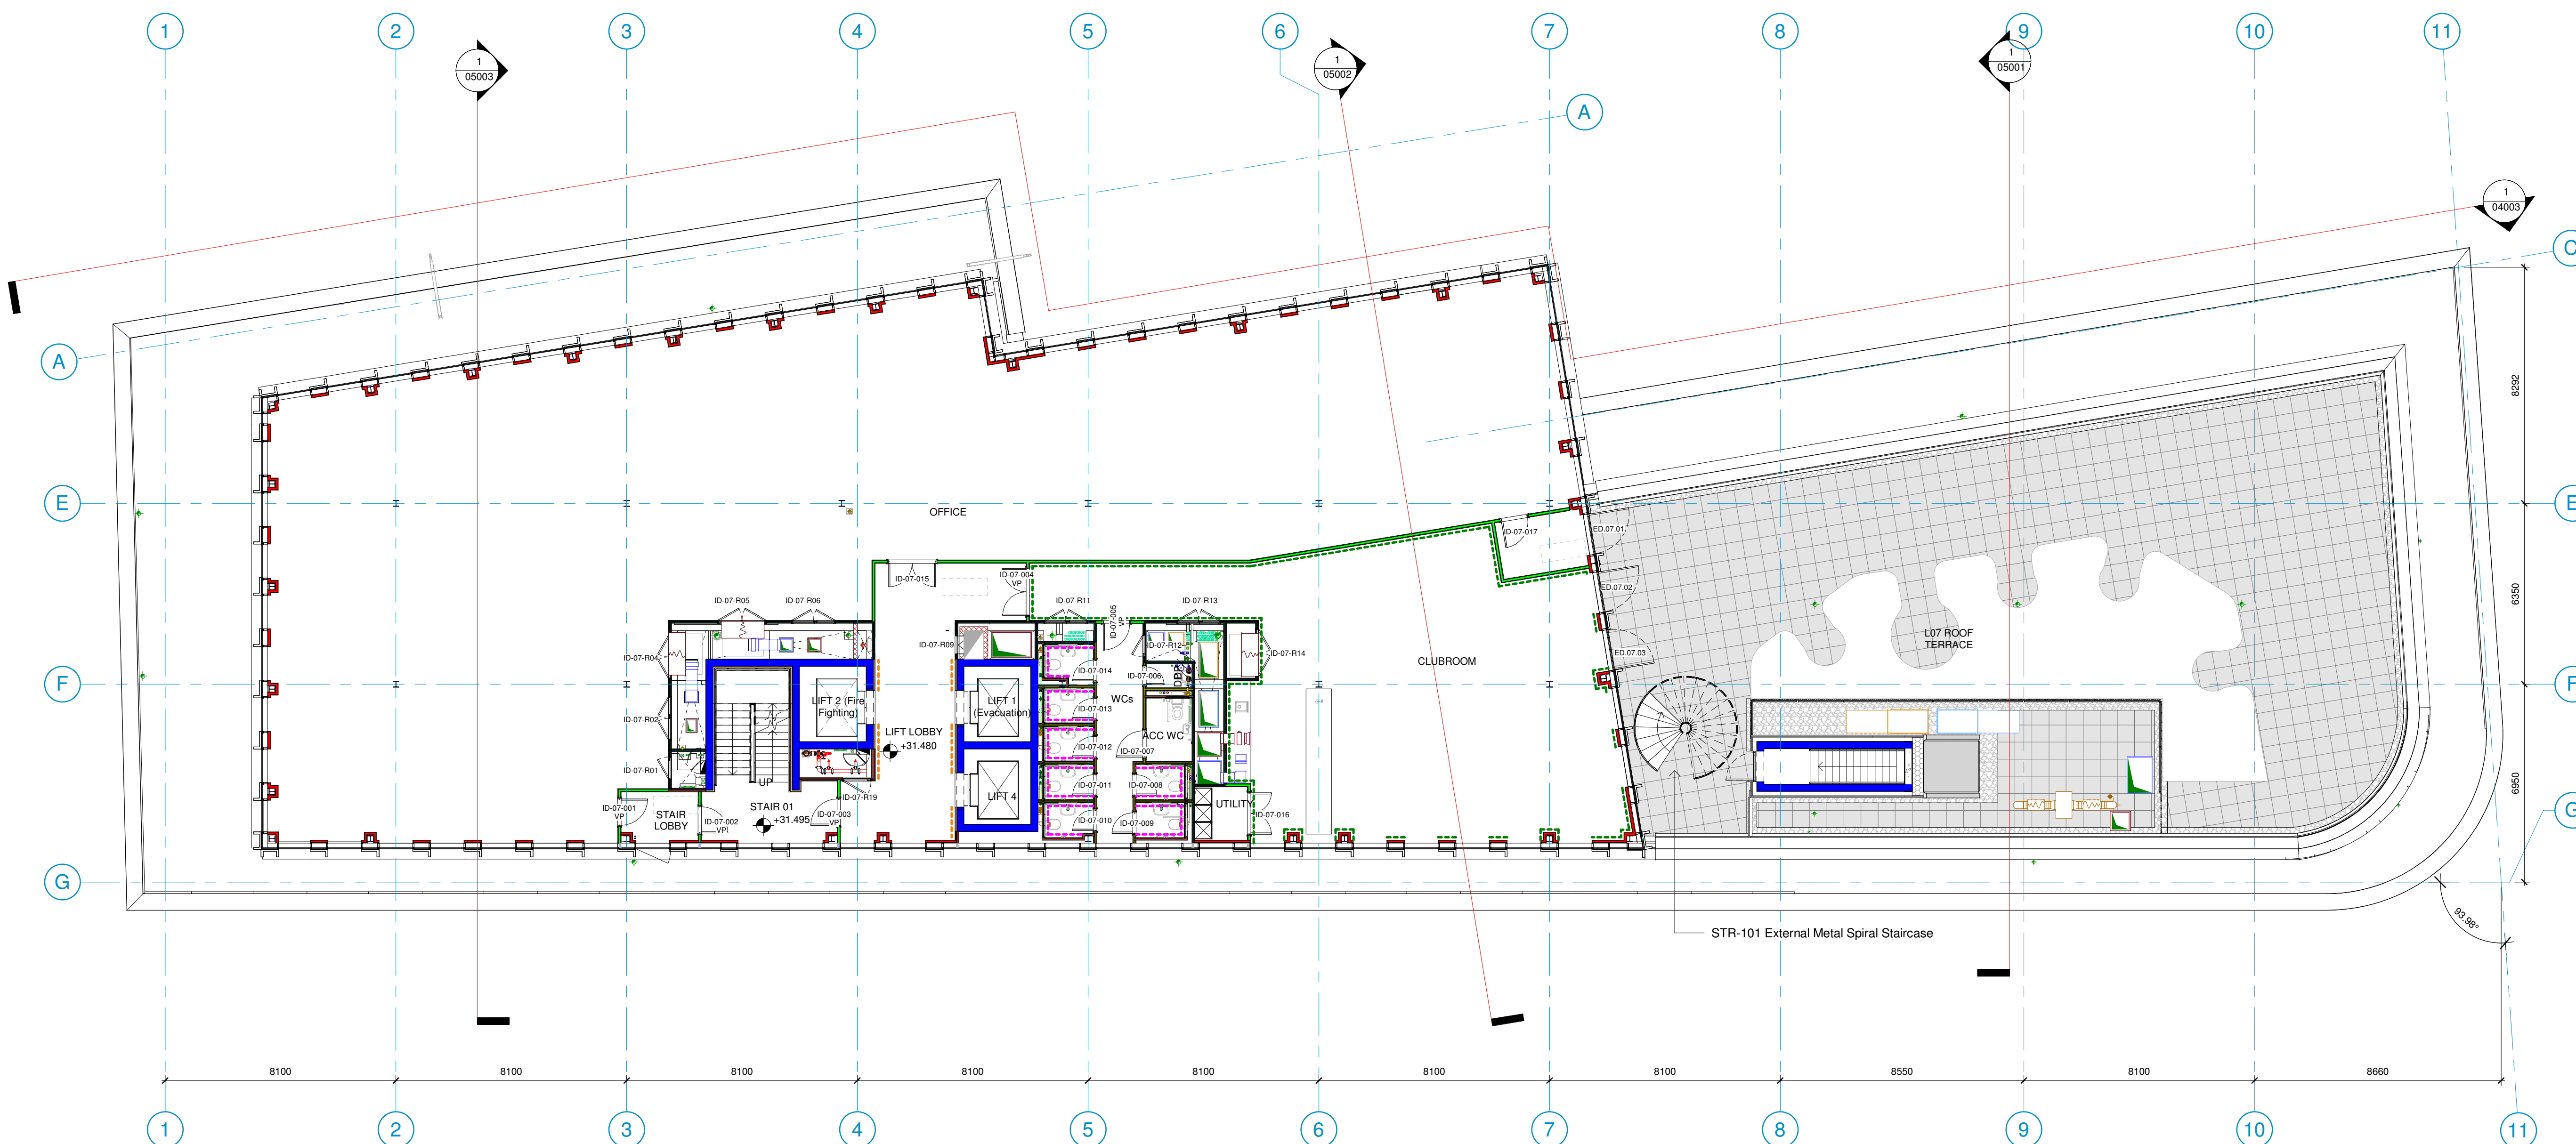

INTERNAL WALL FINISHES KEY:

Plaster skim to all areas except:

- Aluminium
- Clay plaster
- Hardwood feature lining
- Tiled
- Airlite Paint

**FINAL POSITION OF RISER DOORS
TO BE CONFIRMED BY TCLARKE.**



Scale
1:125 @ A1 / 1:250 @ A3

S3 - Suitable for Review & Comment




London: 76 Great Suffolk Street
London, SE1 0BU
T 020 7928 2773 E London@ecearchitecture.com

Sussex: 168 Brighton Road
Worthing, West Sussex, BN11 2EP
T 01903 248777 E sussex@ecearchitecture.com

Bristol: Westworks, Beacon Tower
Colston Street, Bristol, BS1 4XB
T 0117 214 1101 E bristol@ecewestworks.com

ECE Architecture
www.ecearchitecture.com

FLOOR LEVELS ARE TO TOP OF SCREED. REFER TO 23 SERIES FOR DETAILS.

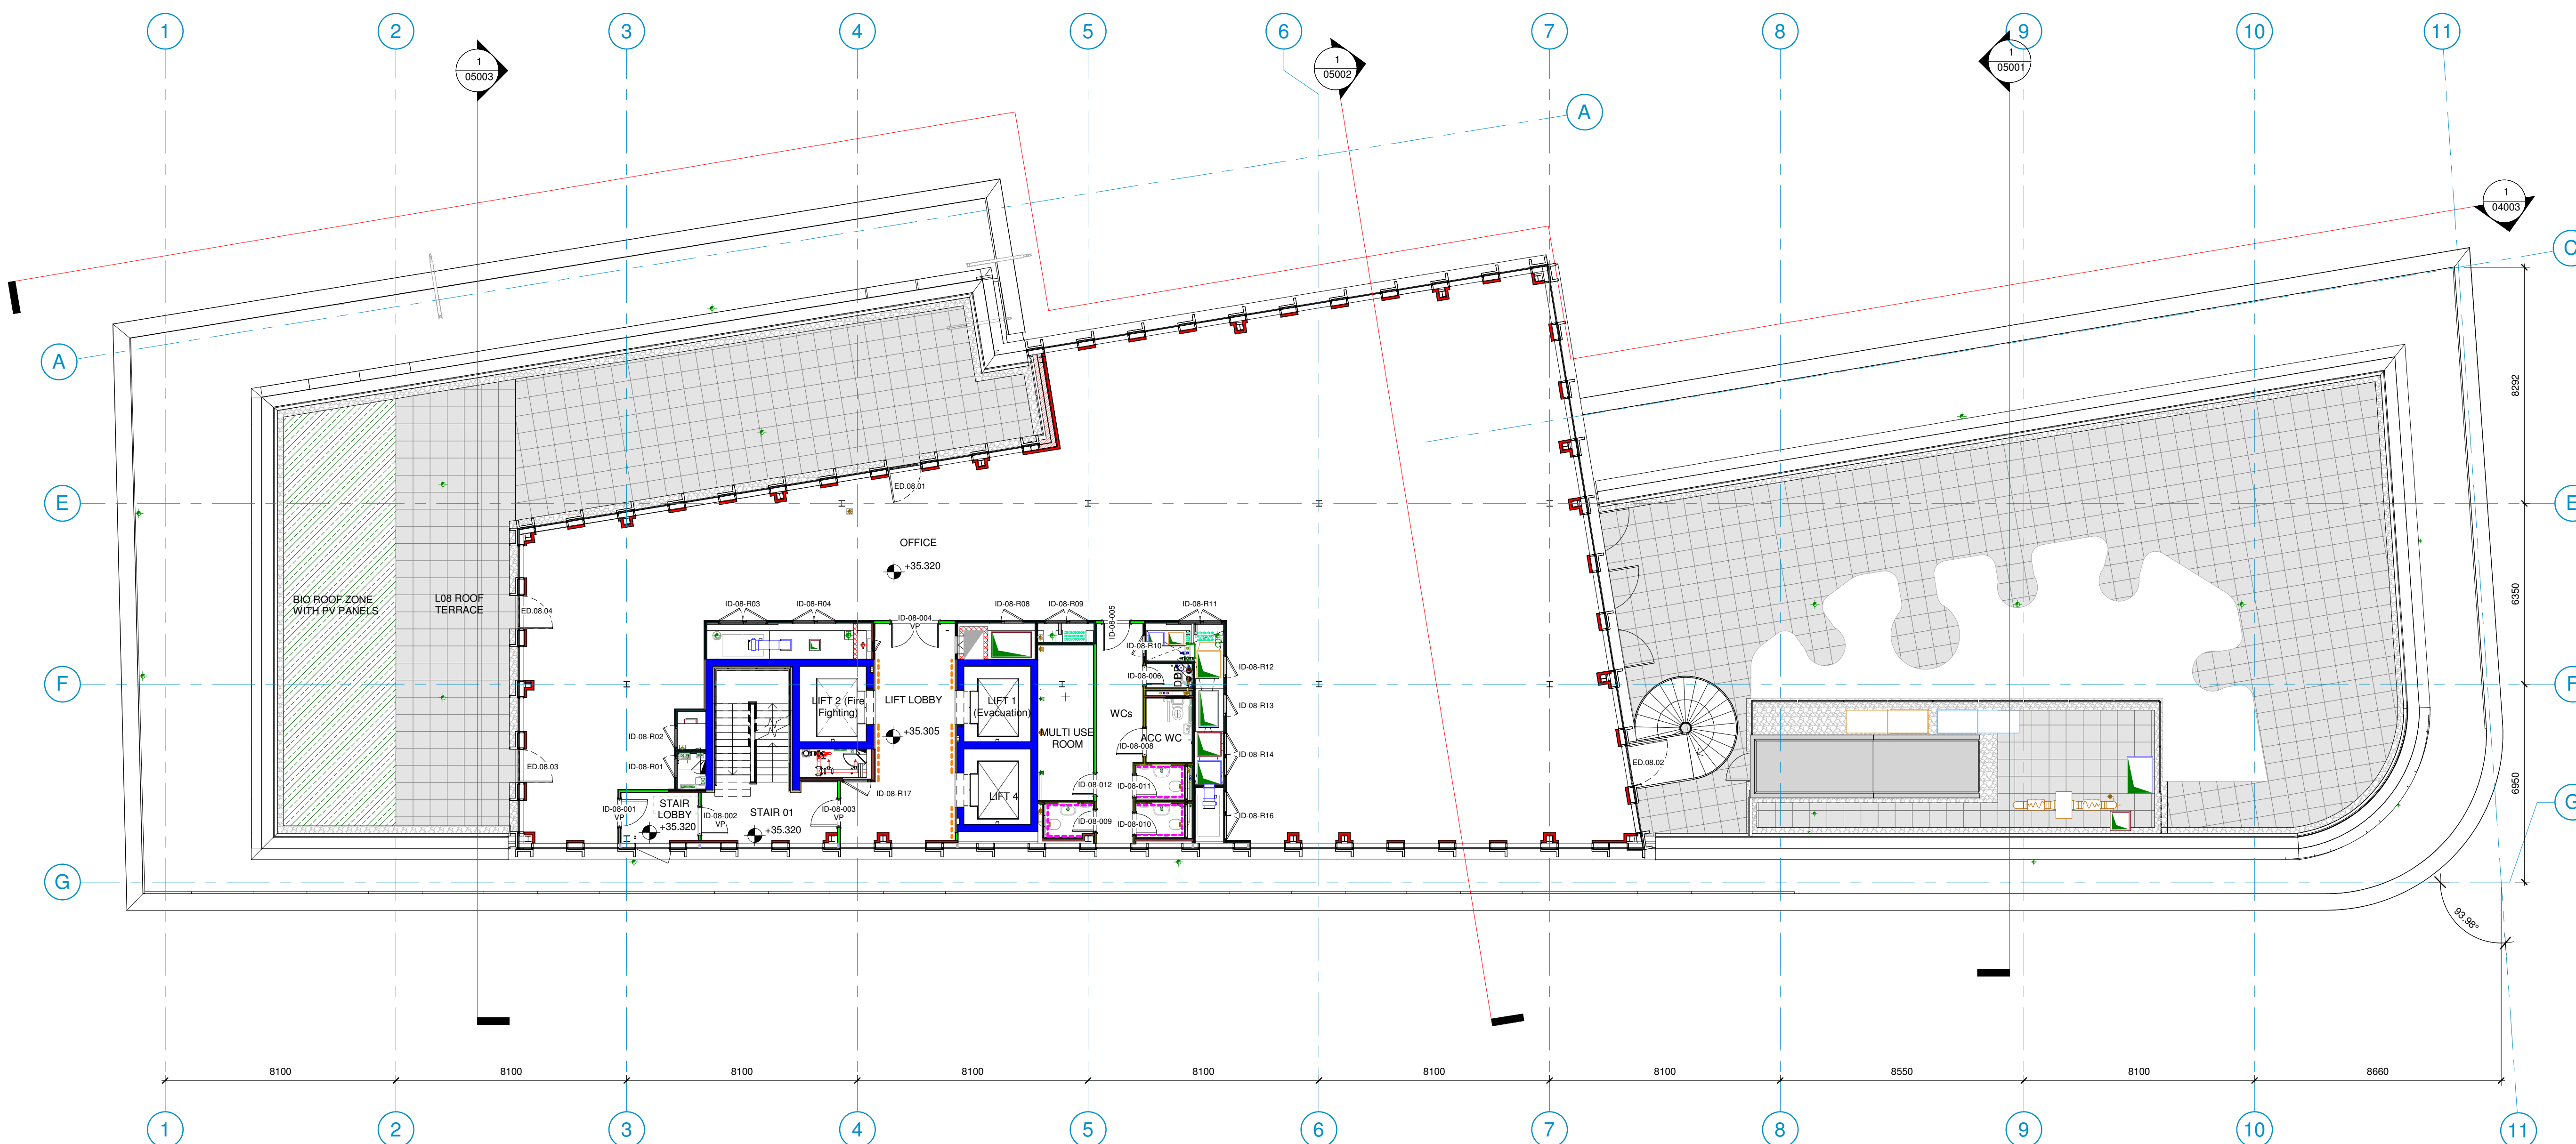

INTERNAL WALL TYPE KEY:				n/a	IWT 21
	IWT 01		IWT 11		IWT 22
	IWT 02	n/a	IWT 12		IWT 23
n/a	IWT 03		IWT 13	n/a	IWT 24
	IWT 04		IWT 14	n/a	IWT 25
	IWT 05		IWT 15		IWT 26
	IWT 06		IWT 16	n/a	IWT 27
	IWT 07	n/a	IWT 17	n/a	IWT 28
	IWT 08		IWT 18		IWT 29
n/a	IWT 09		IWT 19		New Structure
n/a	IWT 10		IWT 20		Existing Structure

INTERNAL WALL FINISHES KEY:

Plaster skim to all areas except:

- Aluminium
- Clay plaster
- Hardwood feature lining
- Tiled
- Airlite Paint

**FINAL POSITION OF RISER DOORS
TO BE CONFIRMED BY TCLARKE.**



Scale
1:125 @ A1 / 1:250 @ A3

Status

S3 - Suitable for Review & Comment



London: 76 Great Suffolk Street
London, SE1 0BU
T 020 7928 2773 E London@ecearchitecture.com

Sussex: 168 Brighton Road
Worthing, West Sussex, BN11 2EP
T 01903 248777 E sussex@ecearchitecture.com



Bristol: Westworks, Beacon Tower
Colston Street, Bristol, BS1 4XB
T 0117 214 1101 E bristol@ecewestworks.com

ECE Architecture
www.ecearchitecture.com

DRAWINGS BASED ON INFORMATION PROVIDED BY PLOWMAN CRAVEN, LASER SURVEYS AND WEBB YATES CONSTRUCTION ISSUE PACKAGE.

SETTING OUT DIMENSIONS IN ABEYANCE. TO BE ADDED FOLLOWING CONFIRMATION OF FINAL APPROVED INTERNAL ARRANGEMENT.

FLOOR LEVELS ARE TO TOP OF SCREED. REFER TO 23 SERIES FOR DETAILS.

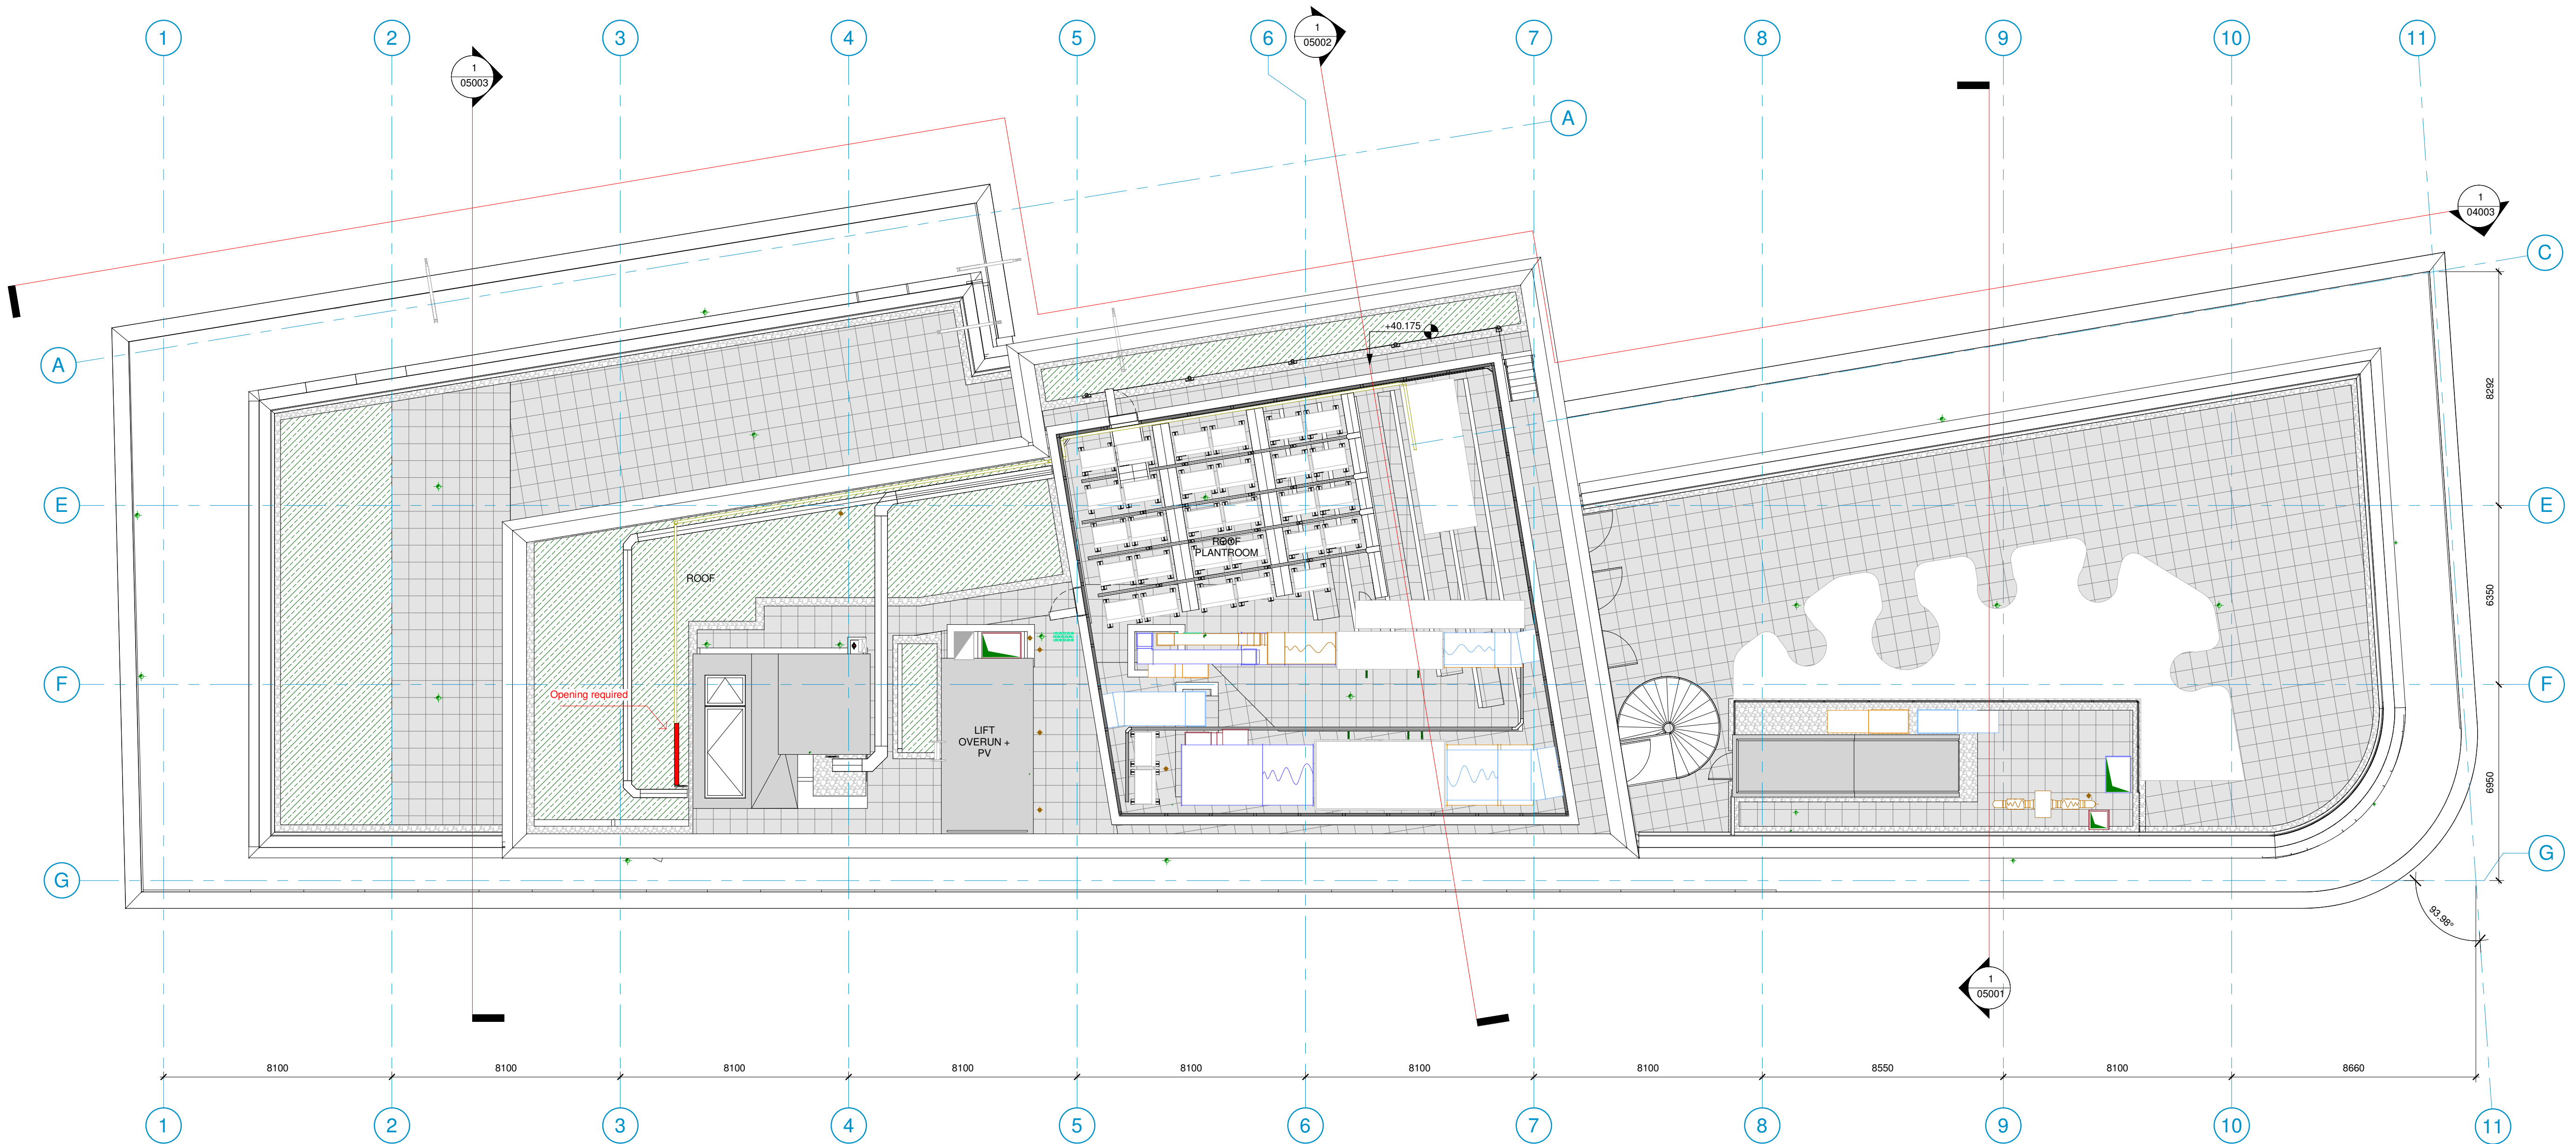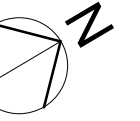

Job Title
TBC.London

Drawing Title
Proposed Roof Floor Plan

Scale
1:125 @ A1 / 1:250 @ A3



Drawn
RP

Checked
NM

Date
01/10/22

Project
4347 - ECE - PR - 09 - DR - A - 01011.P03

Status
S3 - Suitable for Review & Comment

P03	25.07.23	General Updates including Risers.	RP	NM
P02	22.12.22	Partition types updated. 02-08 Floor WC layouts updated to suit WDC instructed VE.	RP	NM
P01	24.11.22	Preliminary Issue	RP	NM
Rev	Date	Revision Details	Dr	Ch

London: 76 Great Suffolk Street, London, SE1 0SL
T 020 7928 2773 E london@ecearchitecture.com
Sussex: 64-68 Brighton Road, Worthing, West Sussex, BN11 2EN
T 01903 248777 E sussex@ecearchitecture.com
Bristol: Westworks, Beacon Tower, Colston Street, Bristol, BS1 4XE
T 0117 214 1101 E bristol@ecwestworks.com

ECE Architecture
www.ecearchitecture.com