




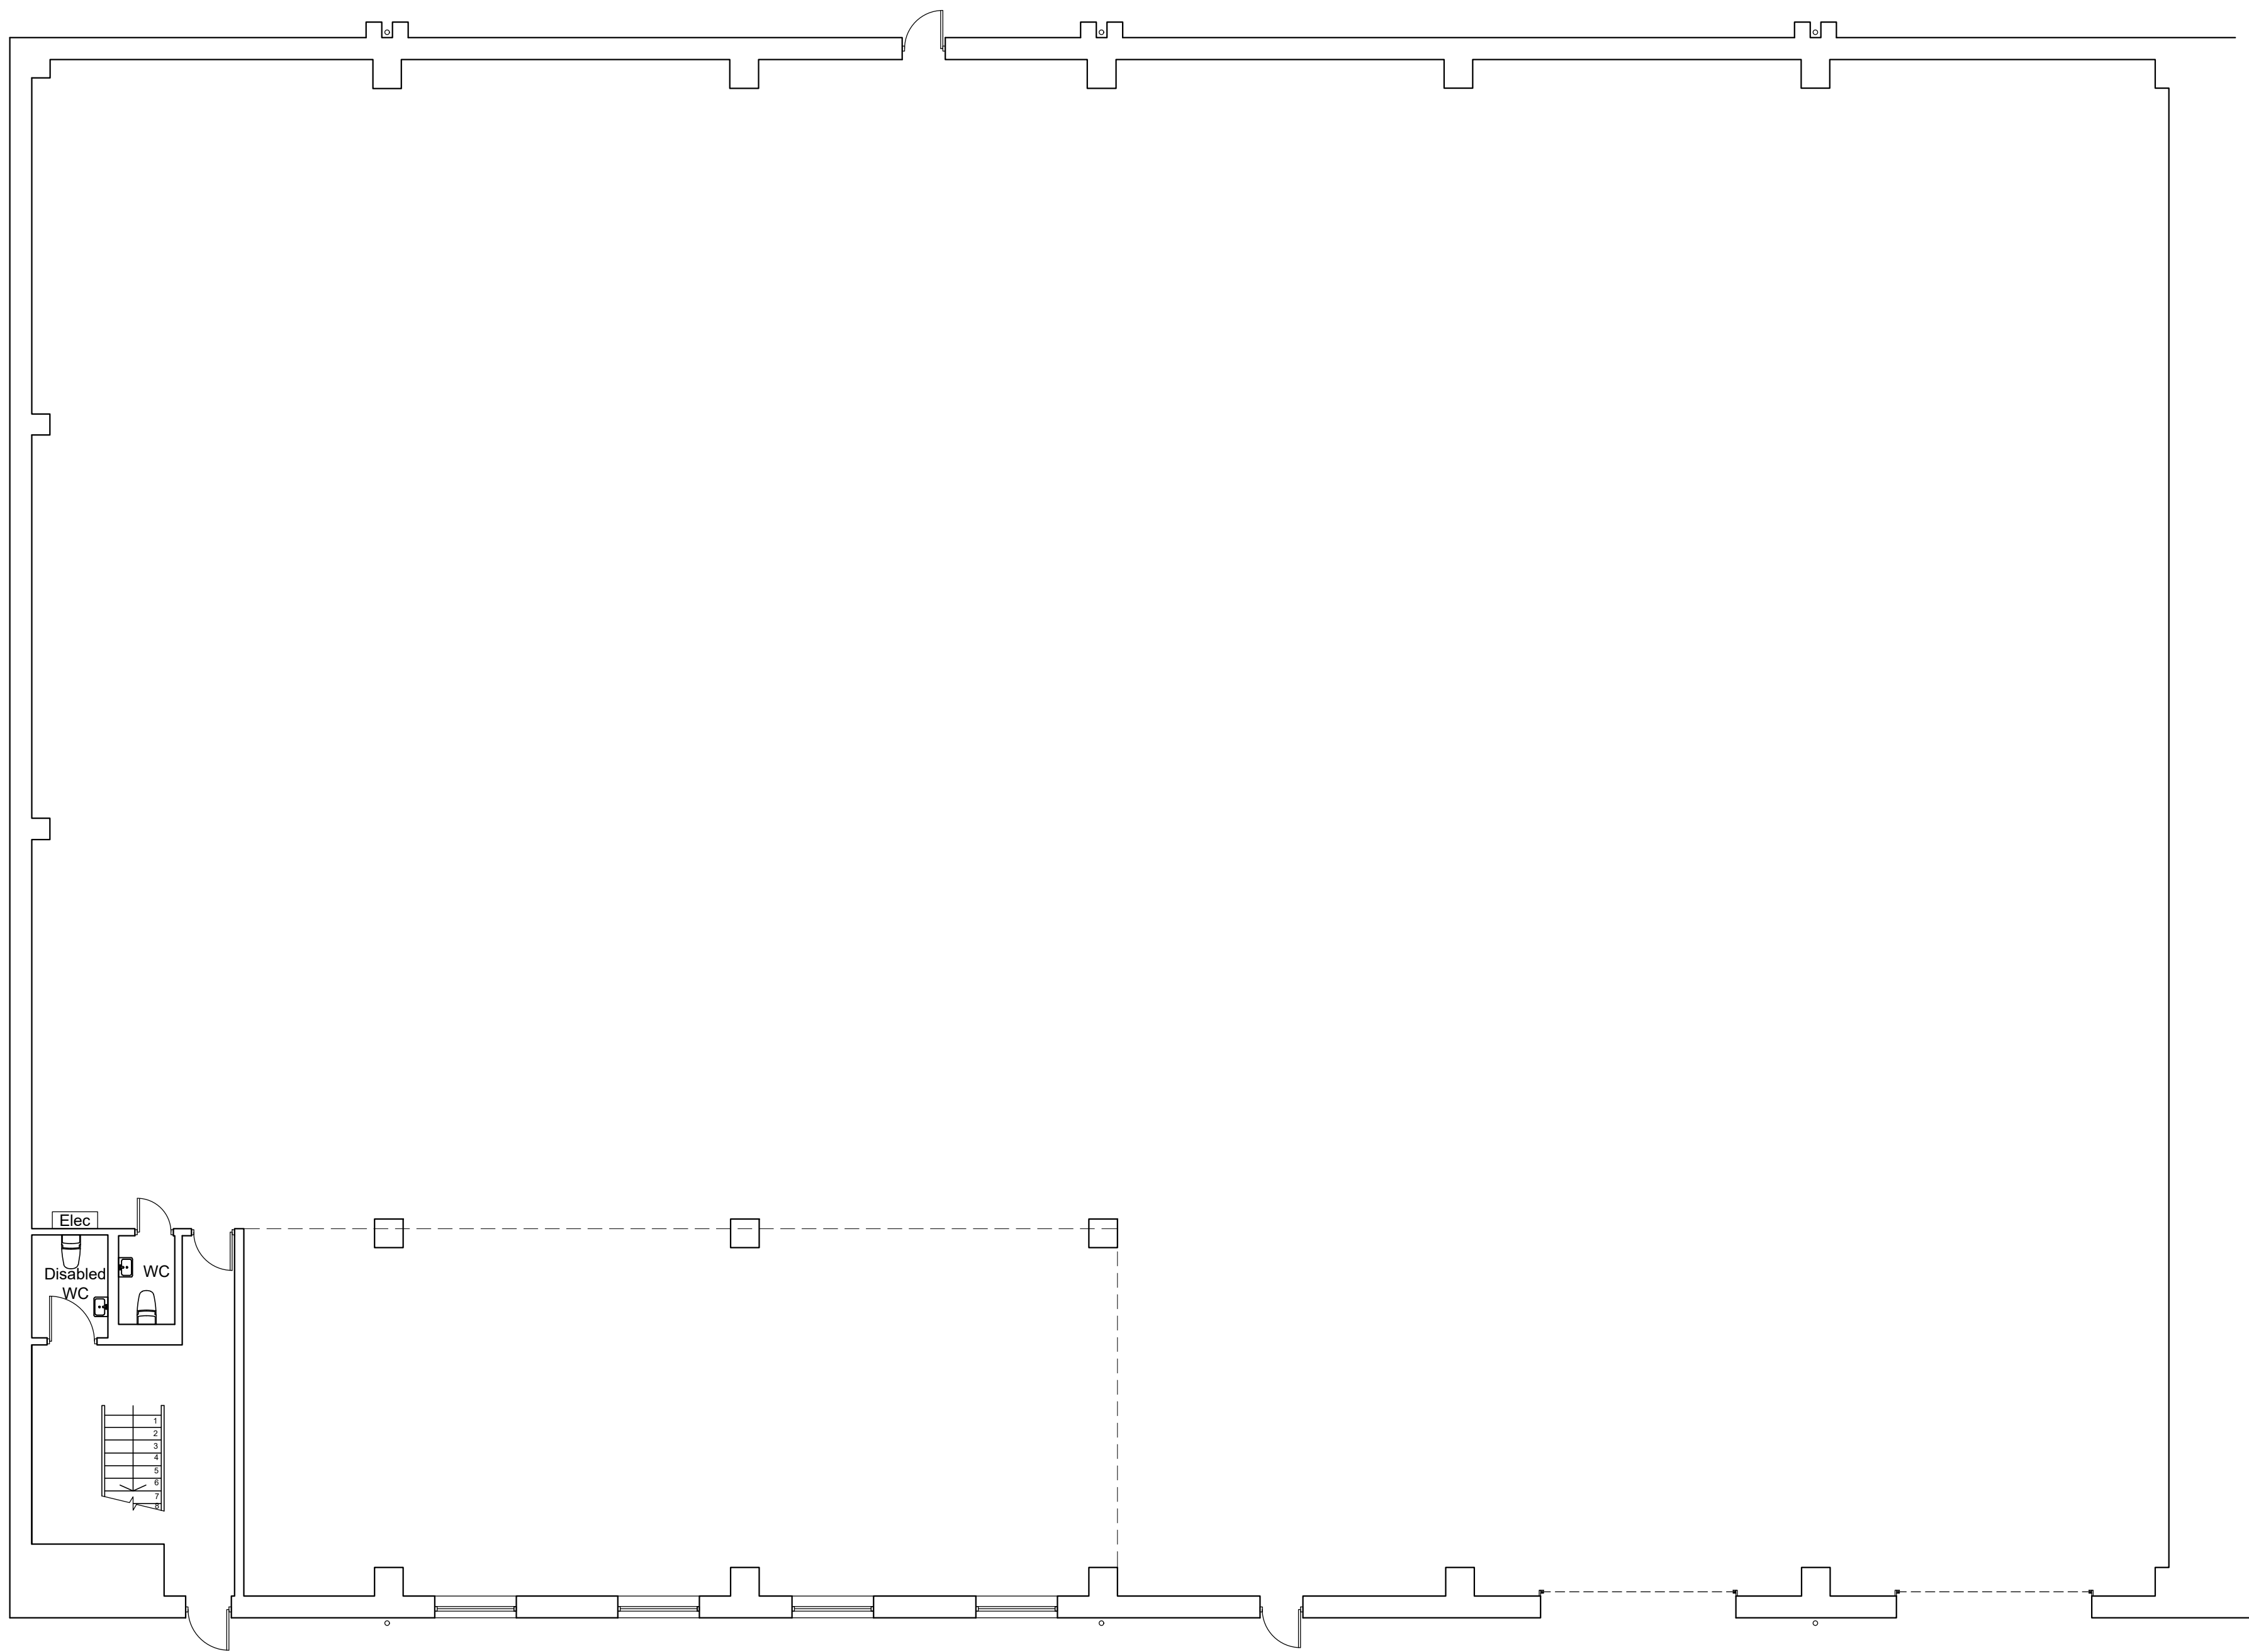


EXISTING GROUND FLOOR PLAN
1:100

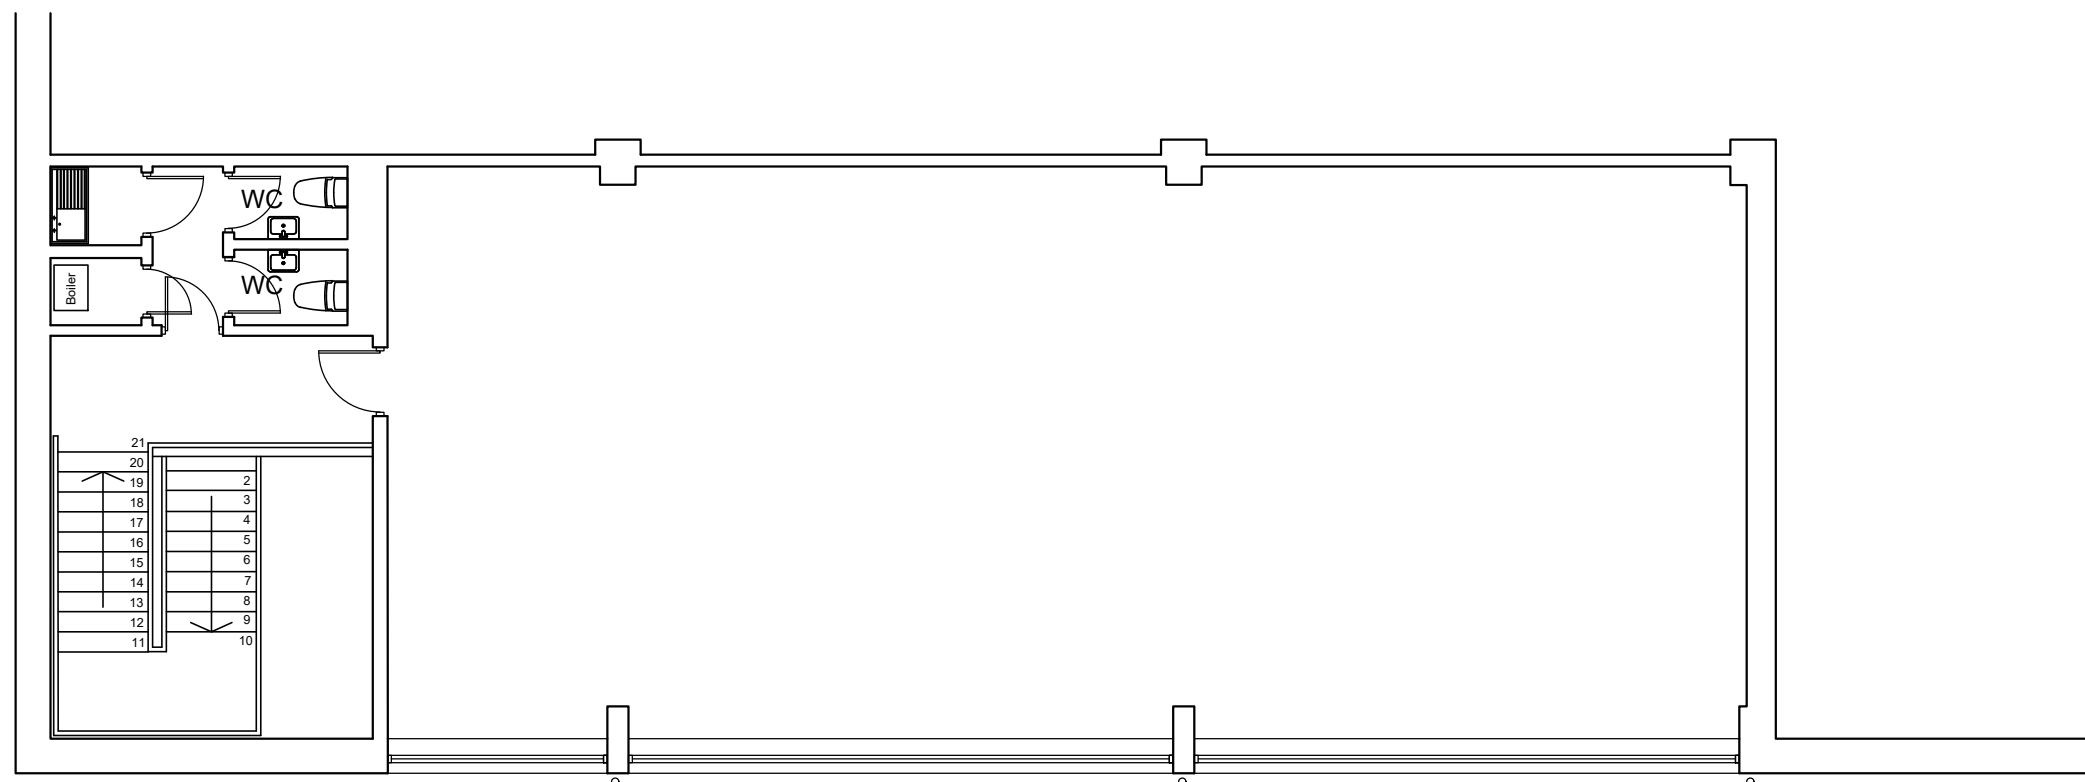


EXISTING FIRST FLOOR PLAN
1:100

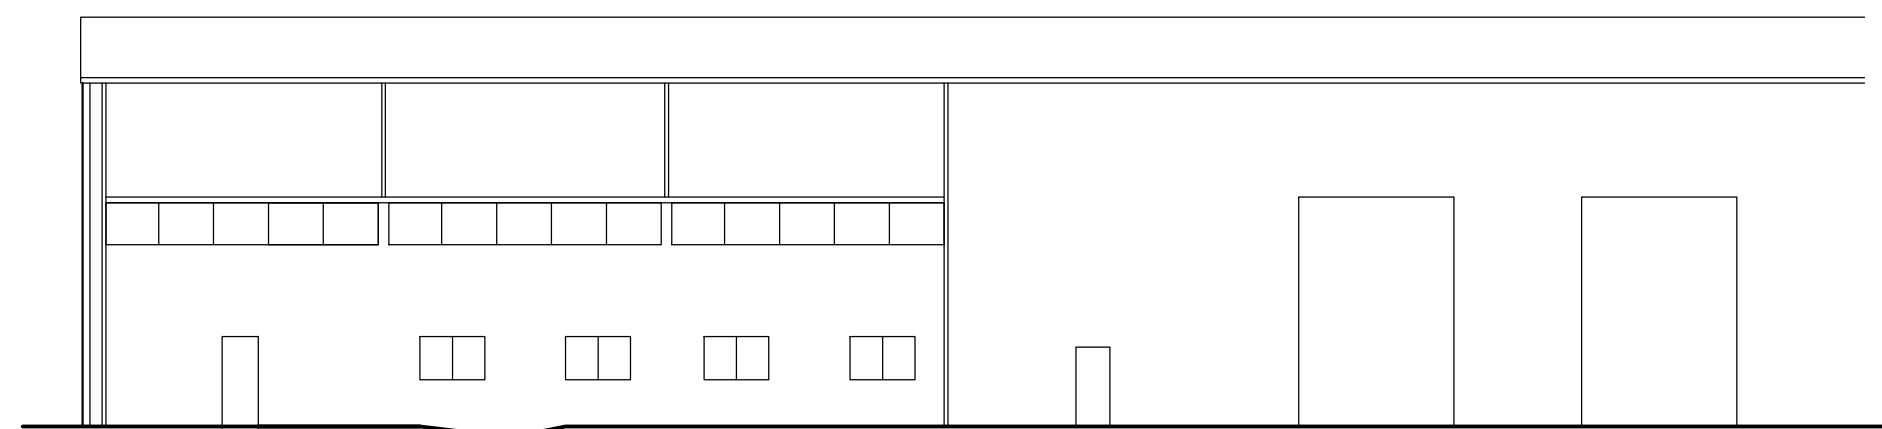



EXISTING FRONT ELEVATION
1:200

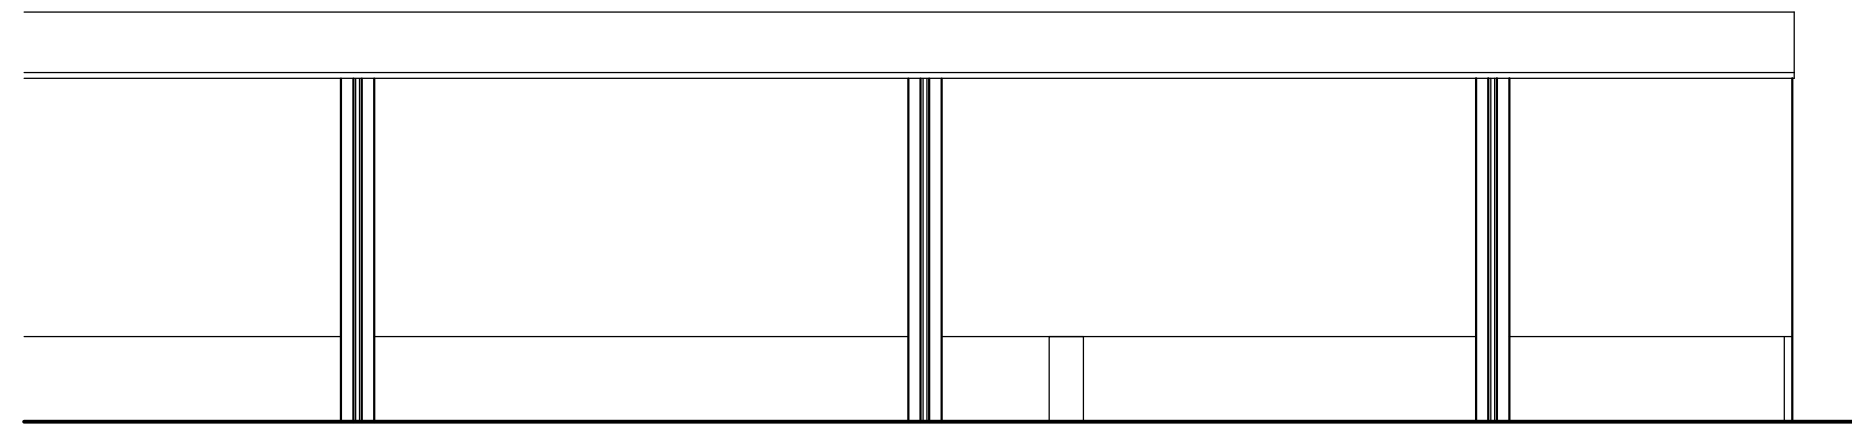

EXISTING REAR ELEVATION
1:200

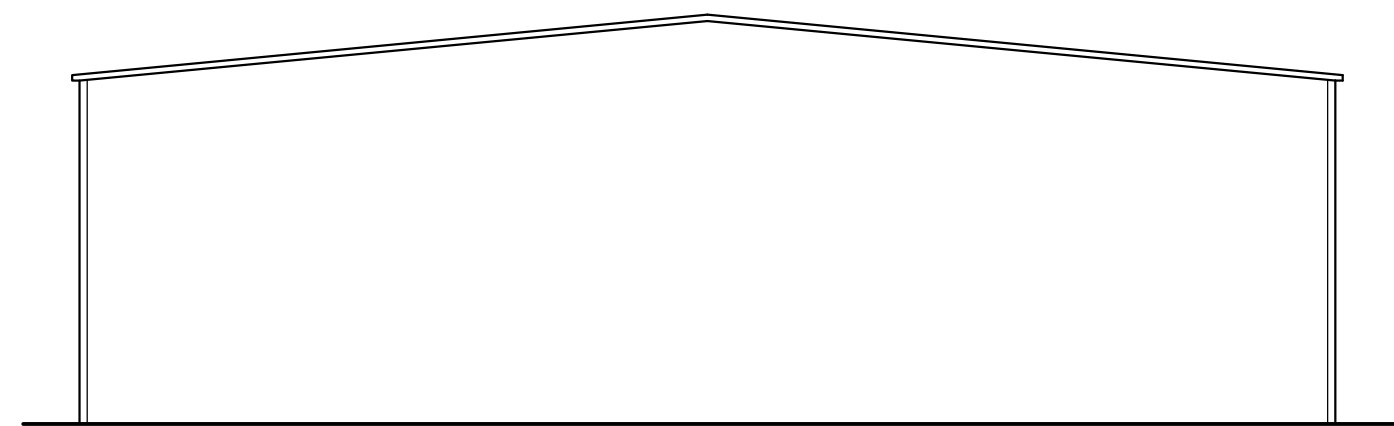

EXISTING SIDE ELEVATION
1:200

  

DO NOT SCALE FROM THIS DRAWING.
CHECK ALL DIMENSIONS ON SITE. ANY DISCREPANCIES TO BE NOTIFIED
TO LYNWOOD ASSOCIATES IMMEDIATELY.

THIS DRAWING IS PROTECTED BY COPYRIGHT. IT MAY NOT BE
REPRODUCED IN ANY FORM OR BY ANY MEANS FOR ANY PURPOSE,
WITHOUT GAINING PRIOR WRITTEN PERMISSION FROM LYNWOOD
ASSOCIATES LTD

REV DESCRIPTION

DATE

PROJECT:
UNIT 1
MERESIDE PARK
SHIELD ROAD, FELTHAM
ASHFORD TW15 1BL

CLIENT:

TITLE:
EXISTING FLOOR PLANS AND ELEVATIONS

DATE: APR 2026

DRAWN: SP

CHECKED: DB

SCALE: 1-100/200@A1

DRG. NO: 2539-01

REVISION:

Lynwood Hou
Murray Pa
Newmark
Suffolk CB8 9J

T - 01638 661 0
E - info@lynwoodassociates.co.
W - www.lynwoodassociates.co.

