


PROPOSAL
PLANS

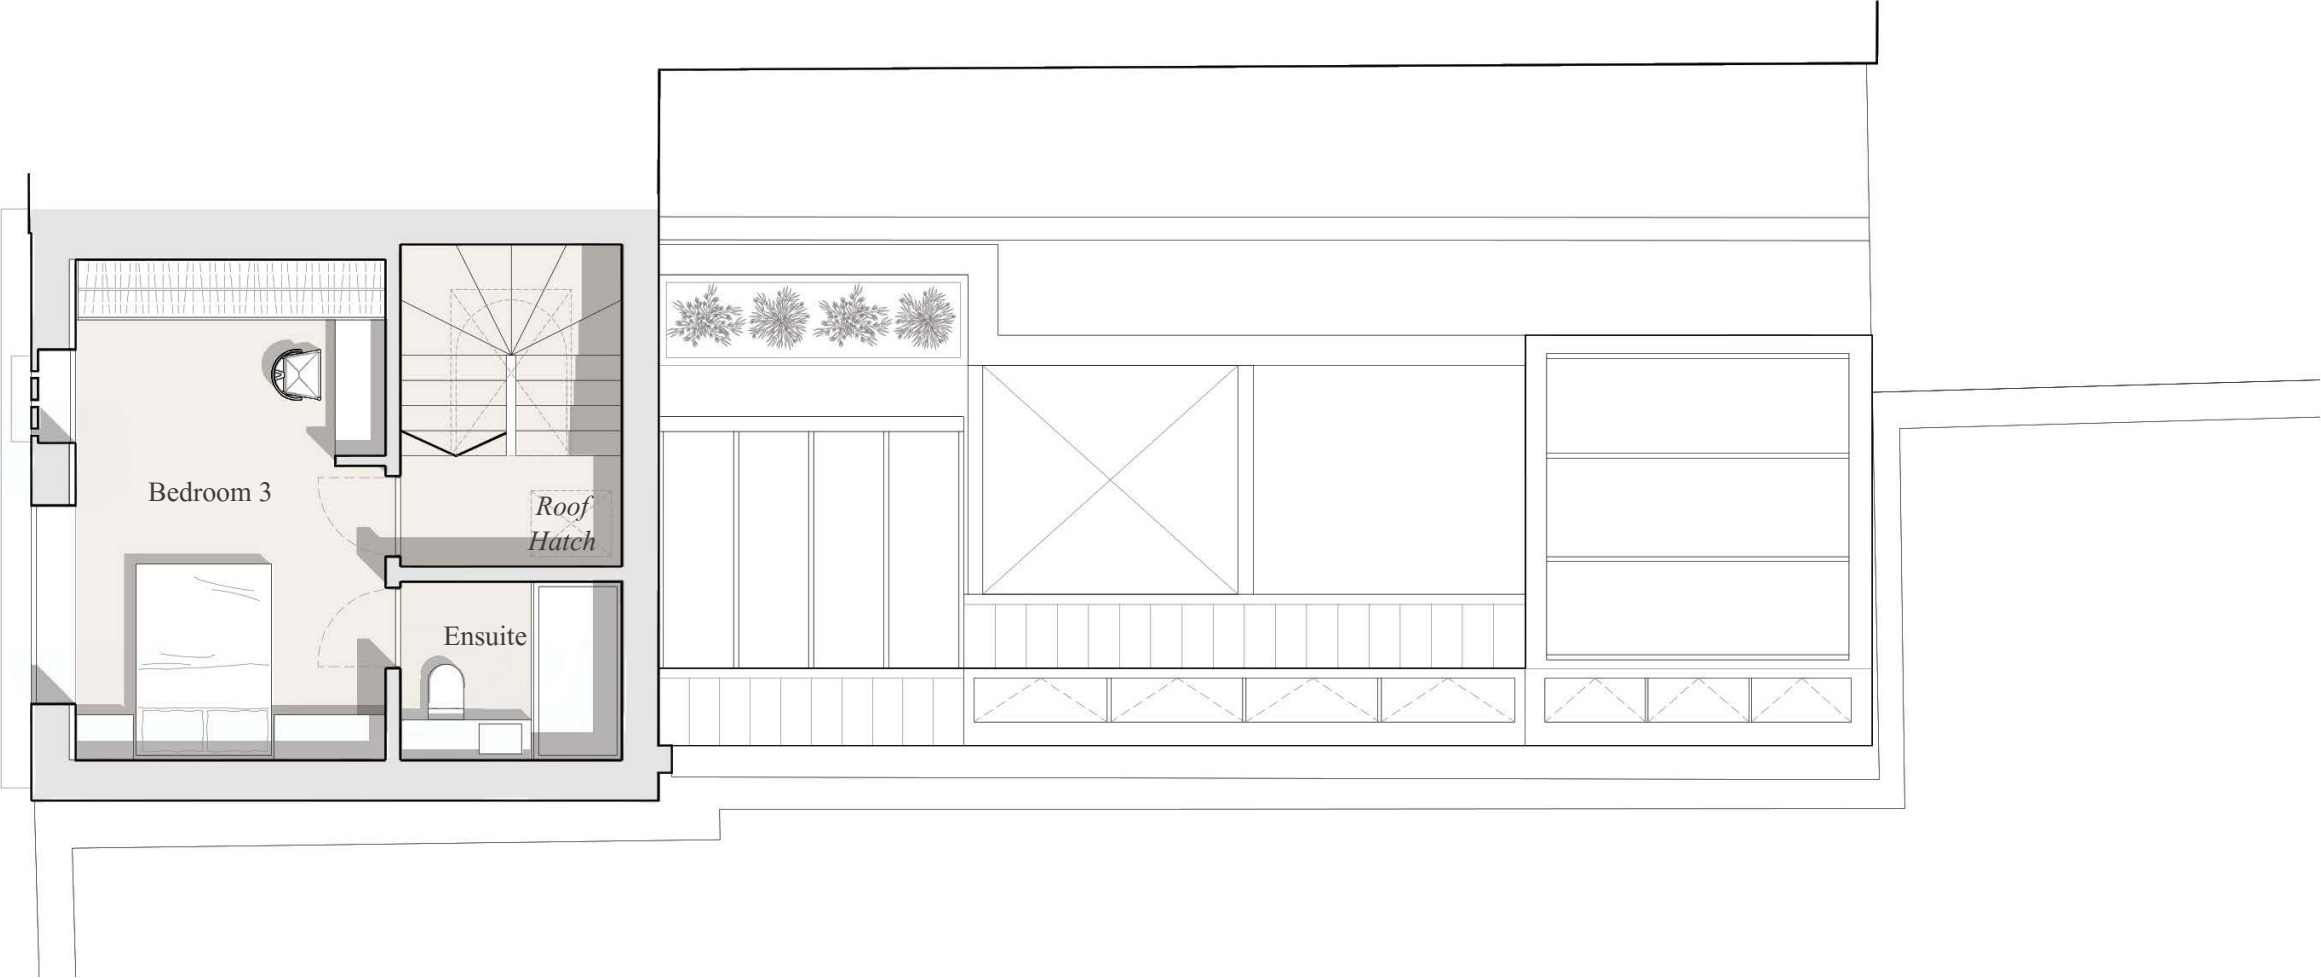

PROPOSED THIRD FLOOR PLAN.
DRAWING no. 2003A 1:75@A3

