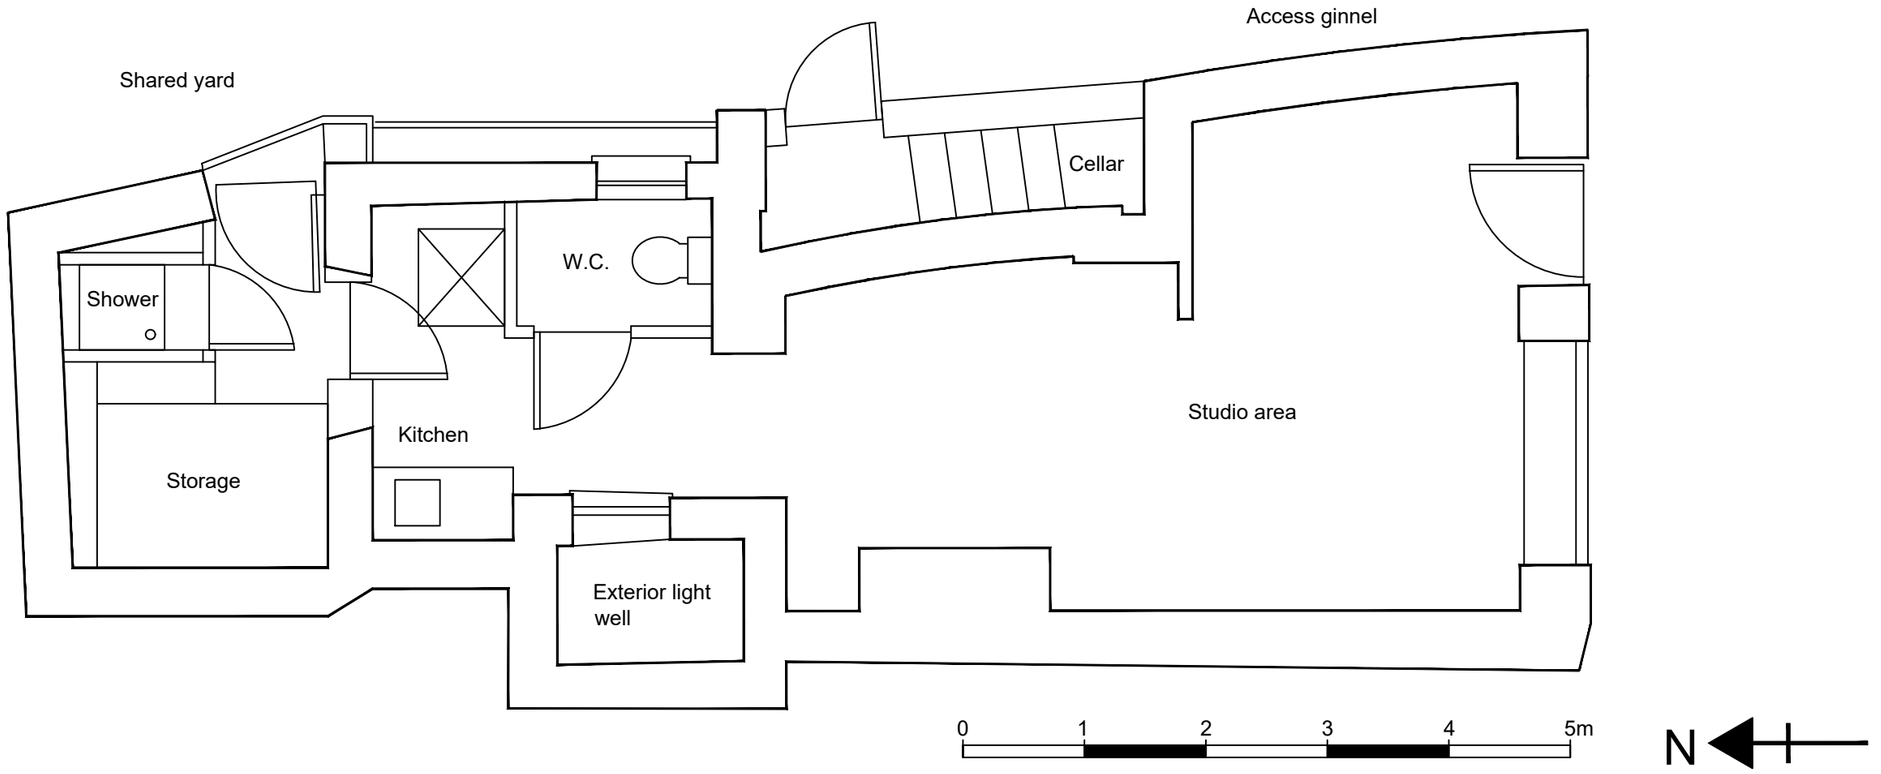


29 Kirkland Floor Plan

Scale 1:50

Drawing size: A3			
Scale: As Shown			