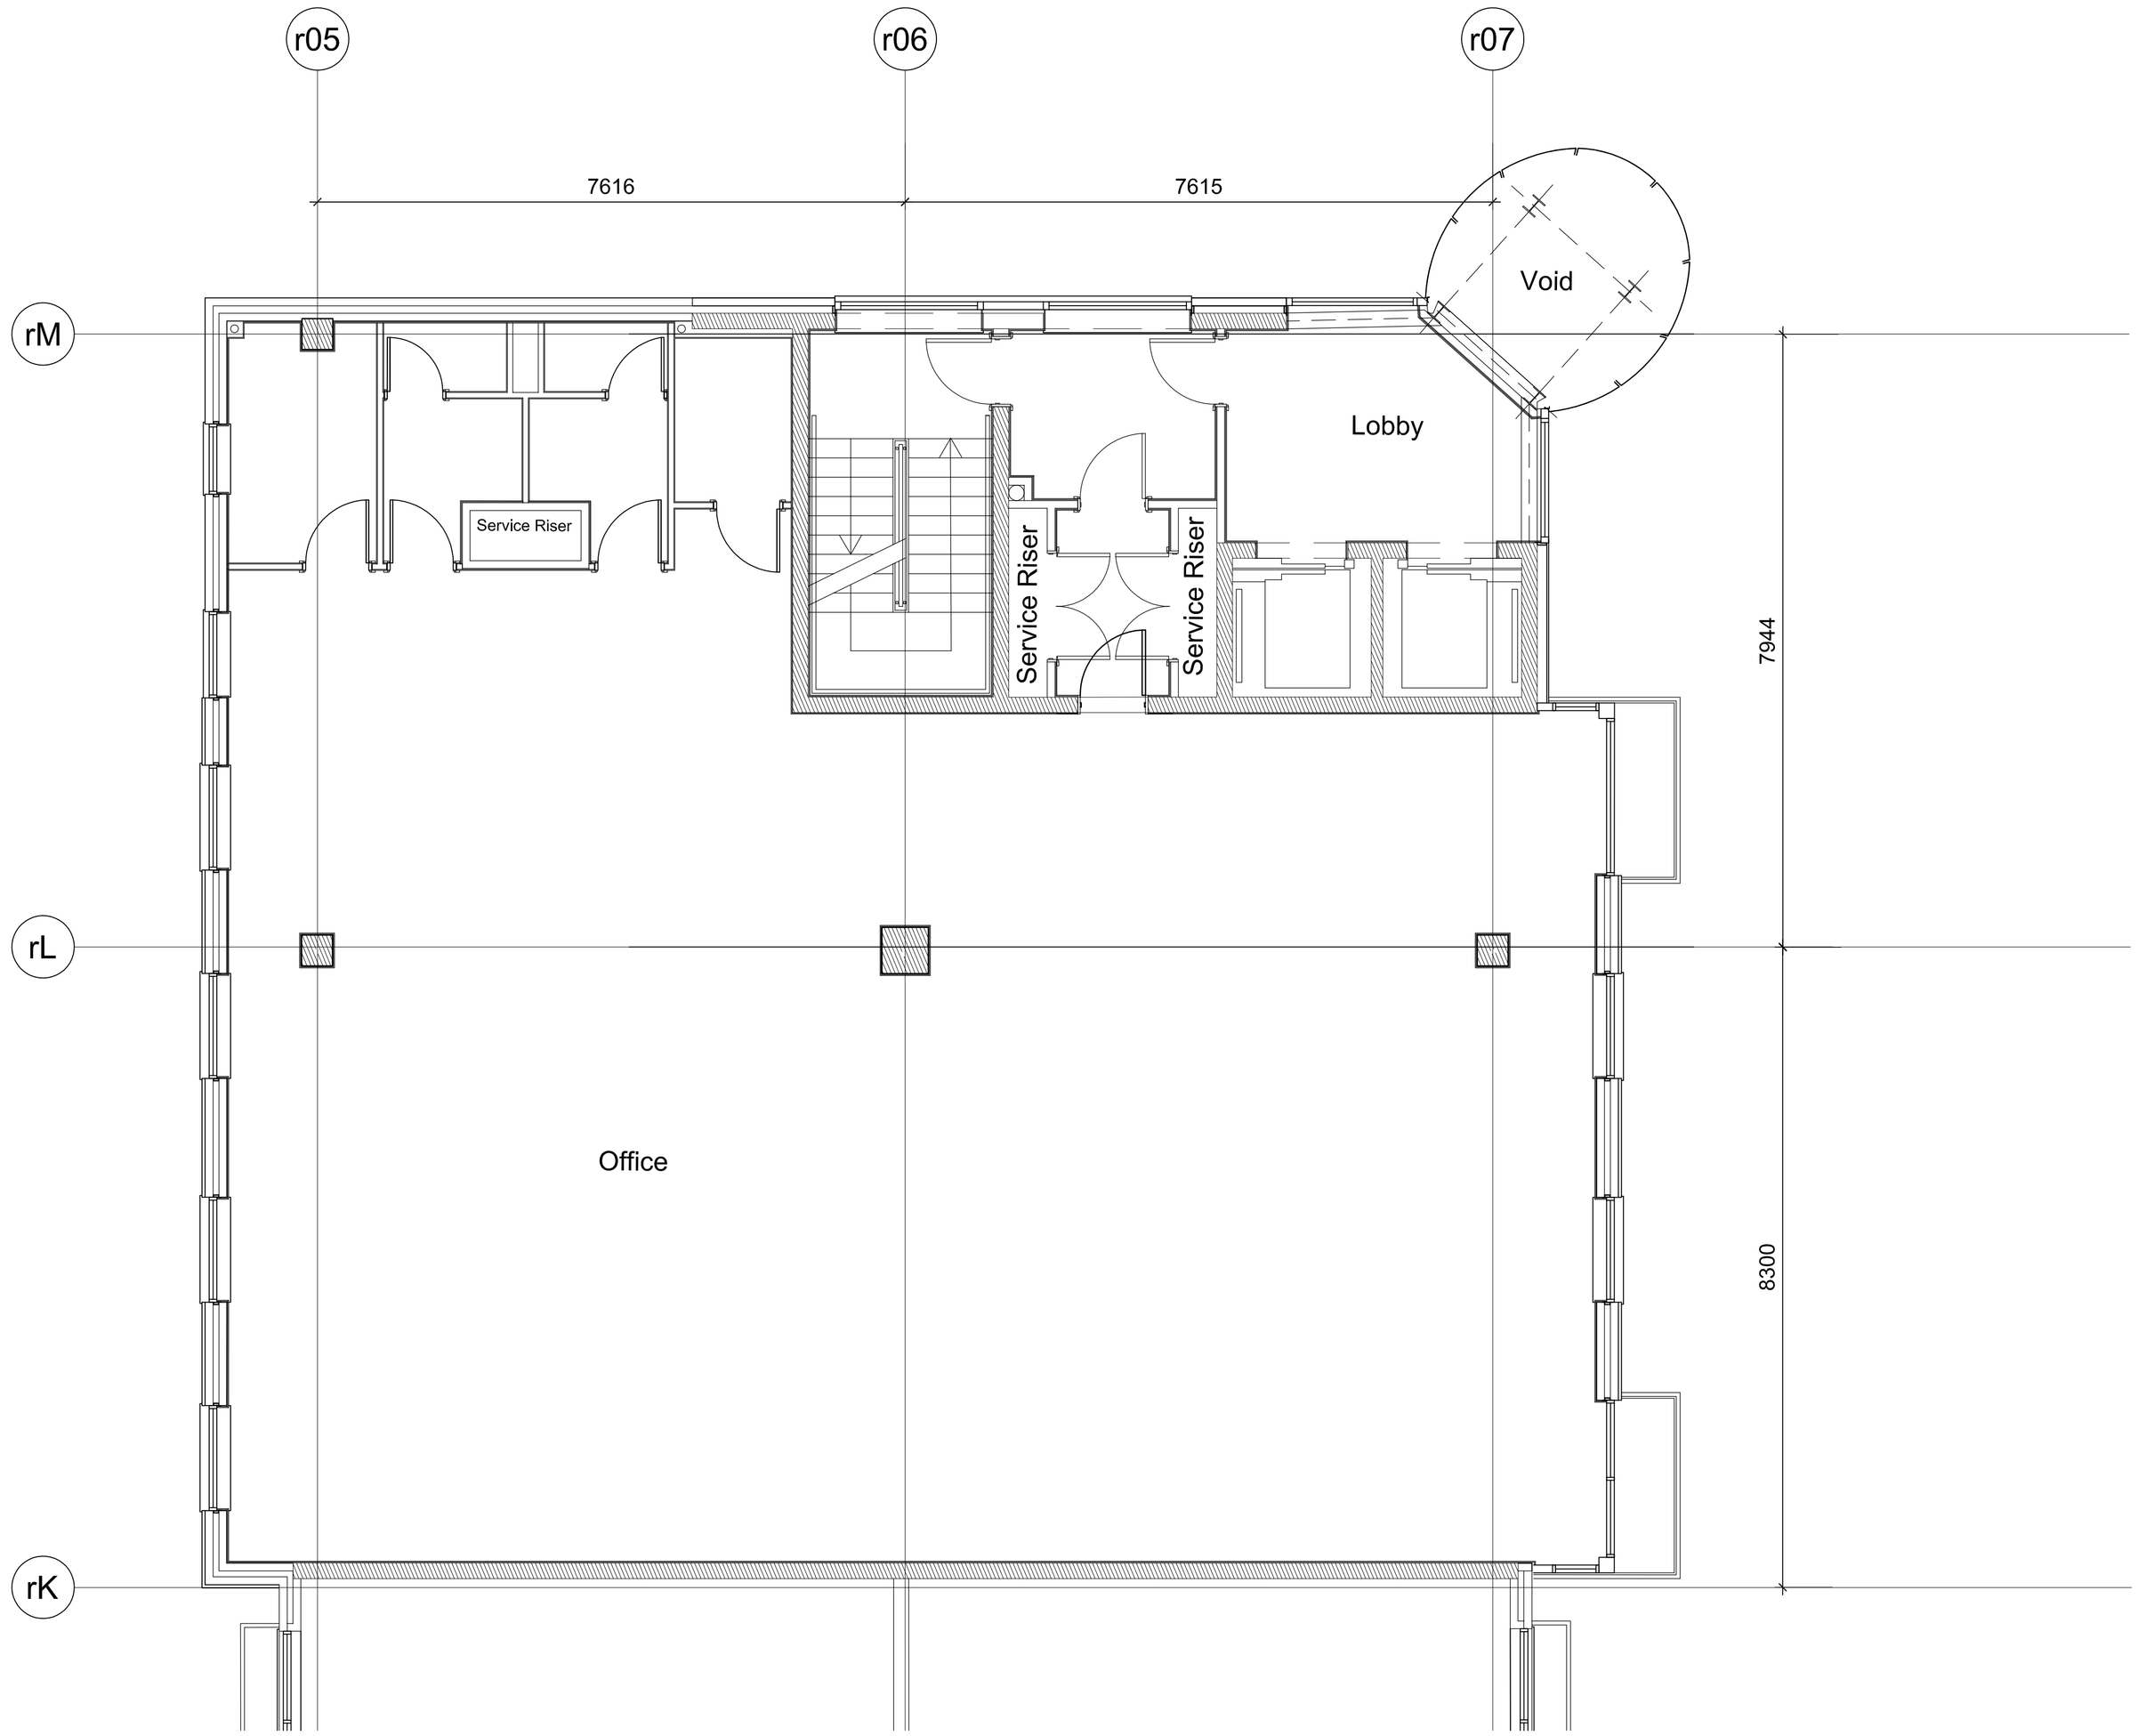


04 Existing Second Floor Plan Axiom House
Scale - 1:50

Location Plan

Rev.	Des.	By	Date	Ch.
B	Second Issue	SES	05/03/13	TNT
A	First Issue	SES	17/12/12	TNT

0 0.5 1 1.5 2 2.5m
Scale 1:50

Contractor must verify all dimensions on site before commencing any work or shop drawings. If this drawing exceeds the quantities taken in any way the Architects are to be informed before the work is initiated. Only figured dimensions to be taken from this drawing. Do not scale off this drawing. Drawings based on Ordnance Survey and / or existing record drawings - design and drawing content subject to Site Survey, Structural Survey, Site Investigations, Planning and Statutory Requirements and Approvals. Authorised reproduction from Ordnance Survey Map with permission of the Controller of Her Majesty's Stationery Office, Crown Copyright reserved. CJCT Copyright.

BARRATT HOMES *find the one*

Project: Axiom Feltham
Job No.
Title: Existing Second Floor Plan Axiom House
Scale: 1:50 @ A1 1:100 @ A3
Drawn By: SES
Date: 17/12/12
Checked By: TNT
Drawing No: (00) 004
Revision: B

cjct careyjones chapmantolcher
Victoria House, Southampton Row, Bloomsbury, London WC1B 4EA
Tel +44 (0)20 7269 9400 Fax +44 (0)02 7269 9401
www.cjctstudios.com
Rose Wharf, East Street, Leeds LS9 8EE
Tel +44 (0)113 224 5000 Fax +44 (0)113 224 5001
info@cjctstudios.com

PLANNING