
© The copyright in this drawing is vested in CodaStudios and no license or assignment of any kind has been, or is, granted to any third party whether by provision of copies or originals or otherwise unless agreed in writing.

DO NOT SCALE EXCEPT FOR THE PURPOSES OF PLANNING
The contractor shall check and verify all dimensions on site and report any discrepancies in writing to CodaStudios before proceeding work.

FOR ELECTRONIC DATA ISSUE
Electronic Data / drawings are issued as "read only" and should not be interrogated for measurement. All dimensions and levels should read, only from those values stated on the drawing. Coda Studios Ltd is not responsible for discrepancies caused by the overlay of other parties BIM/IFC models. These are overlaid purely as reference.

Revision	Date	Drawn	Checked

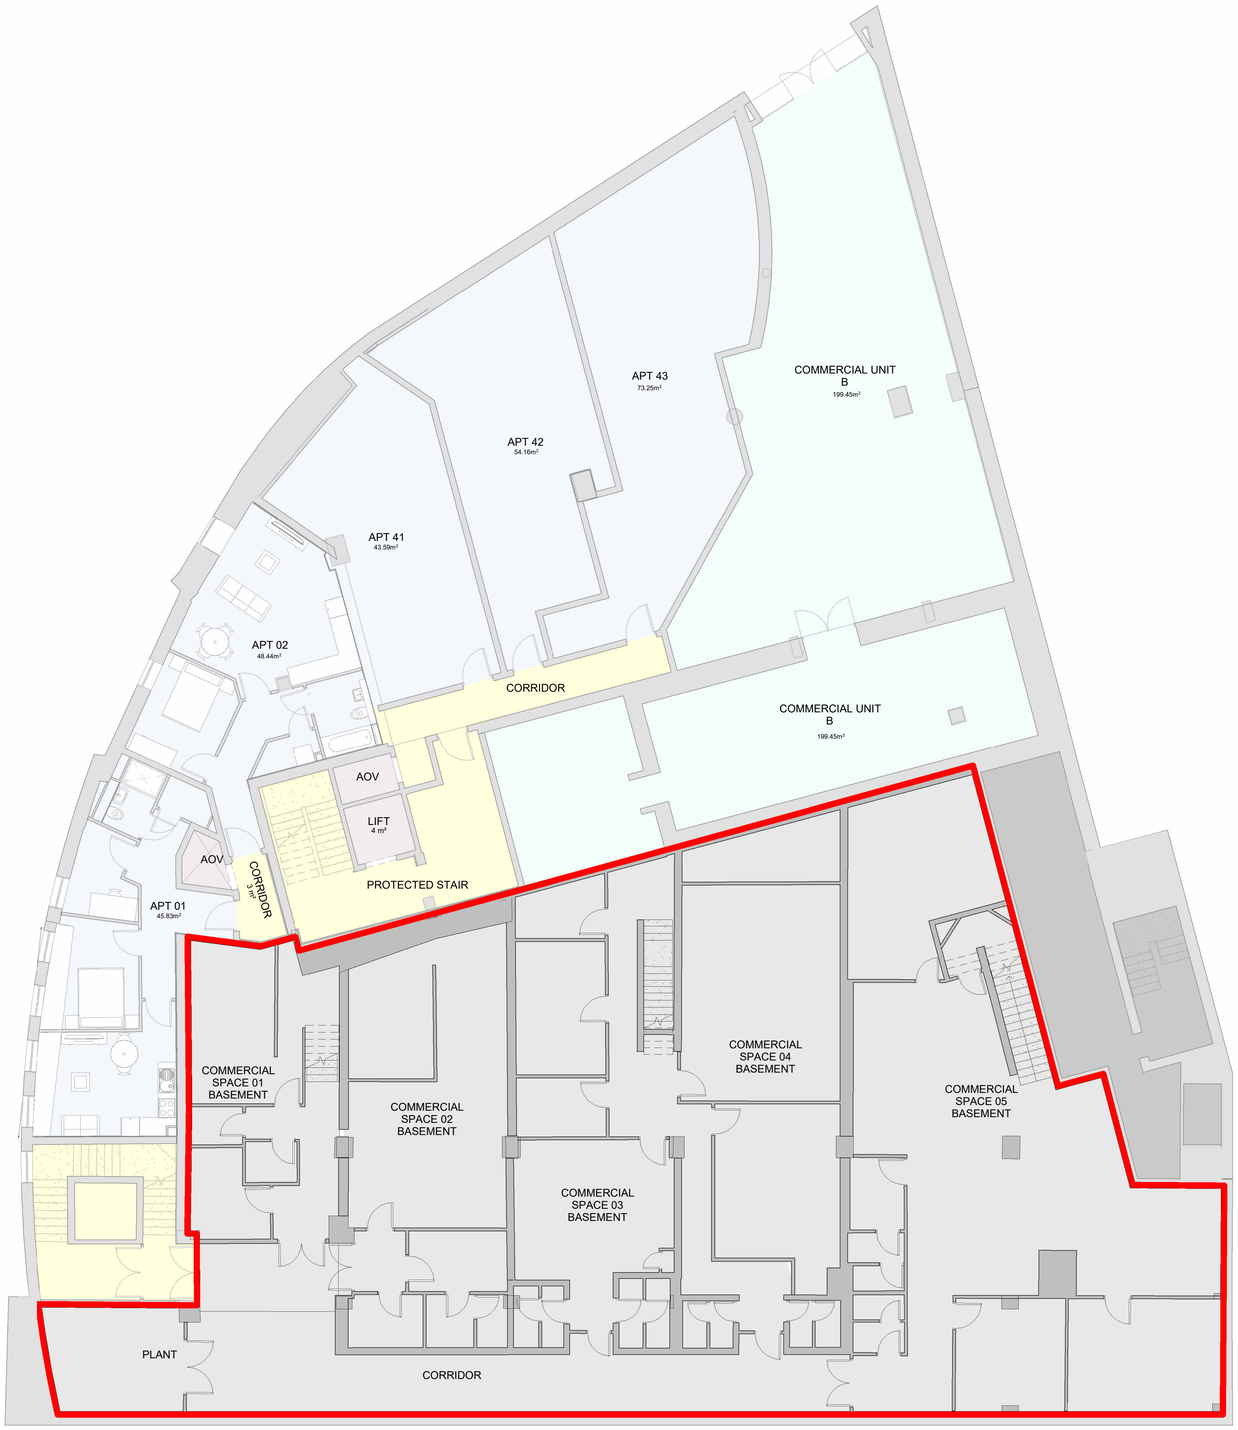

BASEMENT FLOOR PLAN

Scale: 1 : 100

COMMERCIAL RED LINE

KEY

1 BED
ANCILLARY
CIRCULATION
COMMERCIAL
COMMERCIAL COLOURED
NOT IN USE

CODA Architecture

CODA Studios Ltd. 82 Countess Road, Sheffield, S1 4TE
T: 0114 279 6003 E: information@codastudios.co.uk

Client
No14 RESIDENCIES LTD.

Project
COMMERCIAL HOUSE

Drawn	Checked	Date	Scale @ A1
JMH	**JC**	**11/09/26**	**1 : 100**

Title
BASEMENT COMMERCIAL RED LINE PLAN

Suitability Code
S3

Purpose for issue
REVIEW

Drawing No

Project	Originator	Volume	Level	Type	Role	Number	Revision
3381	CDA	00	B1	DR	A	SK26	