LEASE PLANNERS
WWW.LEASEPLANNERS.CO.UK

OFFICE: 0203 637 0150
EMAIL: sales@leaseplanners.co.uk

DRAWING TITLE:


DIGNITY FUNERALS,
9 POND STREET,
LONDON,
NW3 2PN


DATE: SEPTEMBER 2026

Scale: 1:150 at A4

1 2 3 4 5
150 300 450 600 750

SCALE: For the plan to be to scale, the above scale bar must measure correct when printed (for example 5cm)

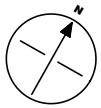


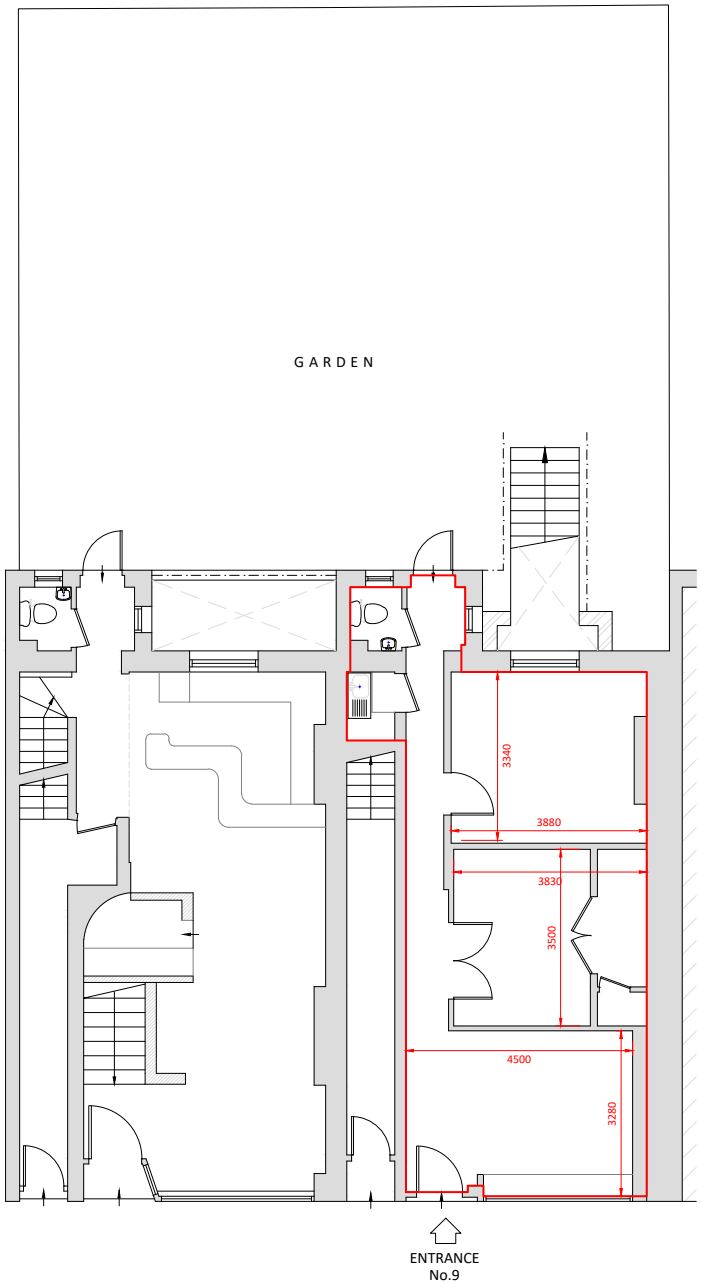

GROSS INTERNAL AREA (GIA)

GROUND FLOOR 55.13 Sq.m / 593.4 Sq Ft

GROUND FLOOR

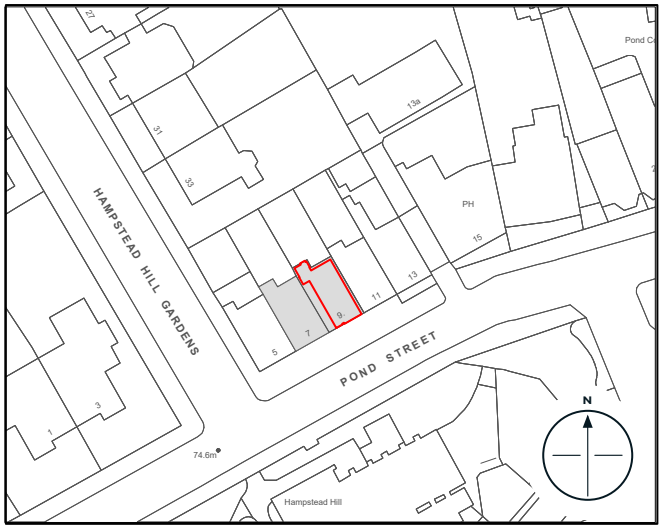

SITE PLAN SCALE
1:1250