

NOTE: DO NOT SCALE FROM THIS DRAWING

SCHEDULE OF REVISIONS

Revision	Date	Description

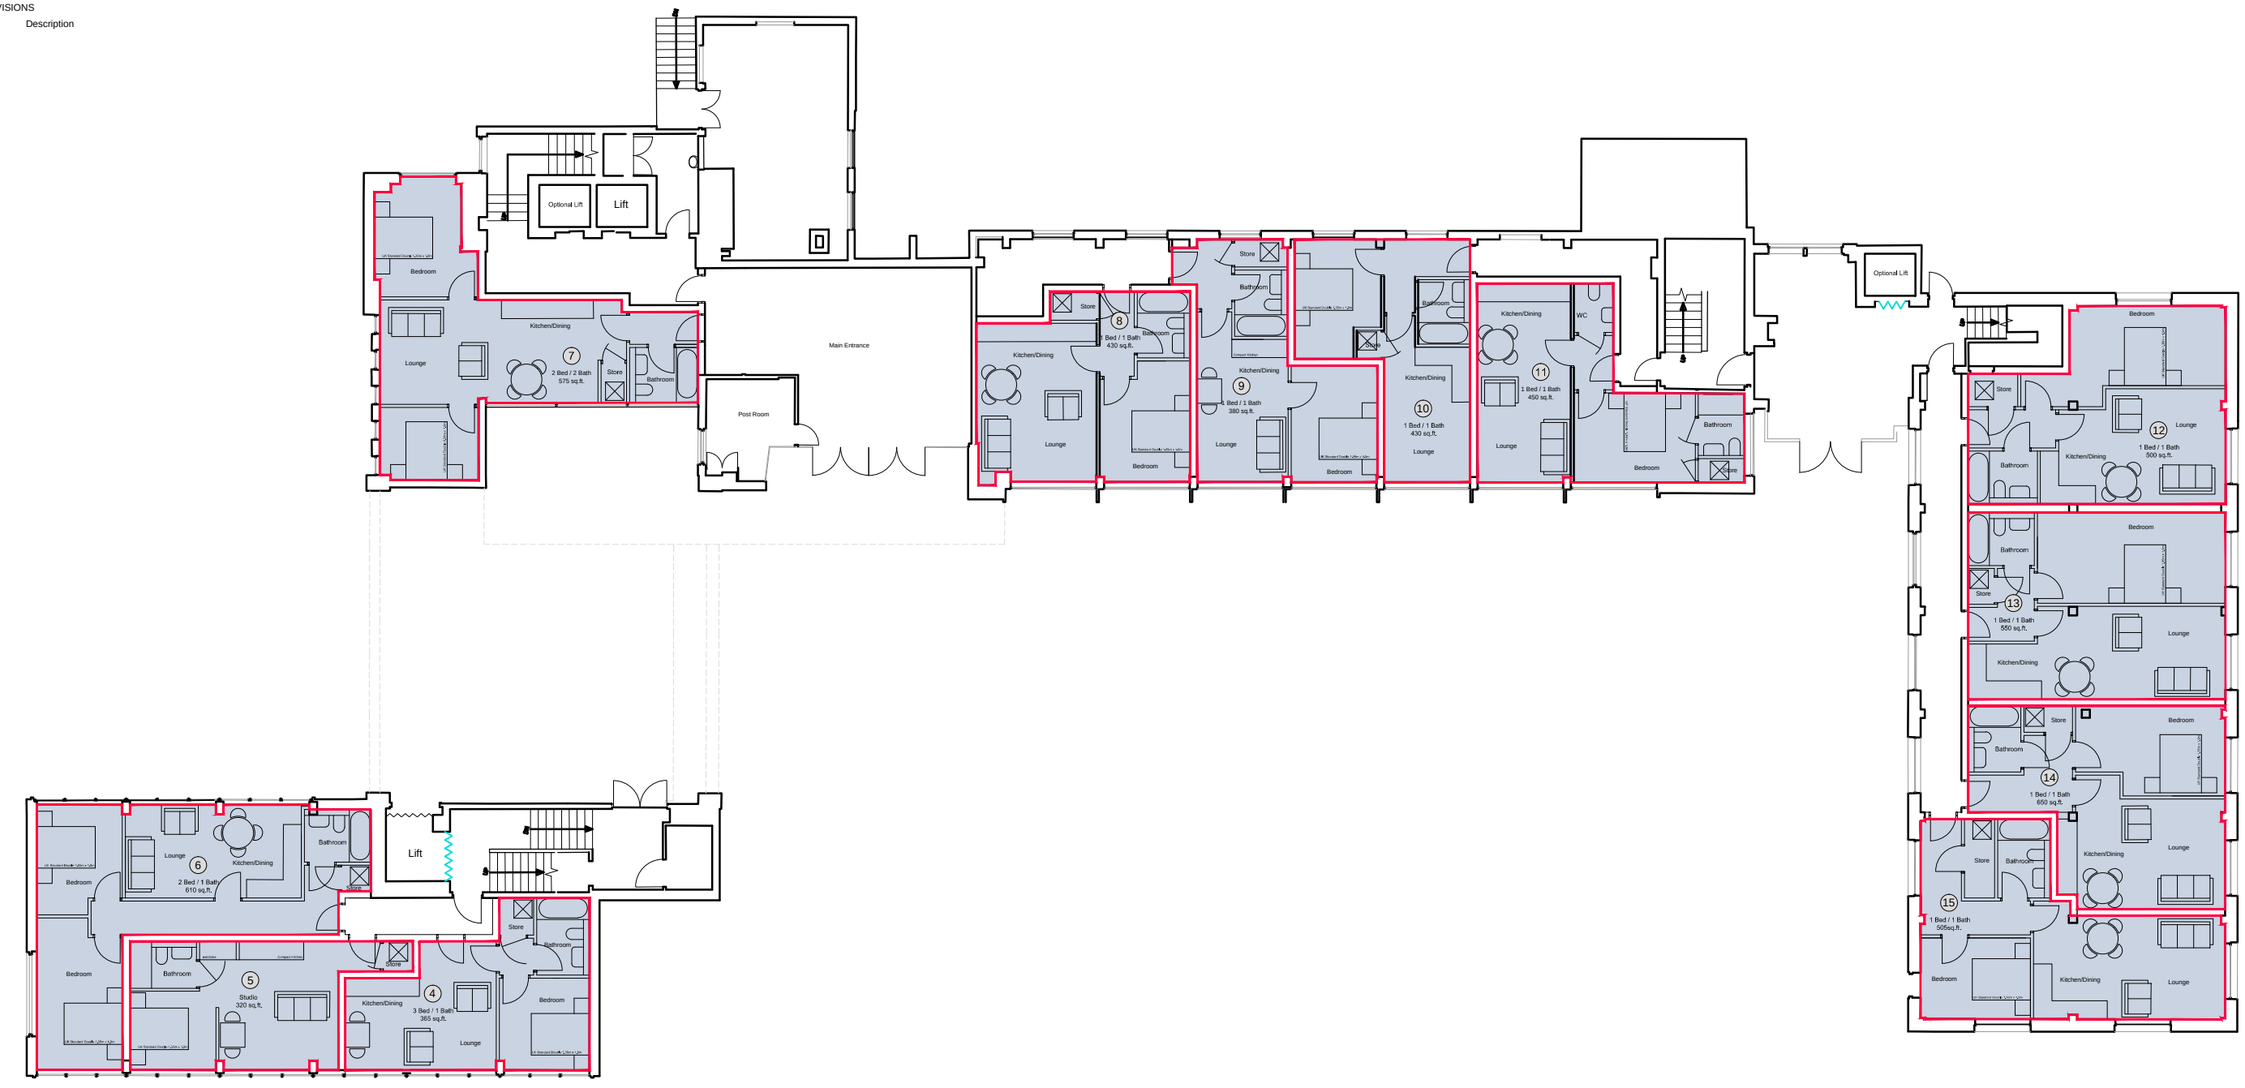

Ground Floor

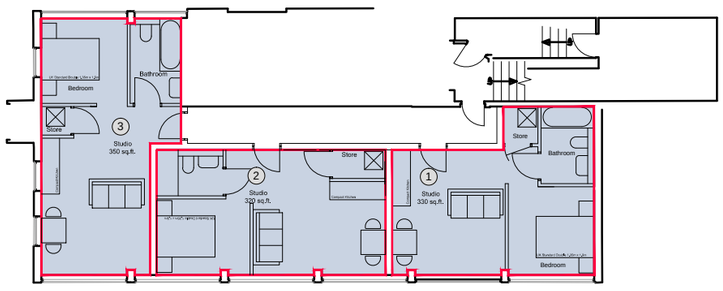

Lower Ground Floor

Mansion House

PROJECT MANAGEMENT

MANSION HOUSE GROUP

Tatton House, 20 Tipping Street, Altrincham, Cheshire, WA14 2EZ

Tel: 0161 929 7662

Mansion House Group Ltd. Reg. No. 09888633 Mansion House Project Management Ltd. Reg. No. 10504561 England

HILTON HOUSE, LORD STREET, STOCKPC

Drawing Title:	Proposed Ground Floor Plan
Drawing No.	MHG-007 (PL) 100
Revision:	*
Scale:	1:200 @ A3 / 1:100 @A1

© **Mansion House Group Limited**. This drawing is the property of Mansion House Group Limited and on the condition that it is not reproduced, disclosed or copied to any unauthorised person without written con