


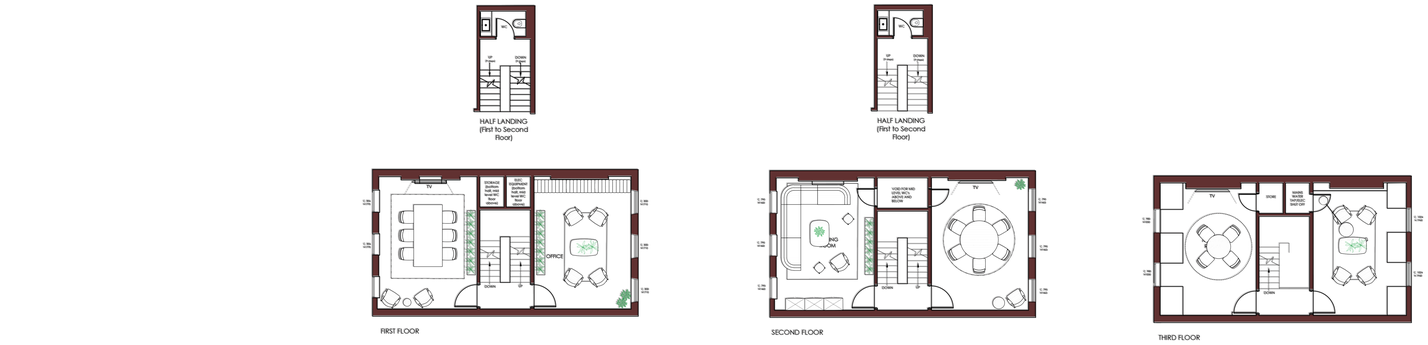

© COPYRIGHT
This drawing is protected under copyright and at no time should this drawing be reproduced in whole or in part without the permission of White Paper.

NOTE
This drawing is not to be scaled.
Appointed contractors are requested to notify White Paper of any discrepancies or variations relating to setting-out prior to manufacture and construction.
All information is subject to statutory approval and site survey. The general contractor is to carry out a check site survey to confirm that the design intent can be met and that it is appropriate for the environment in which it is to be installed.The general contractor is to notify White Paper in writing of all preparation works that are required to be carried out prior of their works.

N

Floor
00-03

KEY TO GENERAL ARRANGEMENT

Some symbols shown may not appear in drawing, and may not be to scale. Drawing must be printed in colour.

Existing fit-out & basebuild

Existing basebuild wall or partitioning
Existing glazing
Existing solid single door
Existing glass single door
Existing solid double door
NO WORKS to landlord areas

New partitioning, glazing and doors

New partitioning
New glazing
Refer to PSO drawing for specification
New solid single door
New glass single door
New solid double door
Refer to door schedule for specification

Furniture

New furniture
Existing furniture
Expansion furniture
Low height storage unit
Medium height storage unit
Tall height storage unit
(double doors)
(drawers)
(tambour door)

Joinery, Tea Points, Storage Wall etc.
Examples shown below only. Refer to scope of works, detail drawings & finishes schedule.

Reception Desk
Tea Point
Full height integrated storage cupboards
Full height integrated coat cupboards

REV	DESCRIPTION	BY	DATE
-	Drawing first produced	AP	19/06/2026

DRAWING STATUS
PRE CONSTRUCTION

Address
46 Colebrooke Row
London
N1 8AF

Project Number	Floor	Detail
WPD1051	00-03	GA

Drawing Title
Ground Floor & Townhouse
General Arrangement

Produced by	Scale	Date Created	Rev
AP	1:100@A1	19/06/2026	-

WHITEPAPER
7-10 Batteman's Row
London, EC2A 3HH
hello@whitepaperco.com
+44 203 859 4444

whitepaper