
Notes:

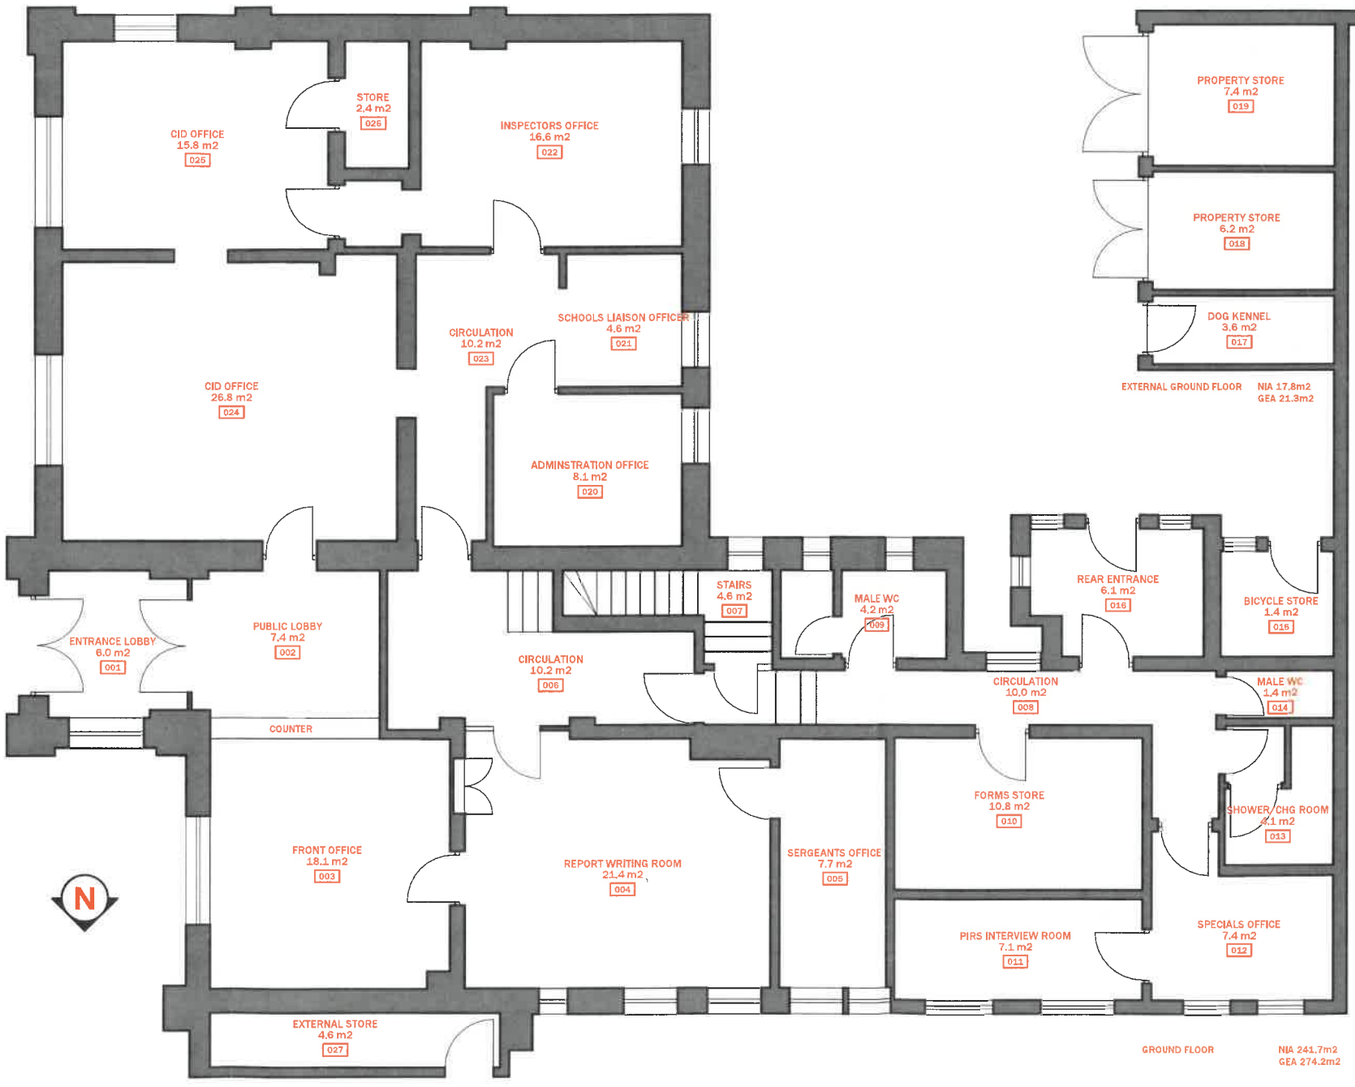

1 **GROUND FLOOR**

SCALE: 1:100

0	INITIAL ISSUE	N.P.	06/01/22
REV:	DESCRIPTION:	BY:	DATE:

STATUS: INFORMATION

southend on sea BOROUGH COUNCIL

SOUTHEND ON SEA BOROUGH COUNCIL
PROPERTY & ESTATE MANAGEMENT

SITE: LEIGH POLICE STATION

TITLE: GROUND FLOOR PLAN

SCALE AT A3:	DATE:	DRAWN:	CHECKED:
1:100	17/01/22	N.P.	
PROJECT NO:	DRAWING NO:		REVISION:
ASSET-22	001		0

A3-(1), 17/01/2022 13:22:41, ISO full bleed A3 (297.00 x 420.00 MM)