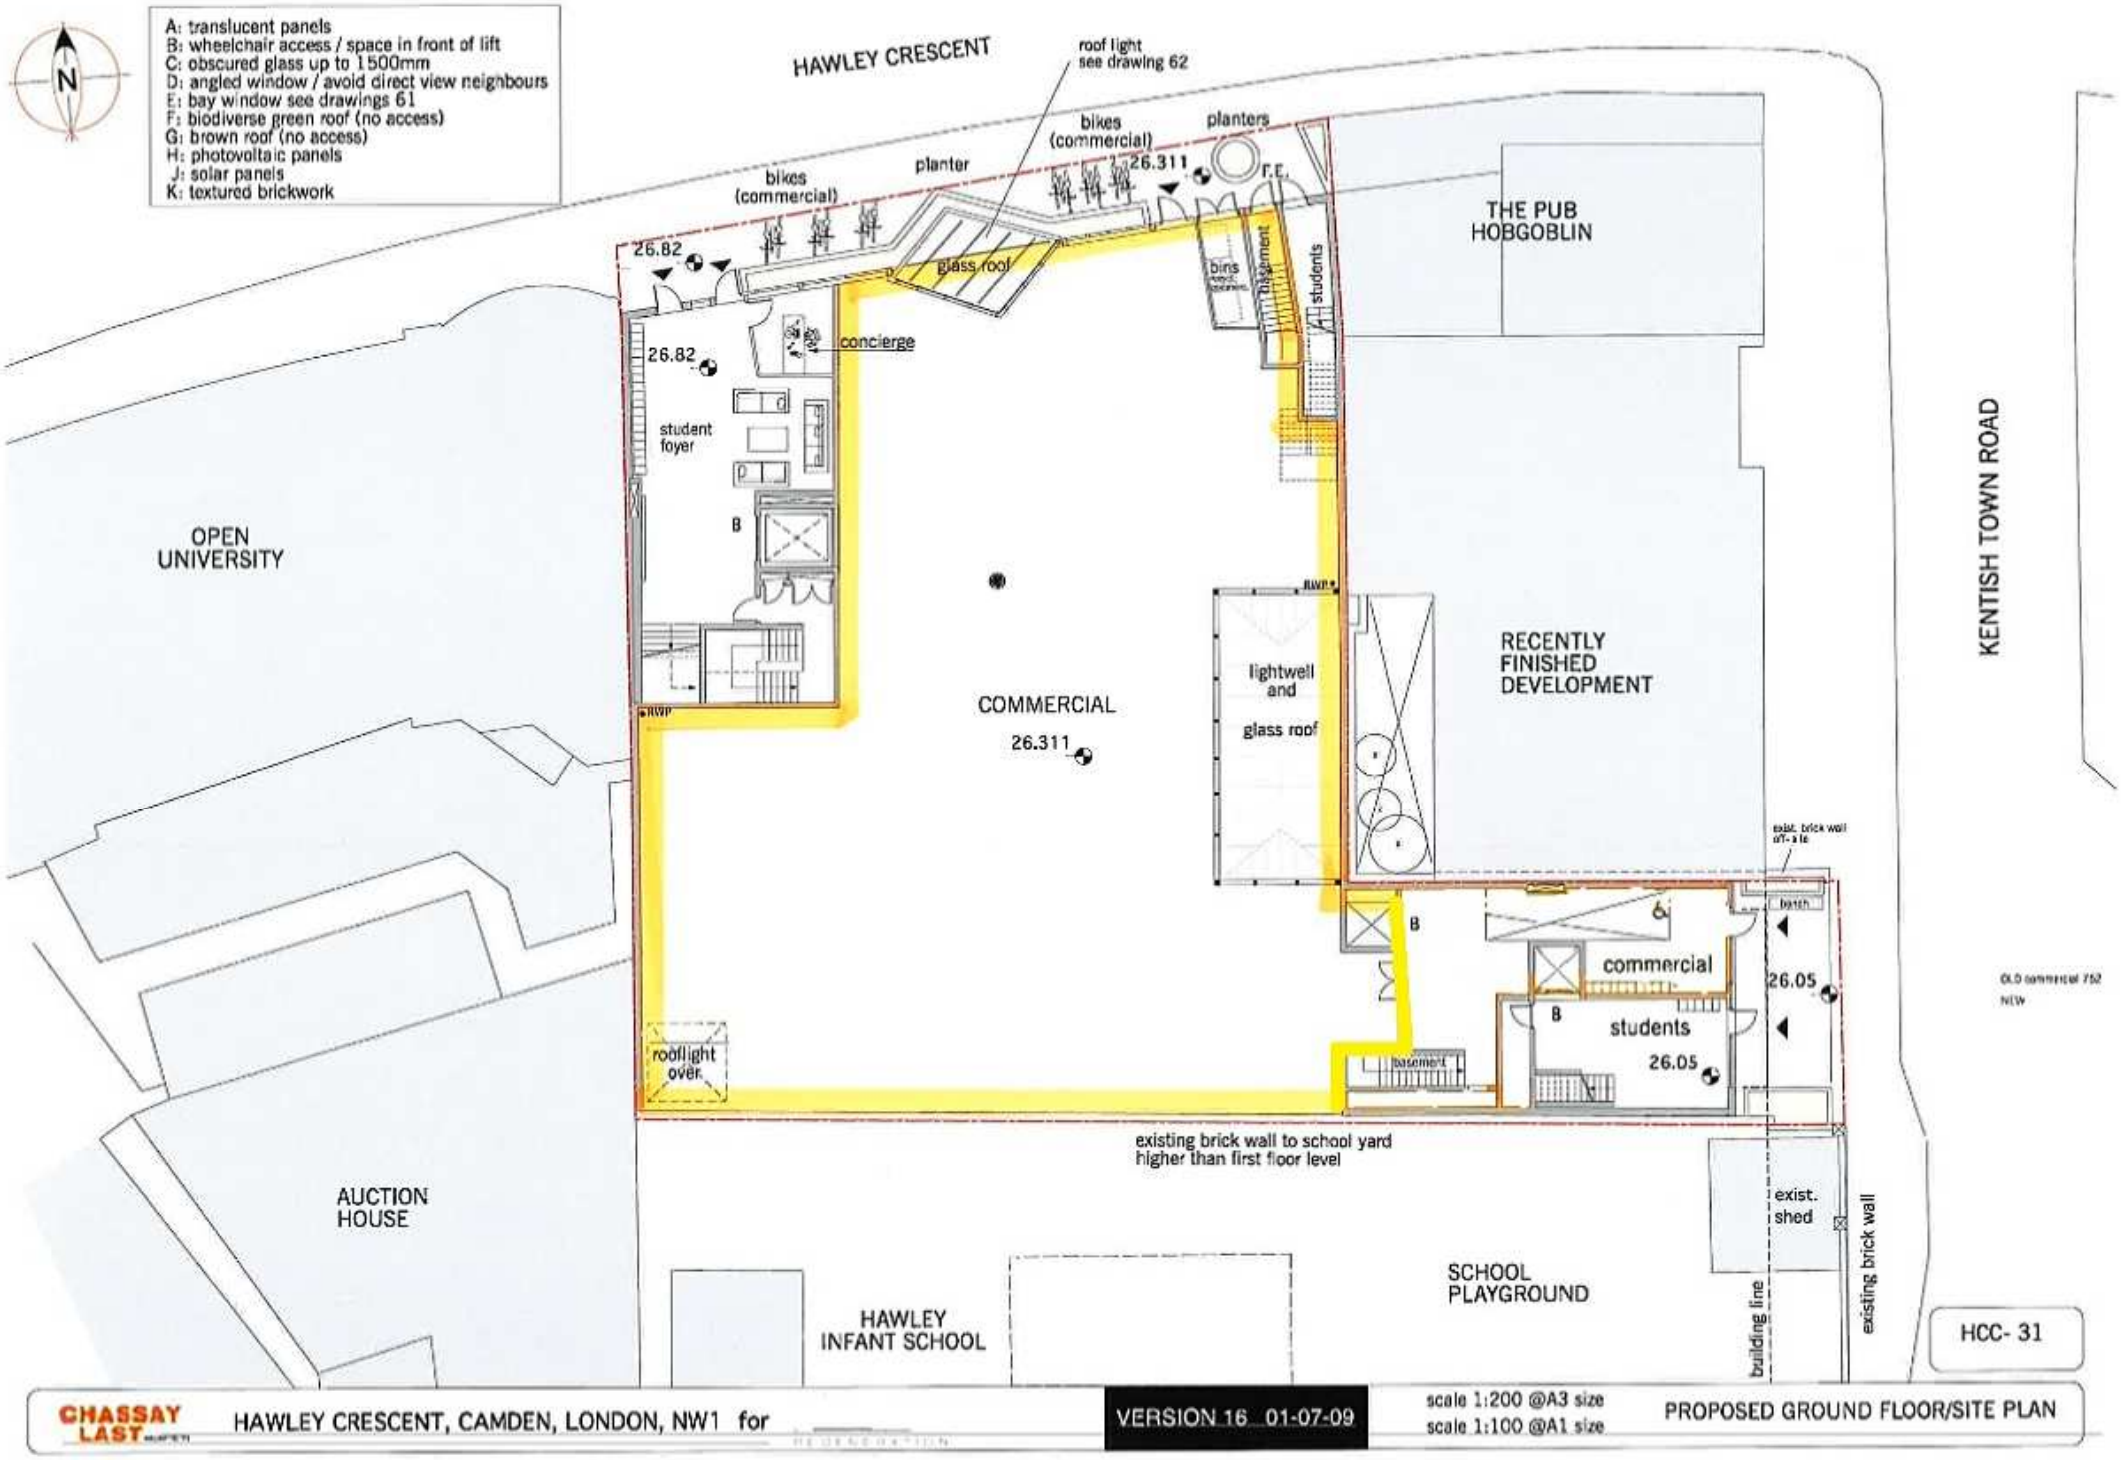

A: translucent panels
B: wheelchair access / space in front of lift
C: obscured glass up to 1500mm
D: angled window / avoid direct view neighbours
E: bay window see drawings 61
F: biodiverse green roof (no access)
G: brown roof (no access)
H: photovoltaic panels
J: solar panels
K: textured brickwork
N
HAWLEY CRESCENT
roof light see drawing 62
bikes (commercial)
planter
bikes (commercial)
planters
26.311
r.c.
THE PUB HOBGOBLIN
26.82
glass roof
bins
basement
students
concierge
26.82
student foyer
B
OPEN UNIVERSITY
RWP
COMMERCIAL
26.311
lightwell and glass roof
RECENTLY FINISHED DEVELOPMENT
KENTISH TOWN ROAD
exist. brick wall
bench
B
commercial
26.05
B
students
26.05
basement
roof light over
existing brick wall to school yard higher than first floor level
exist. shed
existing brick wall
building line
AUCTION HOUSE
HAWLEY INFANT SCHOOL
SCHOOL PLAYGROUND
HCC- 31
CHASSAY LAST
HAWLEY CRESCENT, CAMDEN, LONDON, NW1 for
VERSION 16_01-07-09
scale 1:200 @A3 size
scale 1:100 @A1 size
PROPOSED GROUND FLOOR/SITE PLAN