
NOTES

All dimensions and levels to be checked by Contractor and verified before work commences; dimensions must be not be scaled from this drawing.

Copyright reserved.

EC REGULATIONS - GENERAL NOTE

Where reference is made on this drawing to British Standards or to specific manufacturer's products or trade names, this is intended to indicate a minimum acceptable standard of performance etc. Materials and components conforming to an equivalent European Standard may be used and supporting evidence shall be produced at tender stage to confirm fitness for purpose.

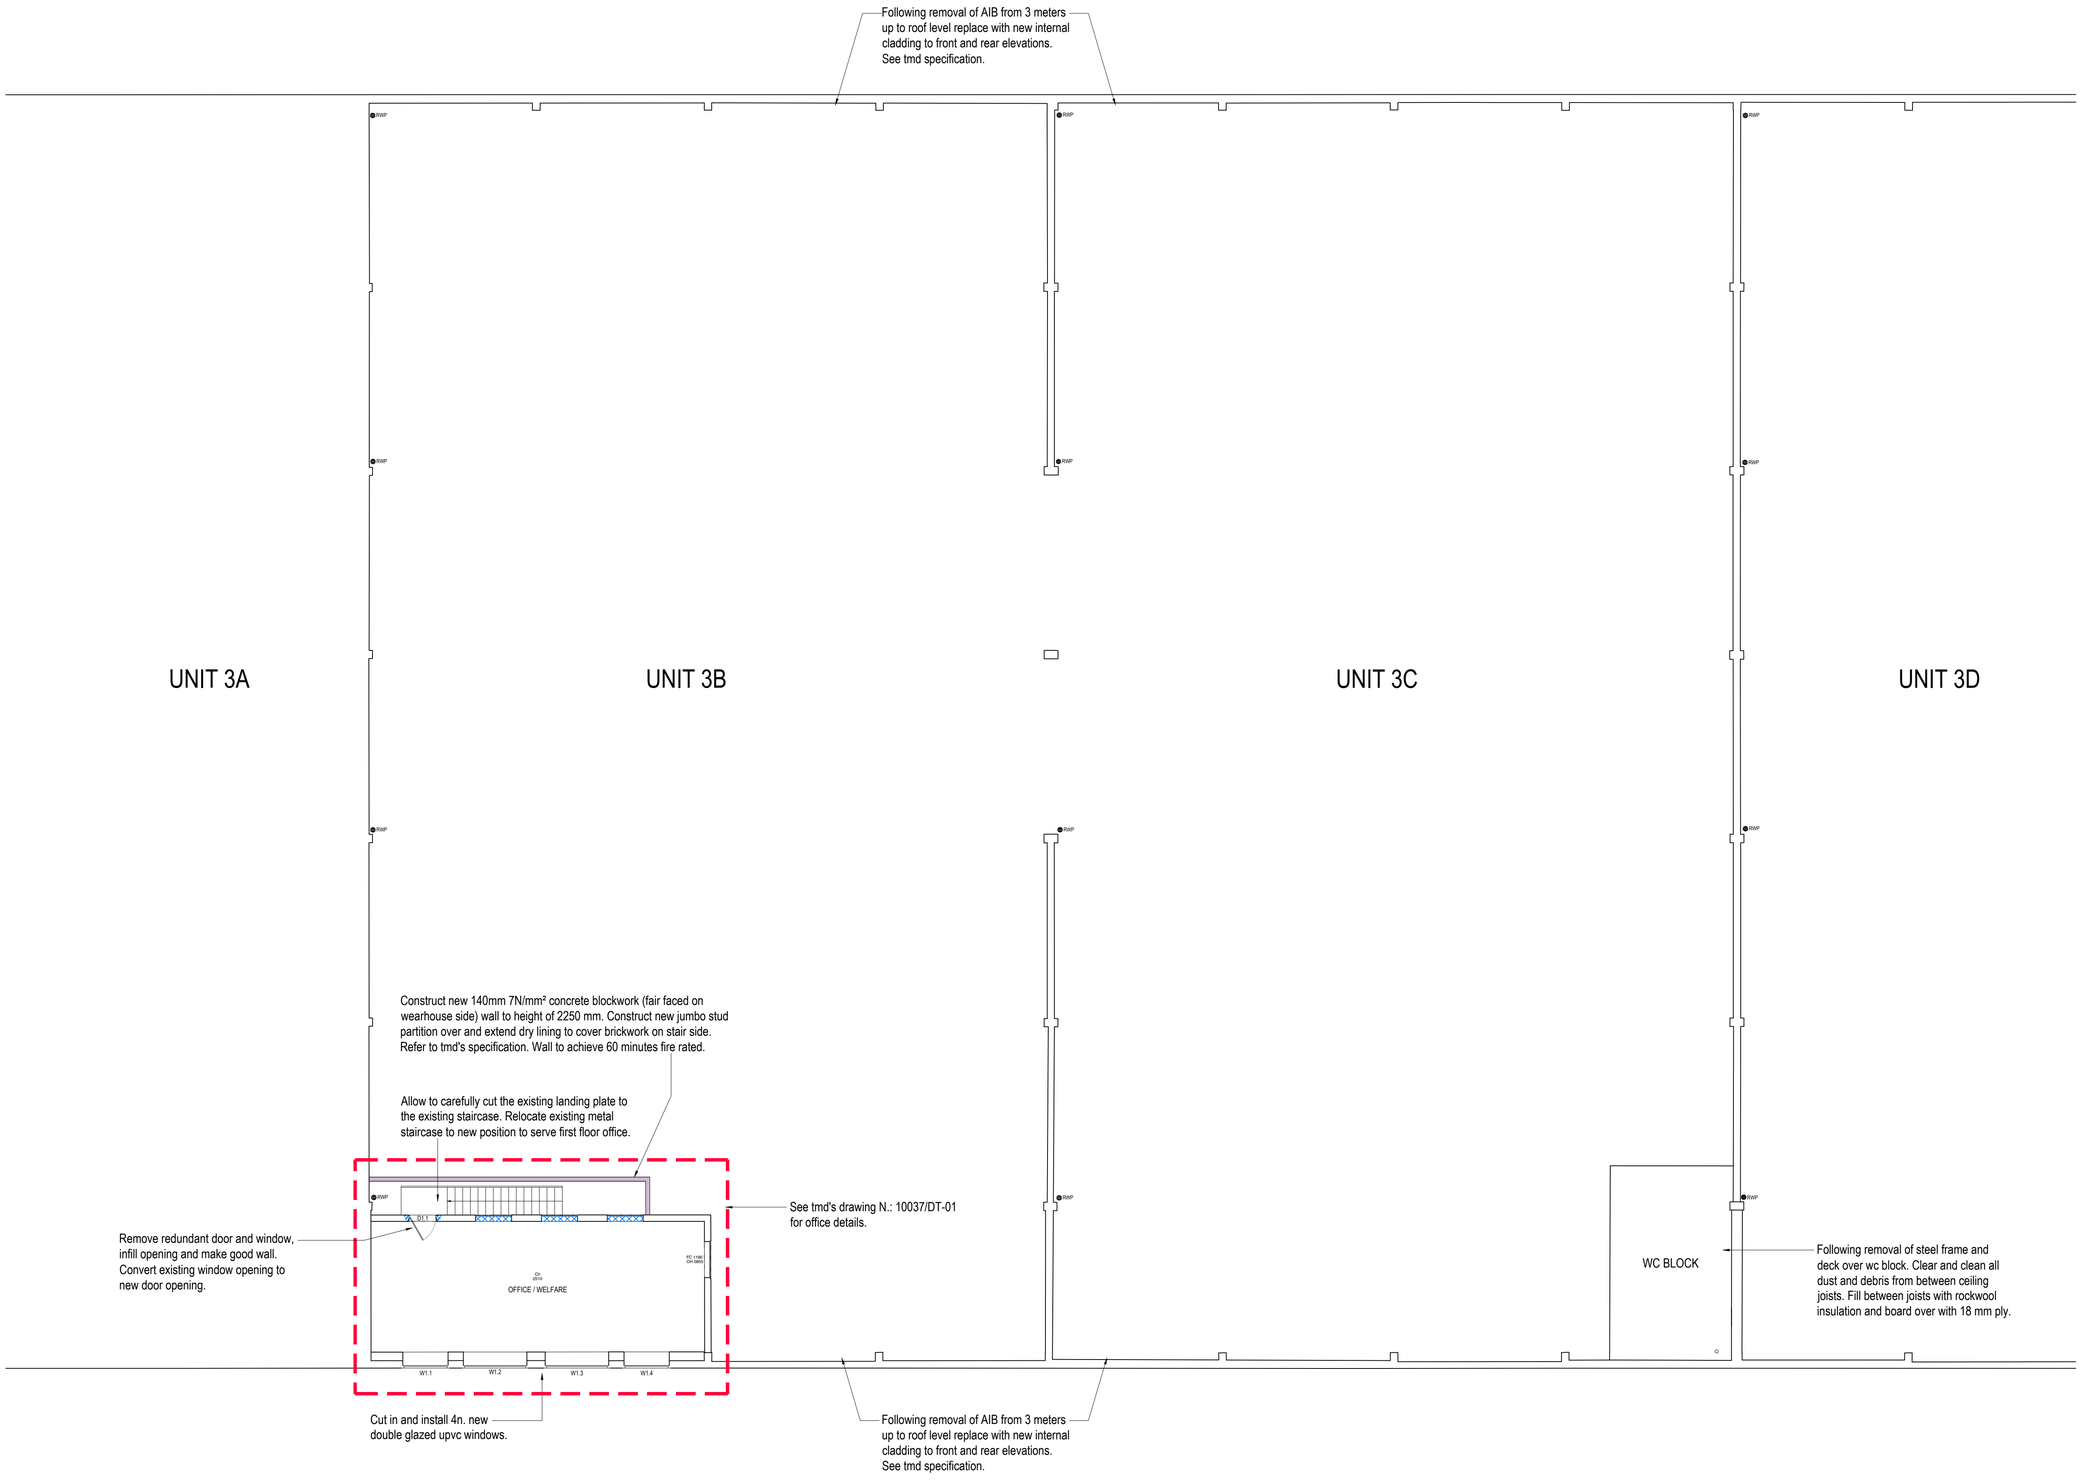

PROPOSED FIRST FLOOR PLAN

Scale 1:100

0 1 2 3 4 5 6 7 8 9 10

METRES

WALL TYPE LEGEND

- New cavity wall.
- New 140 mm concrete blockwork.
- New 140 mm Jumbo stud partition.
- New 100 mm new plaster board stud partition.

T2	WINDOW CONFIGURATION UPDATED	27.03.2019
T1	TENDER ISSUE	18.03.2019

revisions

TENDER ISSUE

UKCPT

One Bridge Wharf
156 Caledonian Road, London N1 9UU
Tel: 020 7636 6833

Threeways House
36 George Street, Oxford OX1 2BJ
Tel: 01865 260 600

e-mail: info@tmd-surveyors.co.uk
www.tmd-surveyors.co.uk

tmd
chartered surveyors and project managers

Project

UNITS 3B & 3C
GATWICK GATE, CHARLWOOD ROAD, CRAWLEY
RH11 0TE

Drawing:

PROPOSED
FIRST FLOOR PLAN

Scale:	Date:	Drawn By:	Checked By:
1:100 @ A1	MARCH 2019	EP	LB

Job No.	Drg No.	Rev'n				
10037	1-03		T1	T2	.	.
	A1 CAD:352	.	.	.	.	.