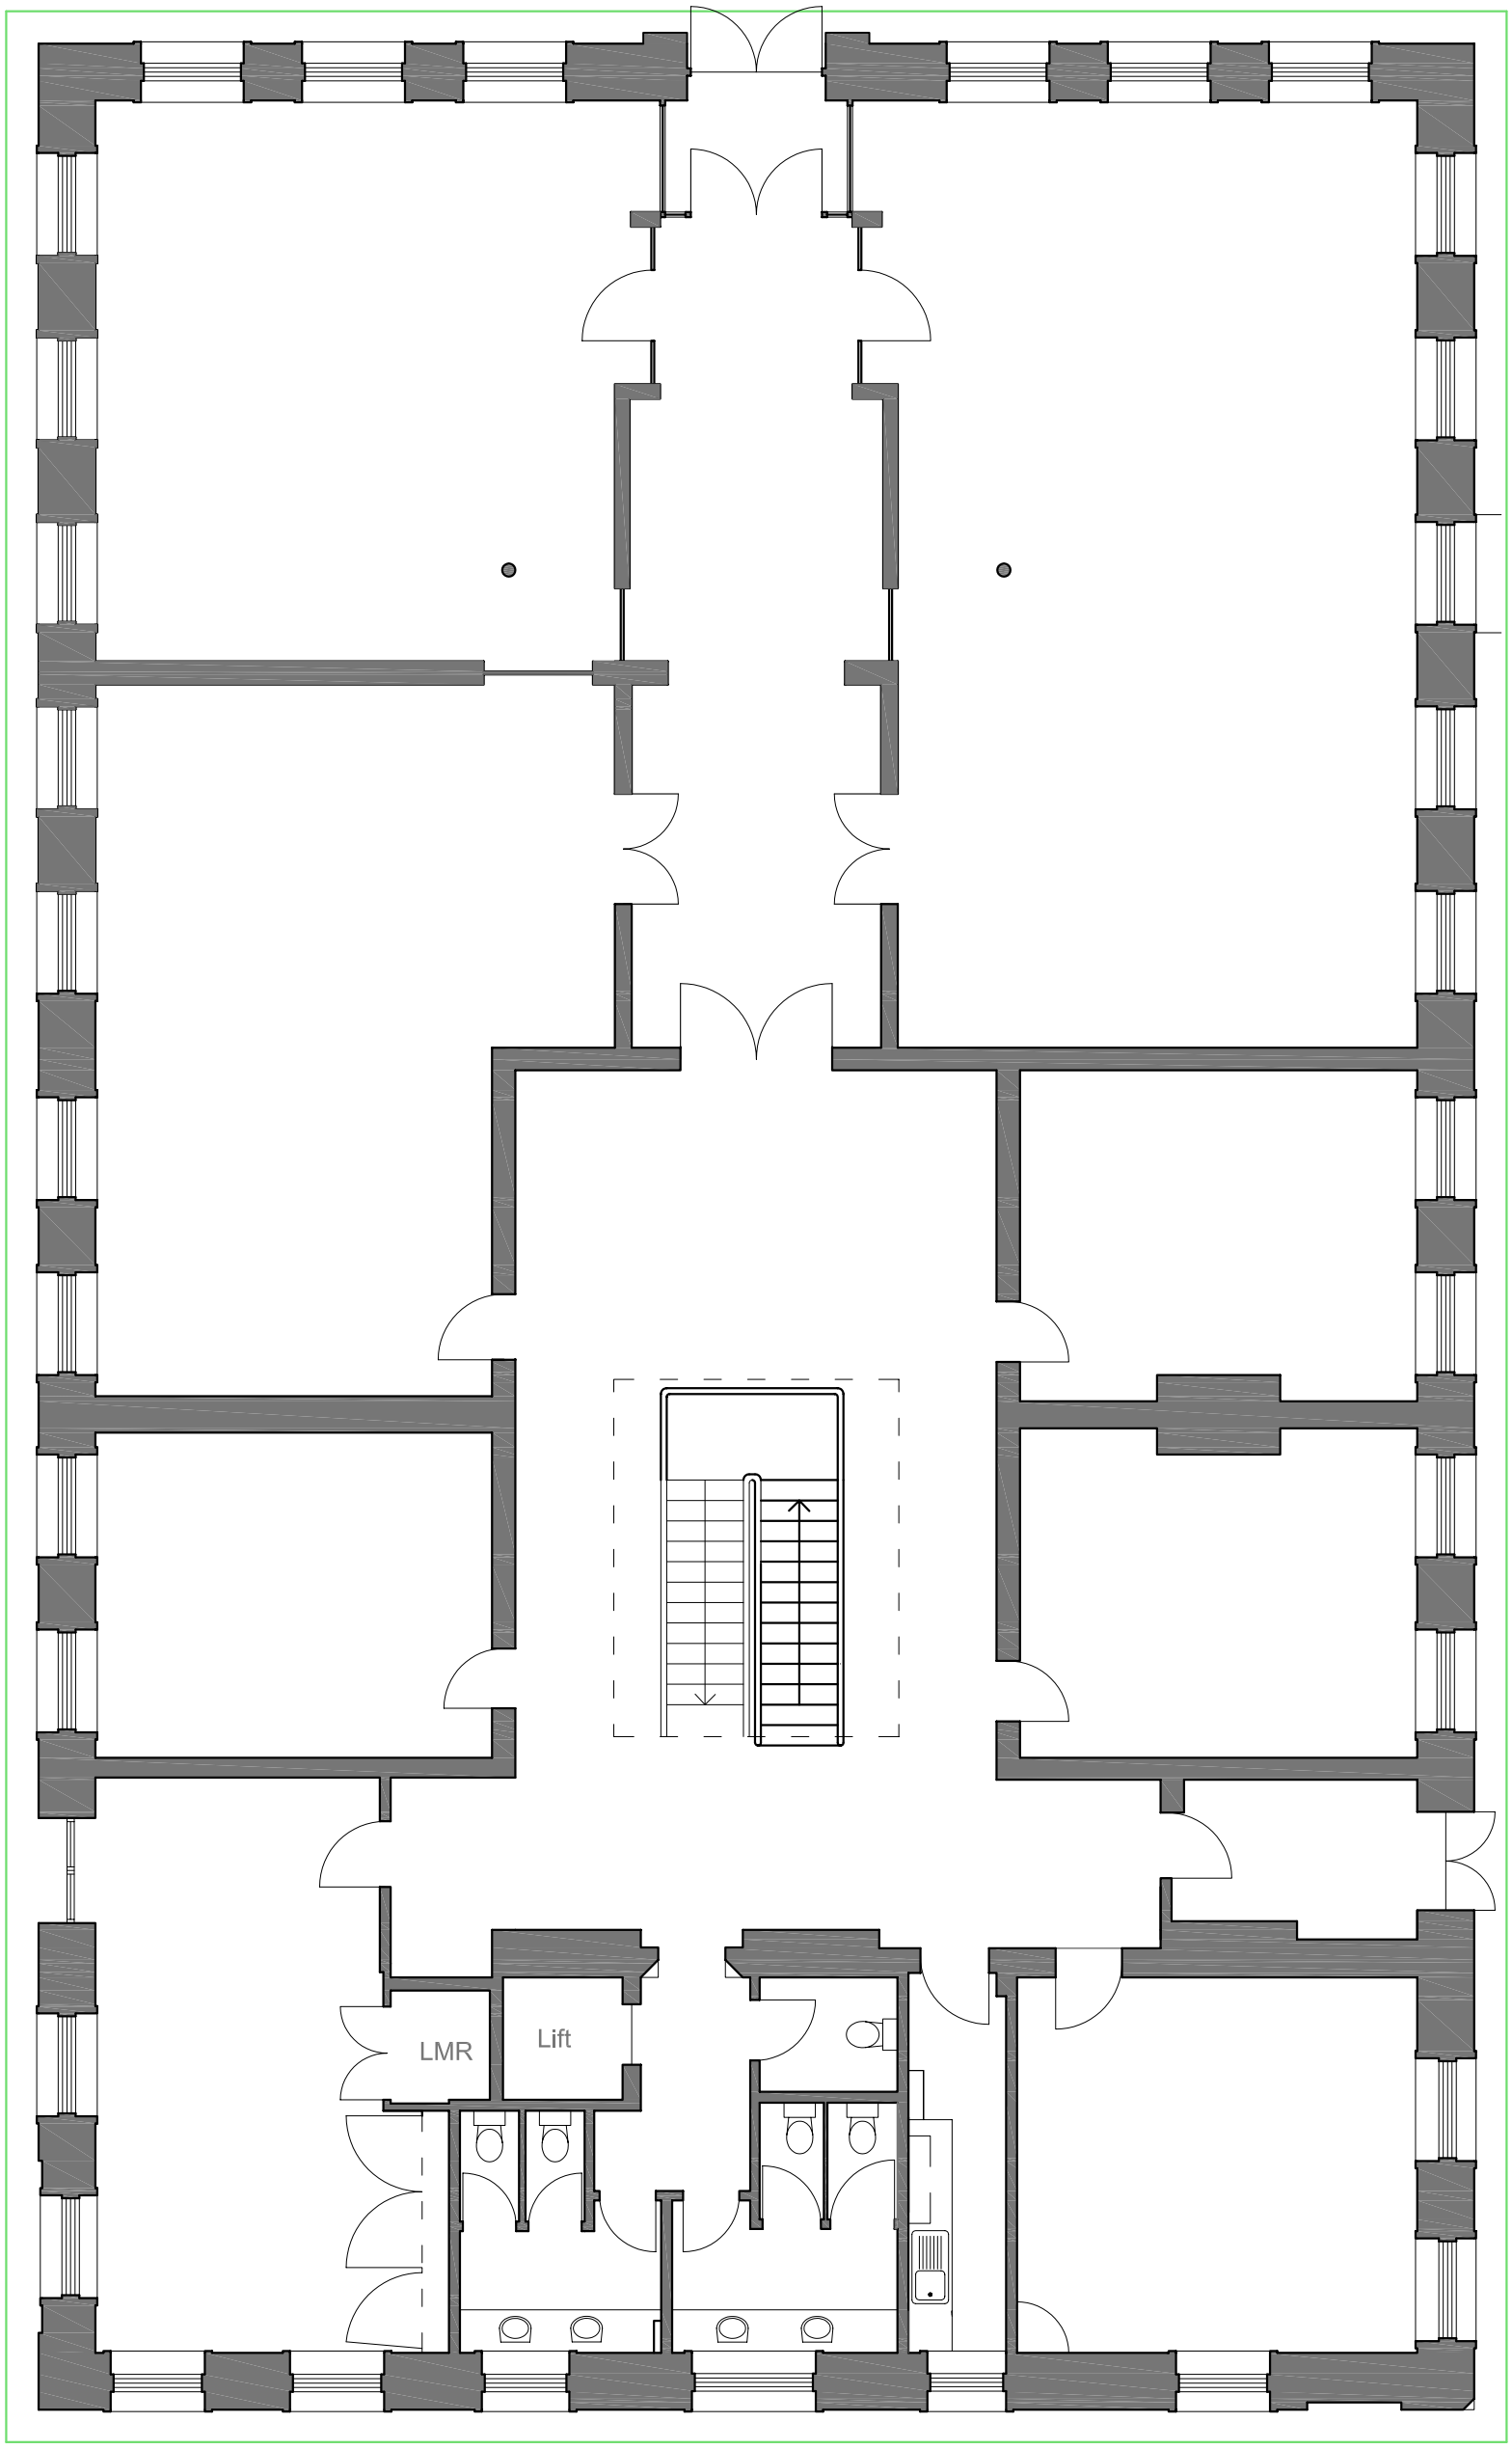


scale 1:100 @ A3

date September 2006


drg. no. 1201

client HPH

job Churchward House

drawing Ground Floor Plan

TEKTUS
ARCHITECTS
St George's Lodge 33 Oldfield Road Bath BA2 3NE
tel (01225) 466173 fax (01225) 462605
Email: name@tektus.freeserve.co.uk

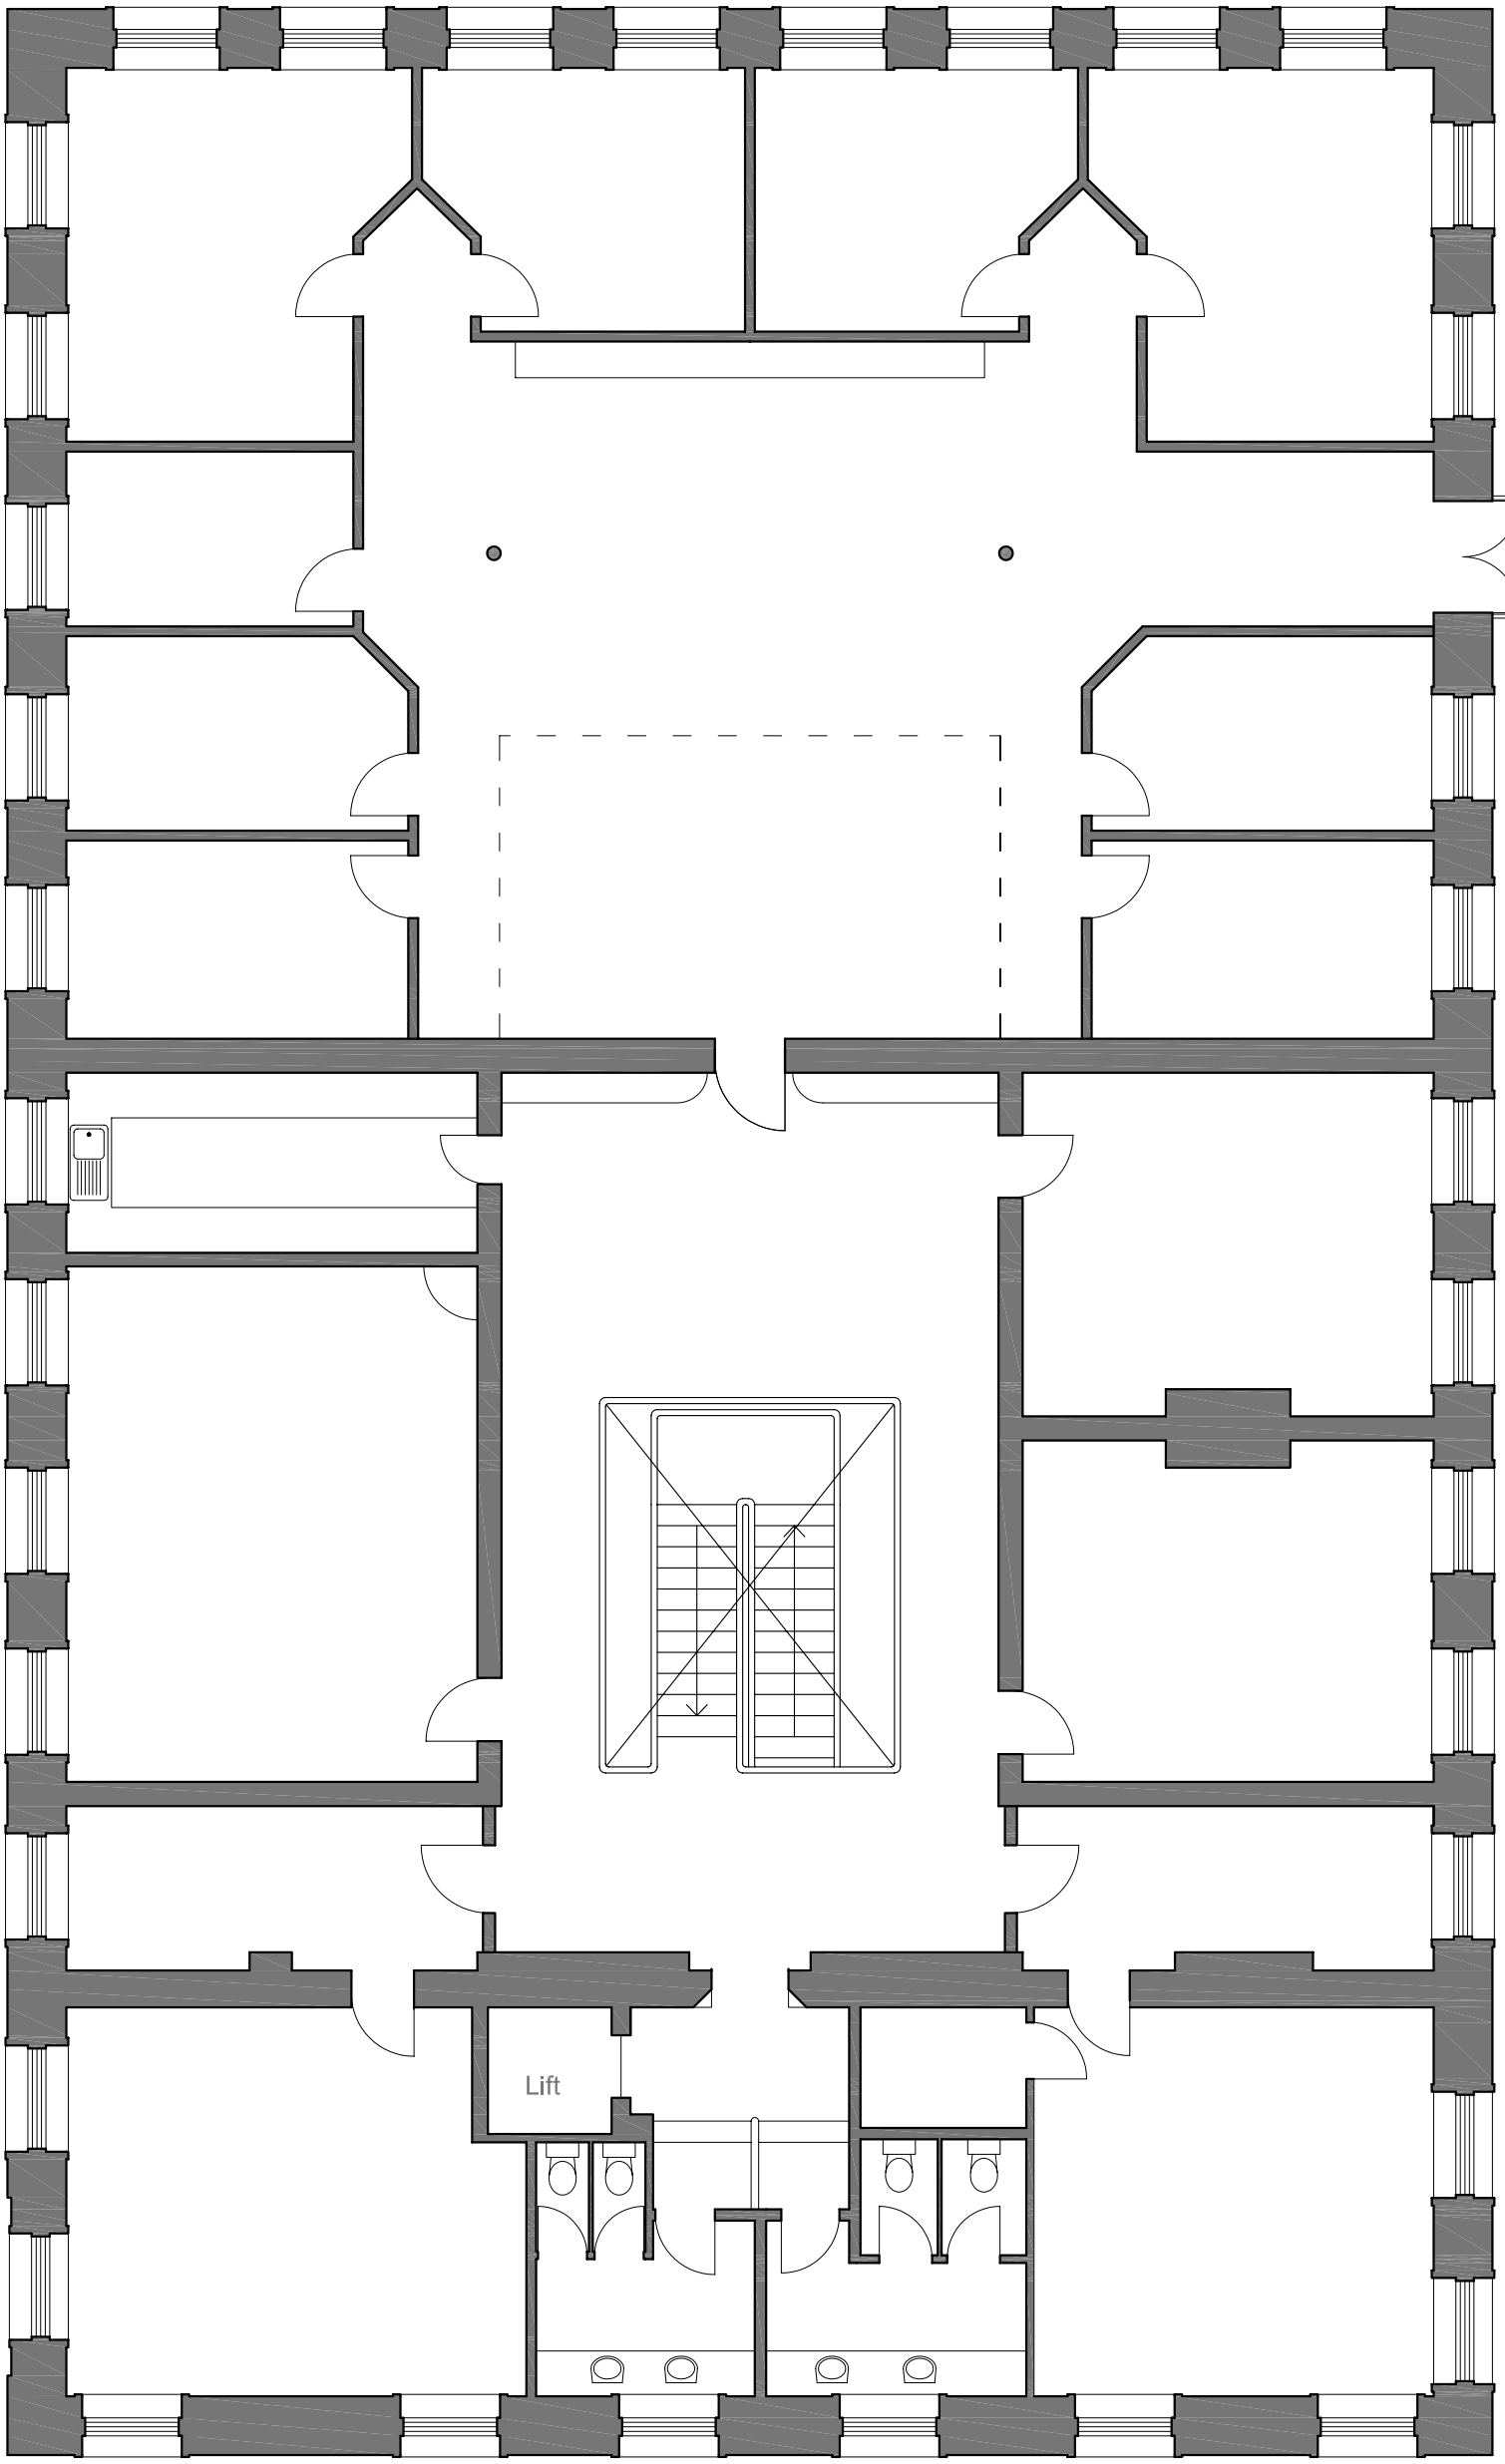

scale 1:100 @ A3

date September 2006

drg. no. 1201

client HPH

job Churchward House

drawing First Floor Plan

TEKTUS
ARCHITECTS
St George's Lodge 33 Oldfield Road Bath BA2 3NE
tel (01225) 466173 fax (01225) 462605
Email: name@tektus.freeserve.co.uk