
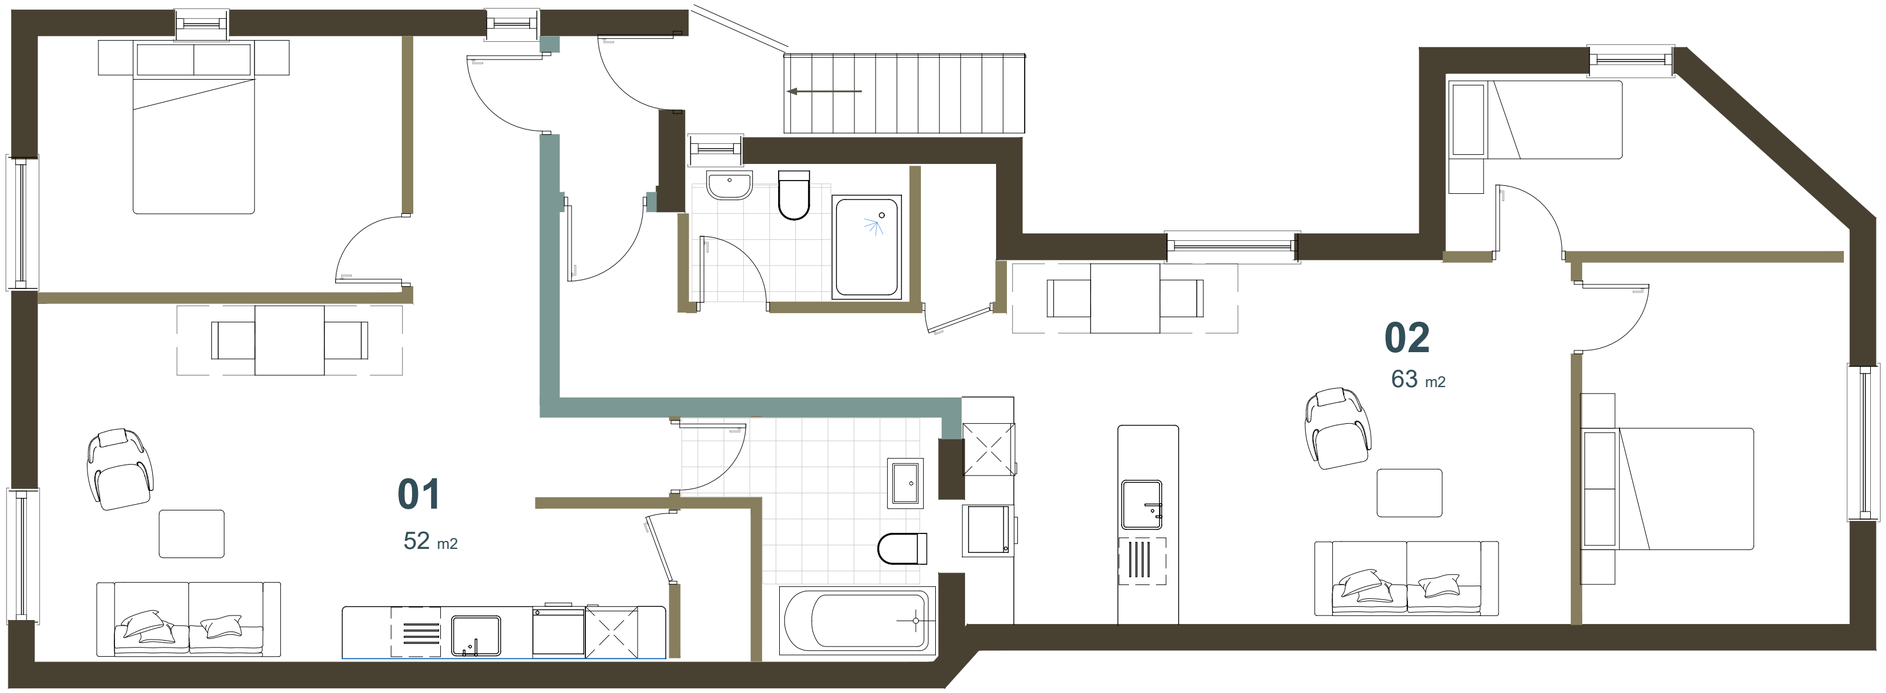


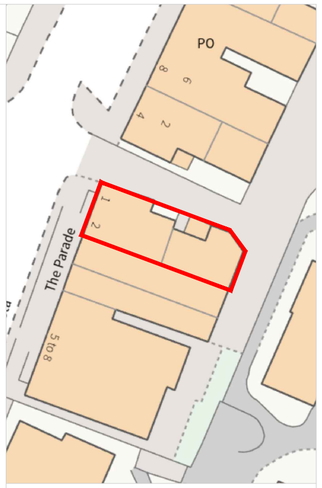

Key Plan

DCSK
91 Swains Lane, London N6 6PJ
+44 7730 762745 paul@DCSK.design

Client **SHS and Co.**

Project 1 And 2 The Parade, Court Road, Brockworth, Gloucester, GL3 4EW

project xx

Scale 1: 50

0 1 2 3 4 5

P 00 Test Blocking 2026/ 03/ 04

D R A F T

2026/ 03/ 04

A 13

Proposed First Floor Plan