
1. 9M TOTEM SIGN
2. DT DIRECTIONAL ENTRY SIGN
3. DT ENTRY ROAD MARKING
4. HEIGHT RESTRICTION BANNER
5. PRE MENU BOARD
6. DT ORDER CANOPY & 5x MENU BOARD
7. ORDER POINT/PICK UP POINT ROAD MARKING LINE
8. WAITING BAY
9. DT THANK YOU / EXIT ONLY SIGN
10. DT EXIT ROAD MARKING
11. UTILITY YARD
12. BICYCLE RACKS
13. INDICATIVE BAR LAYOUT
14. OUT OF HOURS DELIVERY BAY
15. ELECTRIC CAR CHARGING x 3
16. MONUMENT SIGN

- METAL BOLLARD WITH REFLECTIVE STRIP
- NON-ILLUMINATED BOLLARD

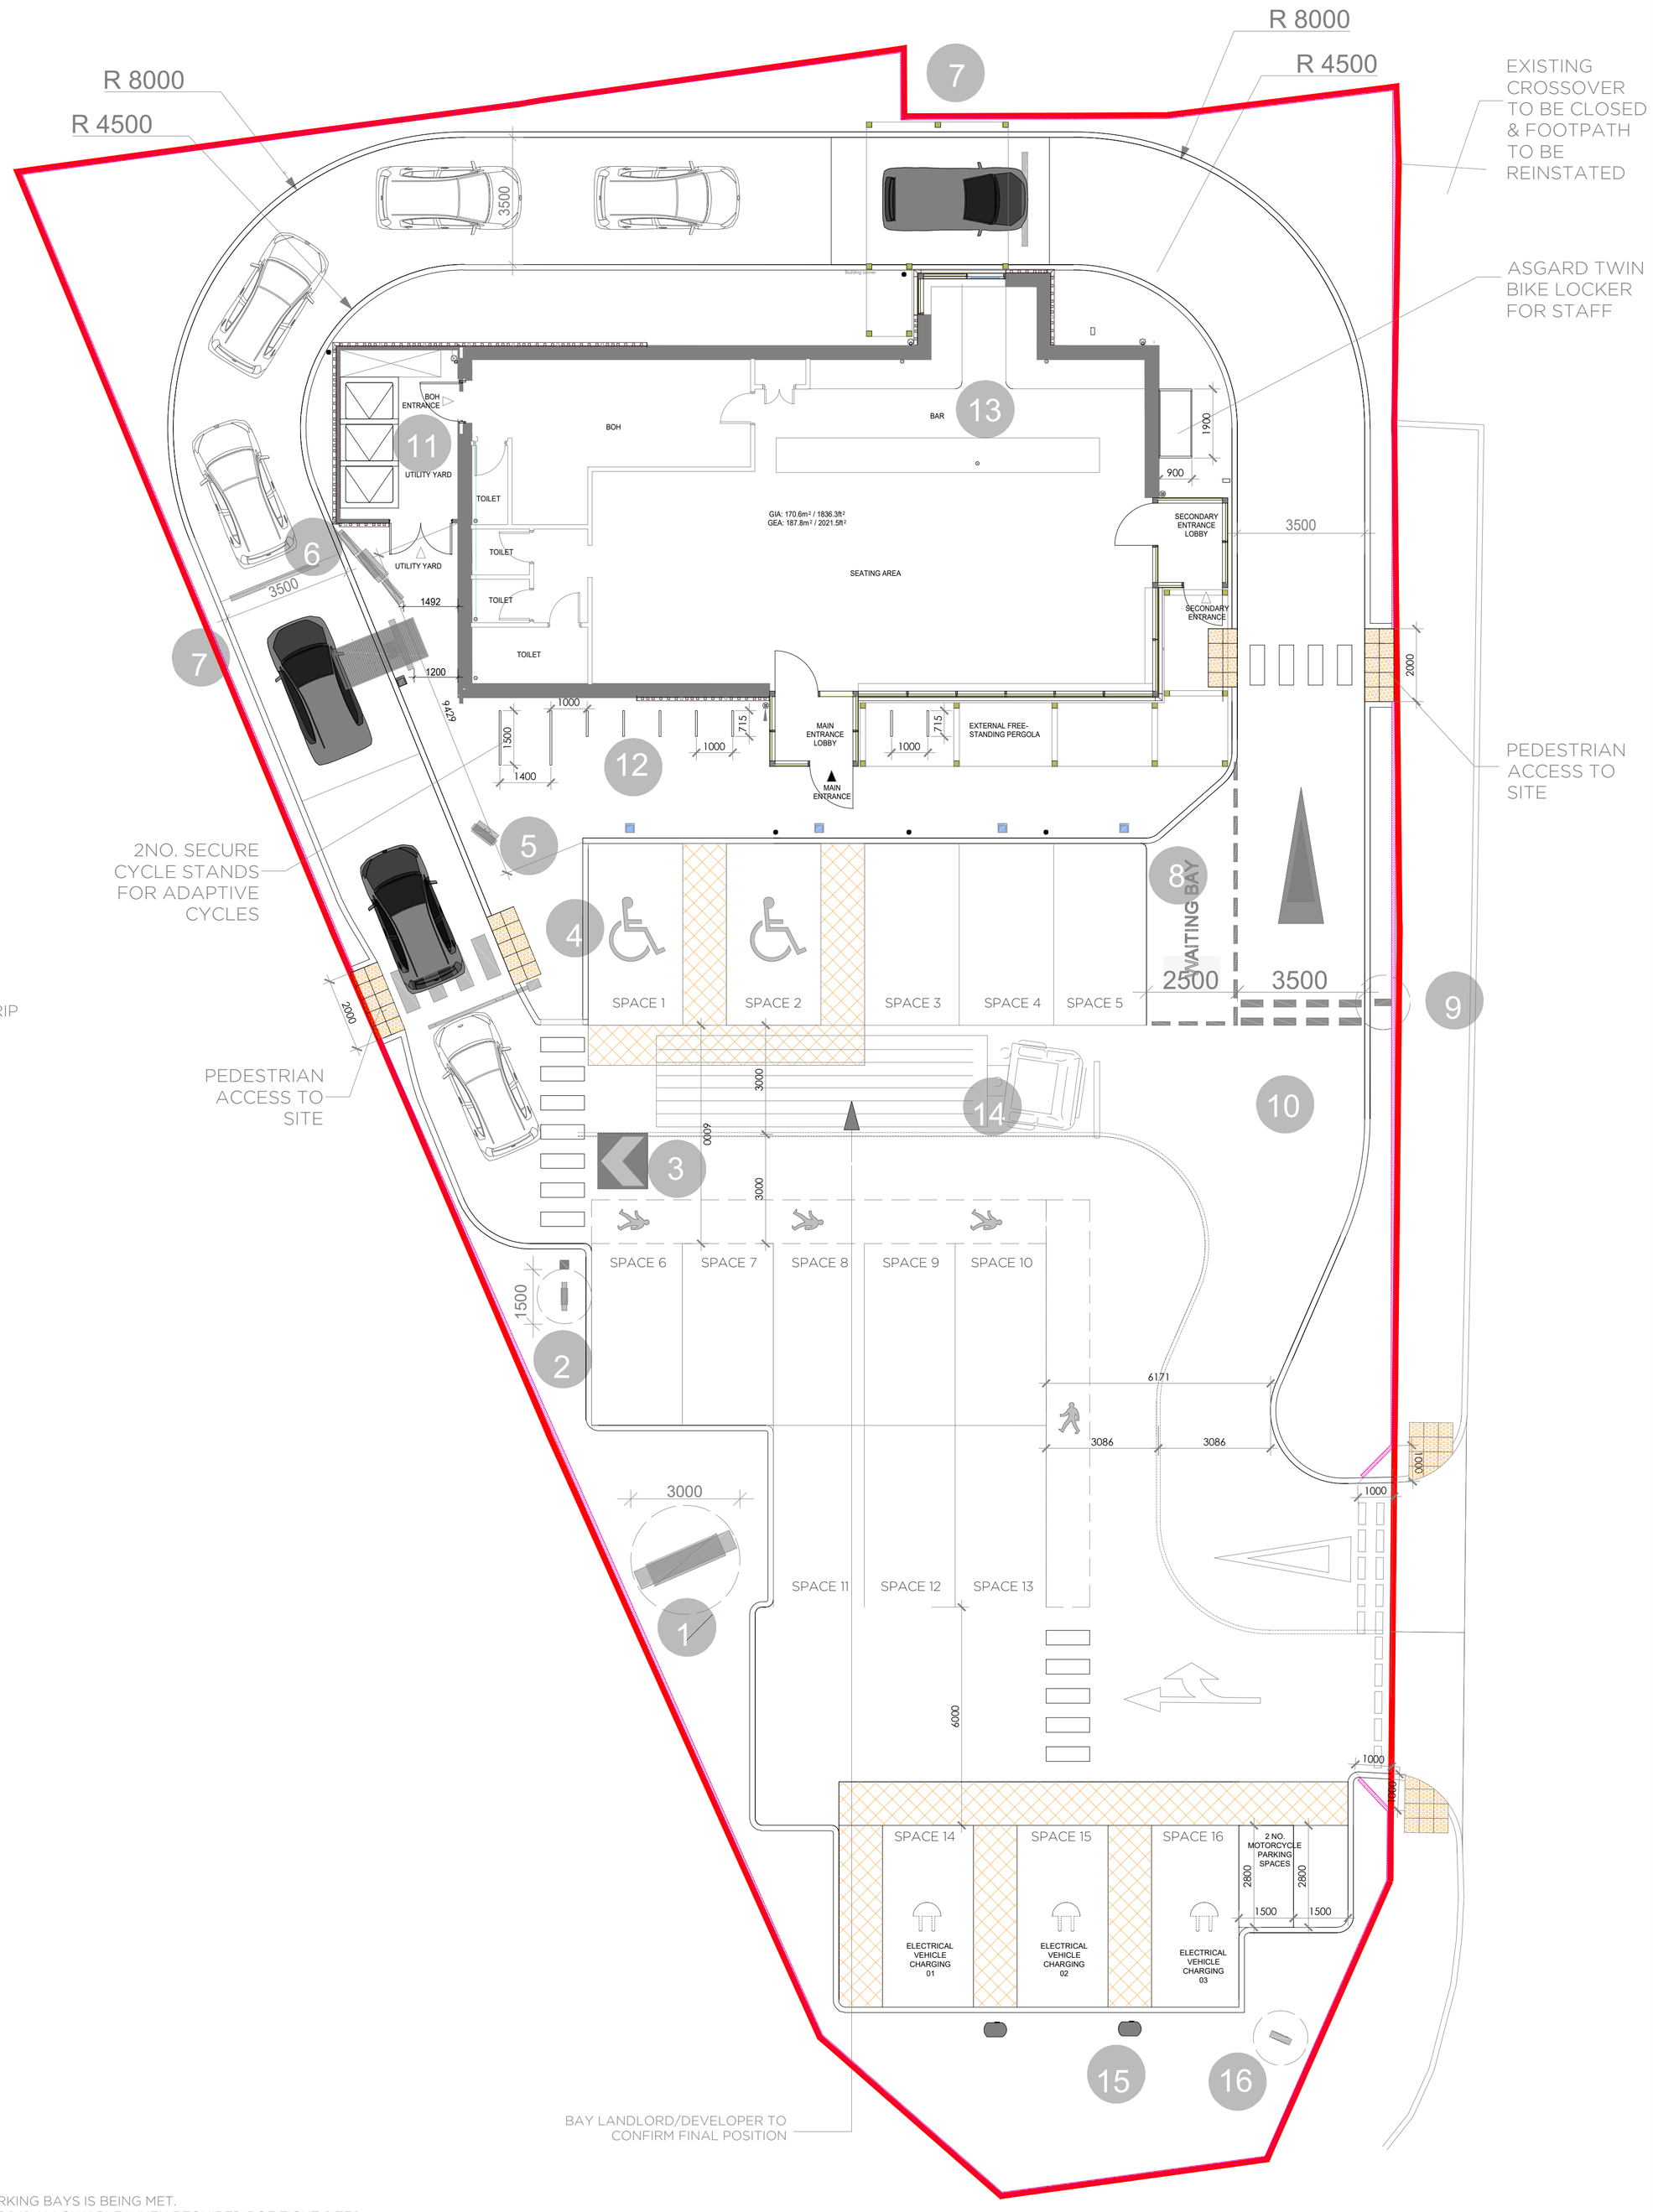

NOTE:
1. MINIMUM PARKING BAY REQUIREMENTS OF 15 PARKING BAYS IS BEING MET.
2. 3.5 WIDE DT LANE IS REFERABLE BUT DOWN TO 3.2 IS ALLOWABLE WHEN REQUIRED ROF TIGHT SITES.
3. MINIMUM DISTANCE ALLOWABLE FROM EDGE OF SEATING TO EDGE OF PARKING BAY IS 3.6 METERS.
4. CARS MEASURE AT 6M CENTRES.
5. NEW DT SIGNAGE STANDARDS ON UK PROJECTS.

Proposed Site plan scale: 1/100@A1

SCALE 1:100
0m 1 2 5 10

REV.	DATE	DESCRIPTION	BY
D	06-12-24	Amended monument sign position	SP
C	29-08-24	Amended as per transport comments	RV
B	28-05-24	Access Widened	RV
A	08-08-23	Original scheme replaced with new based upon latest Stockport test fit drawing issued by client. Bin store area reduced to allow for building to fit the available space.	

PURPOSE OF ISSUE STAGE 03 | **STATUS** S4

NOTES
1. ALL DIMENSIONS IN MILLIMETRES (mm) AND LEVELS IN METRES (m) ABOVE NATIONAL DATUM. ALL DIMENSIONS TO BE CHECKED ON SITE AND AGREED ON SITE WITH APPOINTED BUILDING CONTRACTOR/SHOPFITTER.
2. DO NOT SCALE FROM THIS DRAWING. ONLY WRITTEN DIMENSIONS SHALL BE USED.
3. THIS DRAWING IS TO BE READ IN CONJUNCTION WITH ALL RELEVANT ARCHITECTURAL DRAWINGS AND SPECIFICATIONS AS WELL AS ALL RELEVANT INFORMATION FROM THE STRUCTURAL, MEP AND CIVIL ENGINEERS.
4. THIS DRAWING HAS BEEN PREPARED IN ACCORDANCE WITH THE SCOPE OF APPOINTMENT WITH THE CLIENT AND IS SUBJECT TO THE TERMS OF THAT APPOINTMENT AND SHOULD ONLY BE USED FOR THE PURPOSE FOR WHICH IT IS INTENDED.
5. ALL NEW CONSTRUCTION AND MATERIALS ARE TO CONFORM TO LOCAL BY LAWS, CURRENT BUILDING REGULATIONS AND BRITISH STANDARDS.
6. THIS DRAWING AND ALL OF THE INFORMATION SHOWN IS THE PROPERTY OF @ ARCHITECT (UK) LTD AND SHALL NOT BE COPIED WHOLE, OR IN ANY PART, OR USED FOR ANY OTHER PURPOSE WITHOUT WRITTEN PERMISSION OF THE COMPANY.

@ ARCHITECT
@ Architect (UK) Ltd
Suite 2, Clocktower House, Station Road
West Horndon, Essex CM13 3XL
01708 477899
office@architect.ltd.uk
www.architect.ltd.uk

CLIENT Linden Group

PROJECT STARBUCKS
205 manchester Road
Stockport

DRAWING TITLE Proposed Site Plan

SCALE @ A1 1:100@ A1/ 1:200@A3

DRAWN SP | **CHECKED** NS

DRAWING No 23.-0185 A-PL-DR-00-20-PL02 | **REV** D