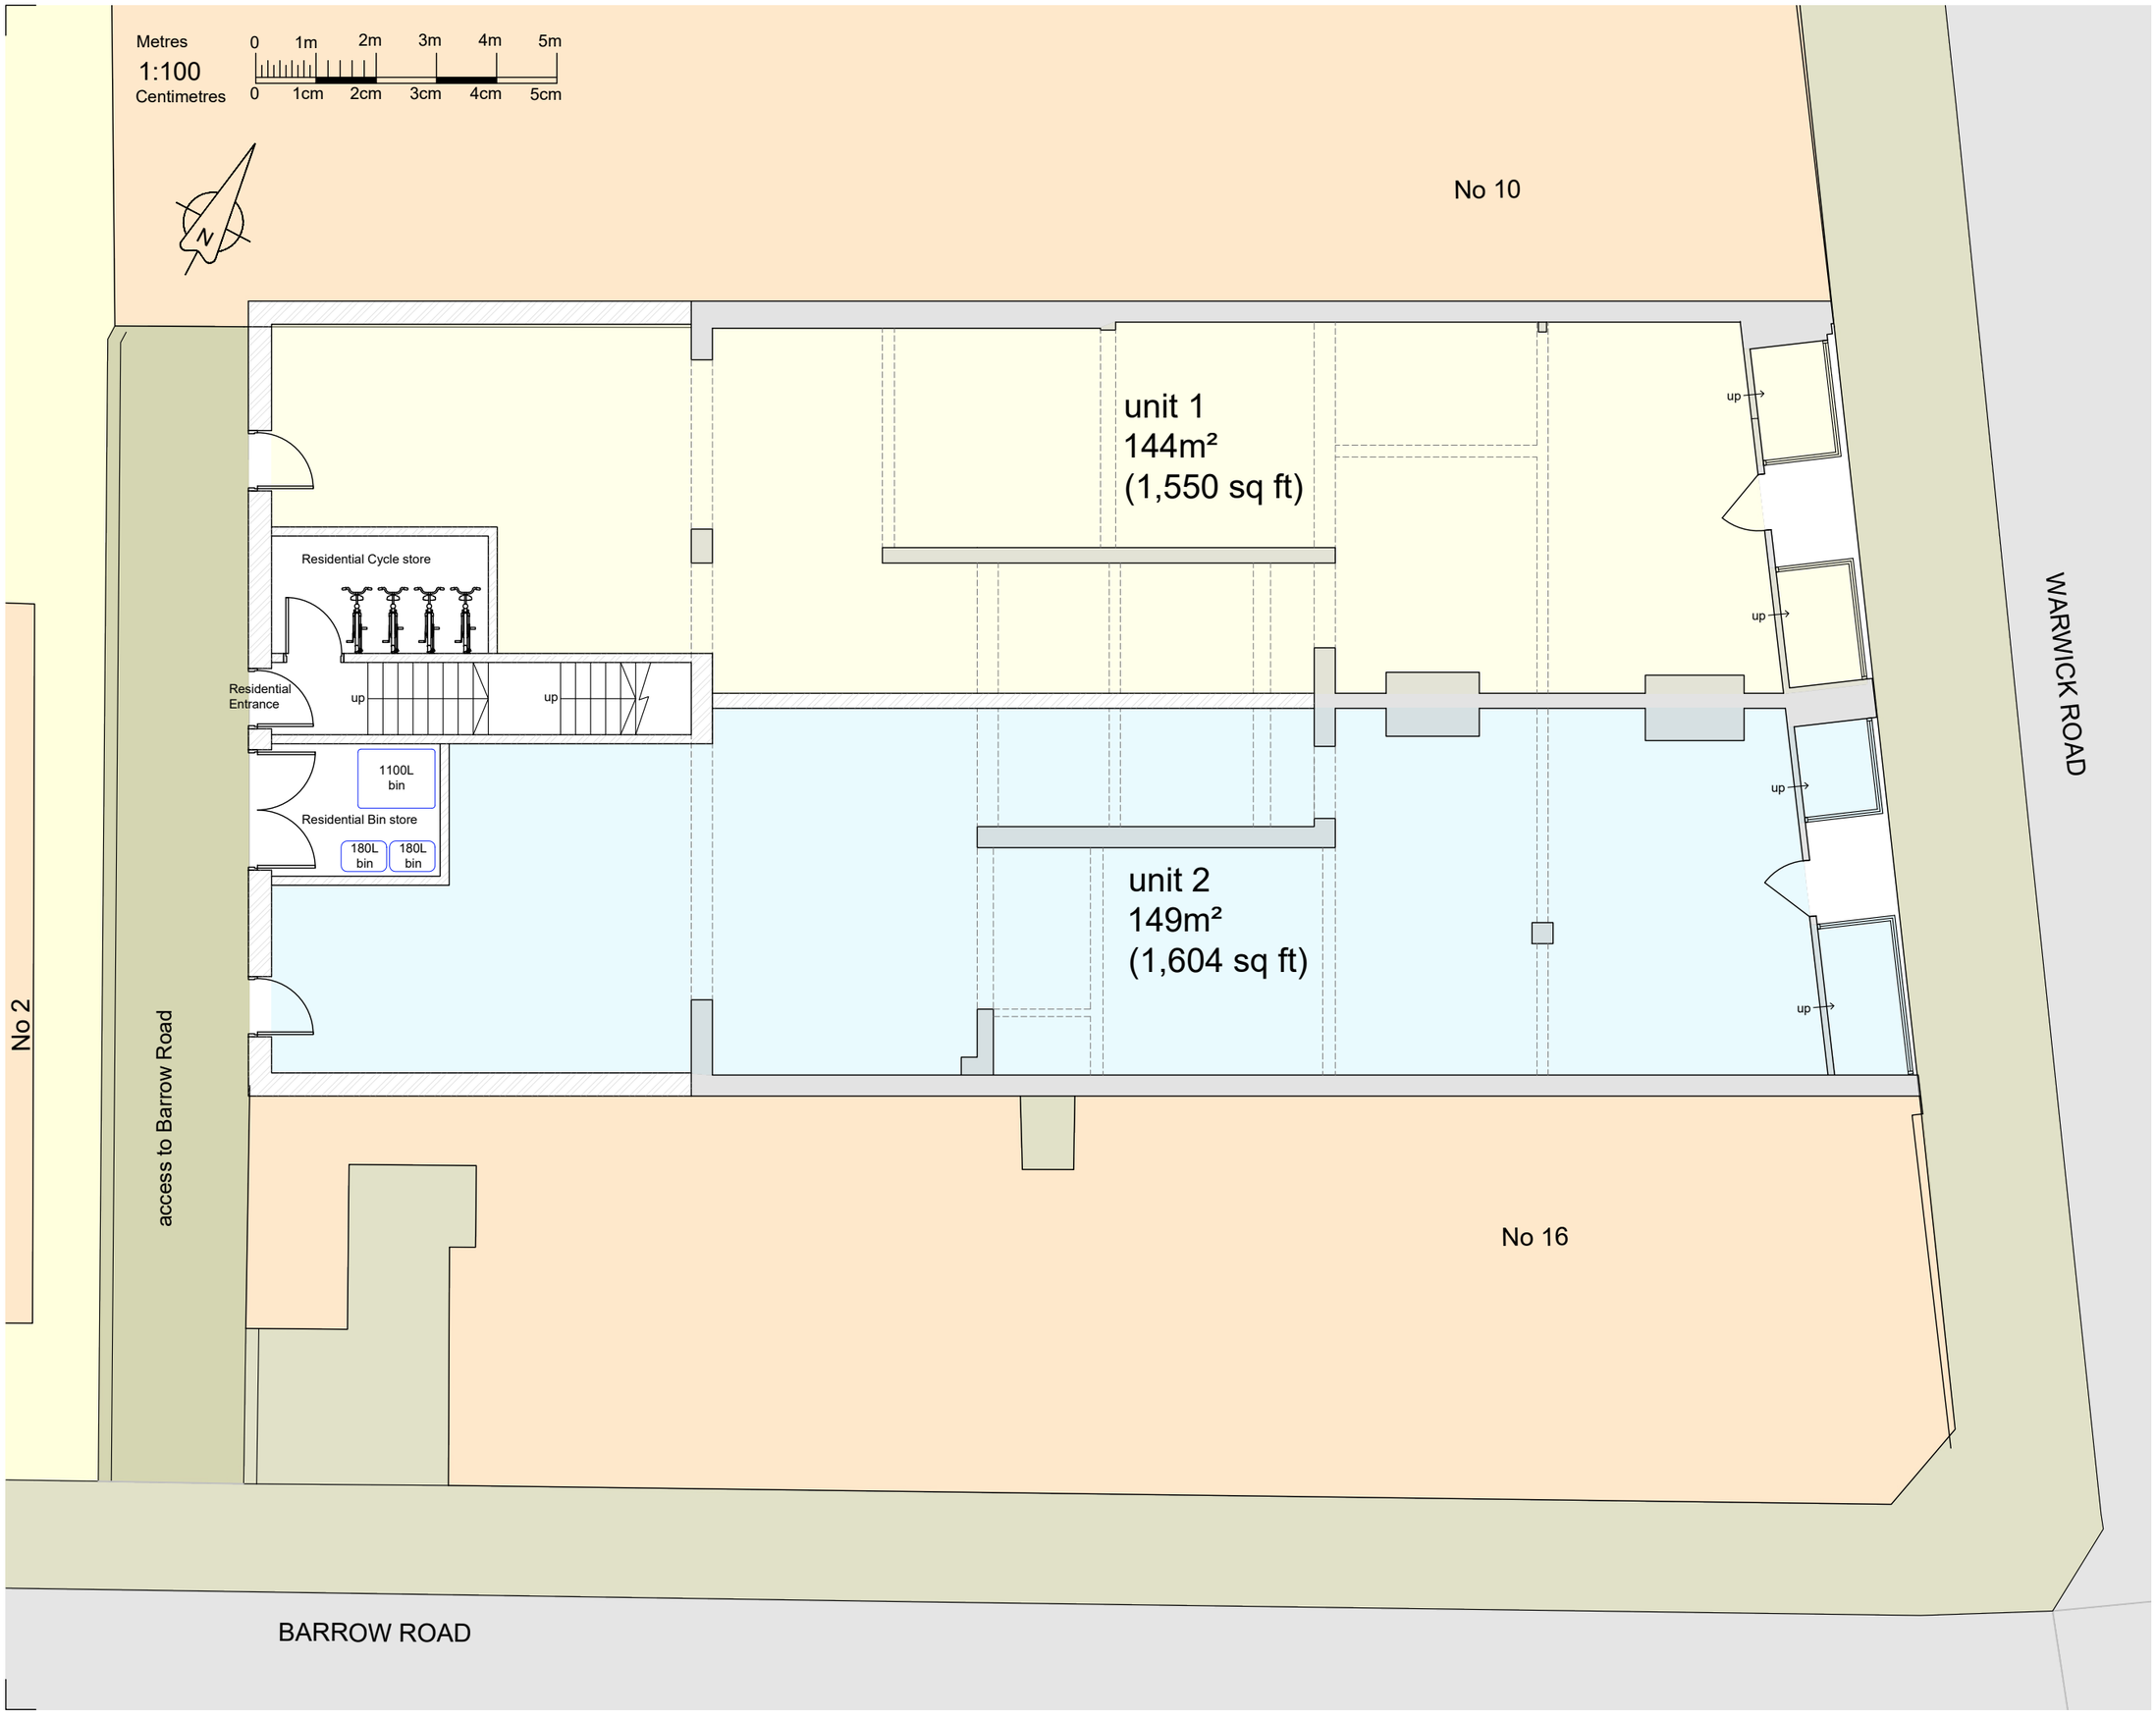


The copyright of this drawing is vested with AP Engineering Design Ltd and must not be copied or reproduced without the consent of the company.

Figured dimensions only to be taken from this drawing. DO NOT SCALE. All contractors must visit the site and be responsible for checking all setting out dimensions and notifying the architect of any discrepancies prior to any manufacture or construction work.

NOTES:

REVISION	DATE	NOTES	CHK

FOR INFORMATION

Client

Wareing & Co

Project

12-14 High Street
Kenilworth, CV8 1HE

Drawing Title

PROPOSED GROUND FLOOR PLAN

Drawn	Checked	Paper Size	Scale	Date
PA	QS	A3	1:100	OCT 26

Project No.	Drawing No.	Revision
26-031	103	-

e info@APBDS.co.uk
BUILDING DESIGN SERVICES
STAGE 4 LEASE PLANS
t 07491 422421