
SCALE 1:50 @A1

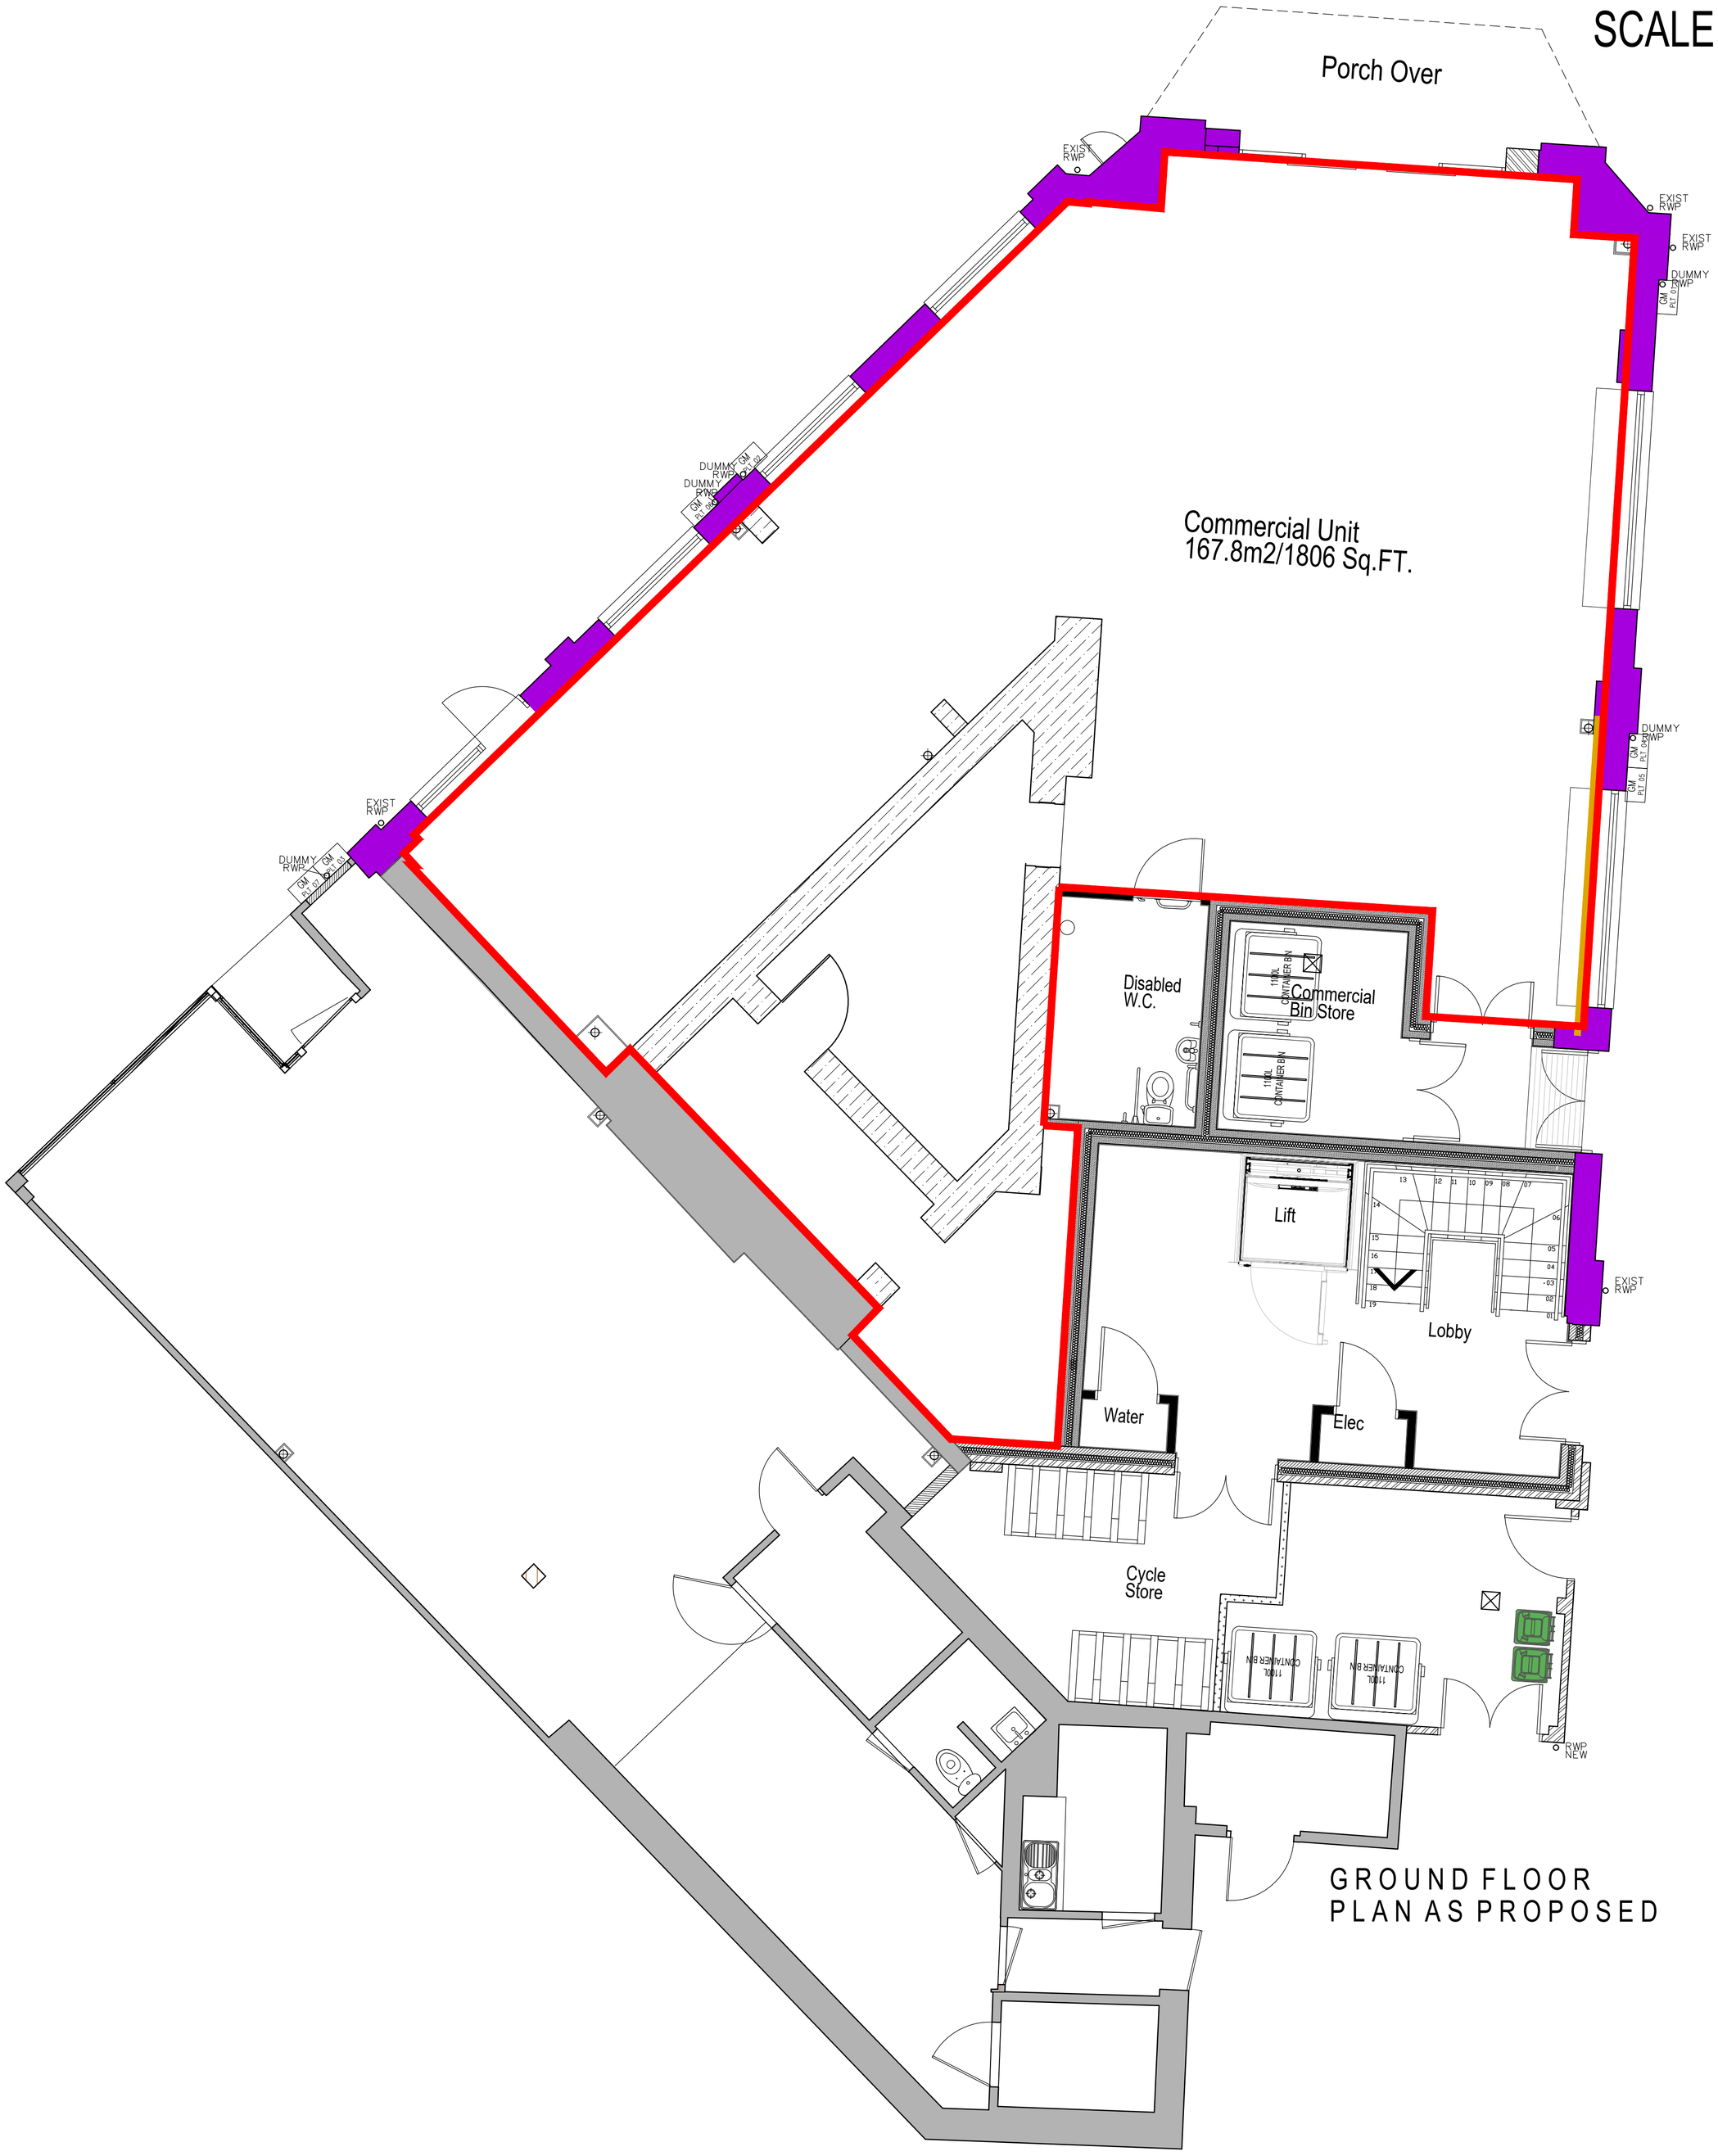

GROUND FLOOR
PLAN AS PROPOSED

REV	ITEM	DATE
-	-	-

CLIENT
DOMALIA UK LTD

© Copyright

DRAWING TITLE
GROUND FLOOR PLAN AS PROPOSED

JOB TITLE
ADD. & INT. MODS. TO FORM 7 APART.@ 25, 29 & 31 OLD WOKING ROAD, W. BYFLEET, SURREY, KT14 6LG

Conceptual Design Associates Ltd
Architectural Services
1A Chobham Road,
Woking, Surrey
GU21 6HX
T: 01483 766 966
F: 01483 766 966
E: enquiries@conceptual-design.co.uk
W: www.conceptual-design.co.uk

Job Title	Scale	Date	Author
25-31 OWR	1:50	OCT 26	GDP
Drawing No	**Client/ref**	**Rev**	
CDA-333-140	DOMALIA		

DO NOT SCALE THIS DRAWING, USE DIMENSIONS SHOWN ONLY, IF ANY ADDITIONAL DIMENSIONS ARE REQUIRED ASK.
ALL DIMENSIONS TO BE CHECKED ON SITE, ANY ERRORS OR OMISSIONS TO BE REPORTED TO ARCHITECT BEFORE ANY WORK COMMENCES.
THIS DRAWING TO BE READ IN CONJUNCTION WITH ALL OTHER RELEVANT DRAWINGS/RELEVANT MATERIALS
THIS DRAWING TO BE READ IN CONJUNCTION WITH ALL OTHER RELEVANT STRUCTURAL/CIVIL/MECHANICAL & ELECATRICAL ENGINEERS DRAWINGS.
THIS DRAWING IS THE PROPERTY OF CONCEPTUAL DESIGN ASSOCIATES LTD, IT SHALL NOT BE COPIED OR USED WITHOUT PRIOR CONSENT