
NOTE:
OSLO PALETTE


	DATE	COMMENT
A	23/09/2025	DETAIL DESIGN ISSUE
B	05/01/2026	SMALLER DESKS ADDED
C	27/05/2026	SITE DIMENSIONS UPDATED
D	28/05/2026	UPDATED FOLLOWING COMMENTS
E	02/06/2026	UPDATED FOLLOWING COMMENTS

KITCHEN-
JO-01 FOR CABINETRY
TL-01 TO UNDERSIDE OF HIGH LEVEL CABINETS
ST-01 FOR COUNTERTOP


1400 x 900mm BAR TABLE TO BE IN ST-01 (OPEN UNDERNEATH)

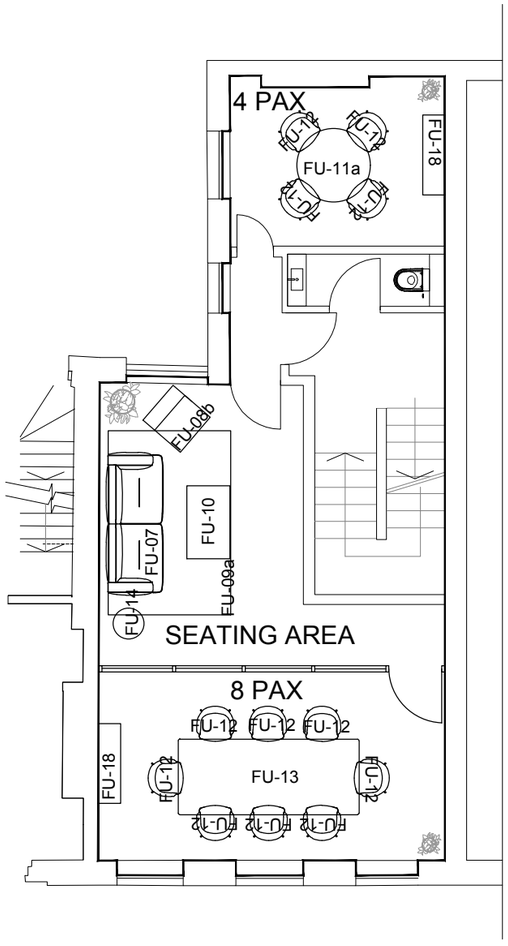

01 FIRST FLOOR PLAN
SCALE 1:100

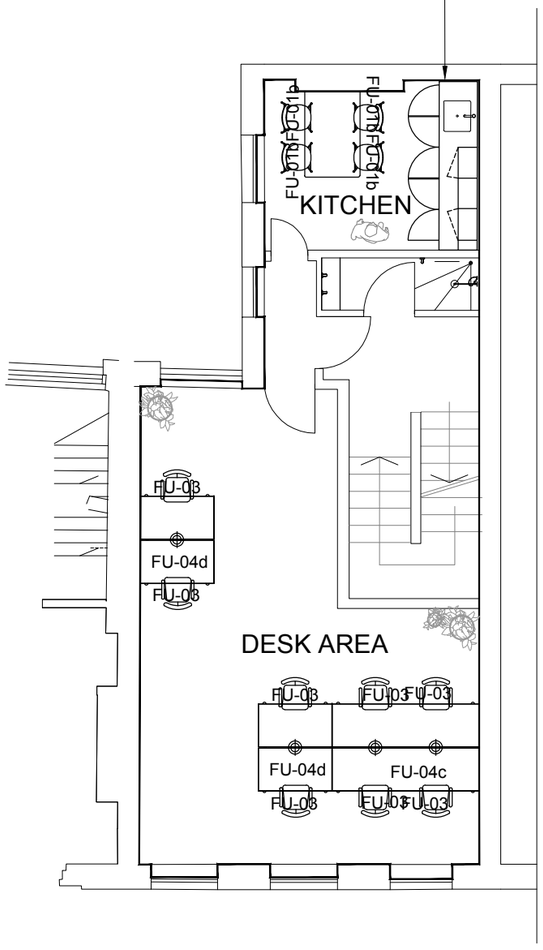

02 SECOND FLOOR PLAN
SCALE 1:100

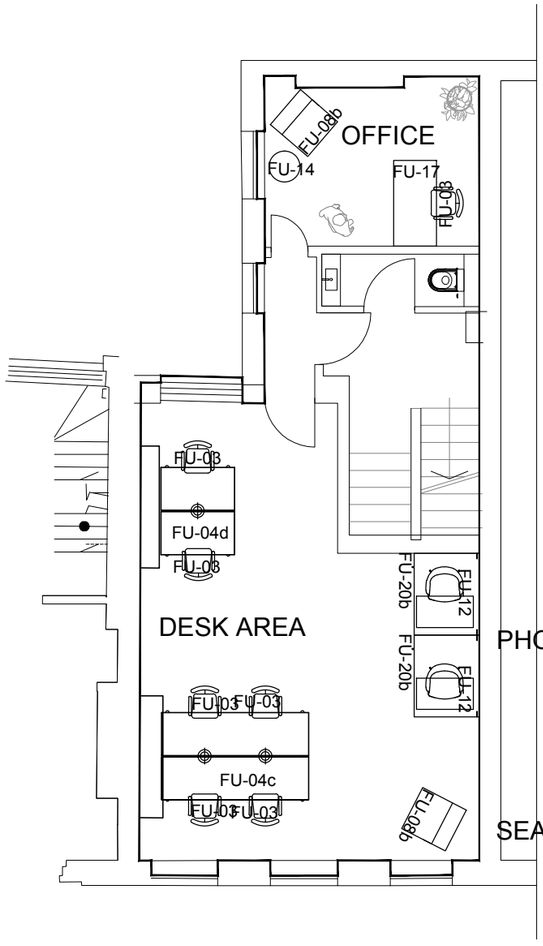

03 THIRD FLOOR PLAN
SCALE 1:100

PHONE BOOTHS

SEATING

SCALE: 1:100

0 1M 5M

DESIGN DEVELOPMENT

NOTES

DO NOT SCALE FROM THIS DRAWING. ALL DIMENSIONS ARE TO BE CHECKED ON SITE PRIOR TO MANUFACTURE/CONSTRUCTION. ANY DISCREPENCIES ARE TO BE RELAYED TO STUDIO PAX IMMEDIATELY.

© STUDIO PAX 2025

STUDIO PAX

PROJECT
30 MAIDEN LANE

DRAWING TITLE
FF&E PLANS
LEVEL 1-3

FIRST ISSUE	SCALE	SHEET SIZE
30/07/2025	1:100	A3

DRAWING NUMBER	REV
2025_073_104	E