

Notes:

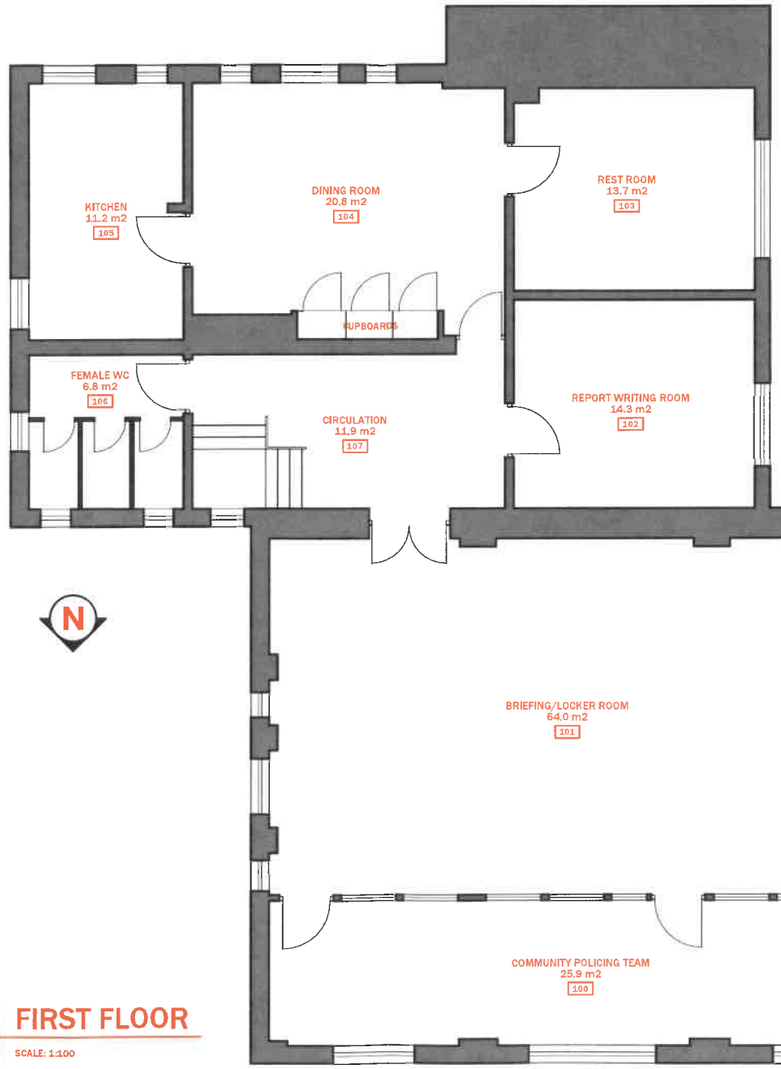

2 FIRST FLOOR

SCALE: 1:100

FIRST FLOOR

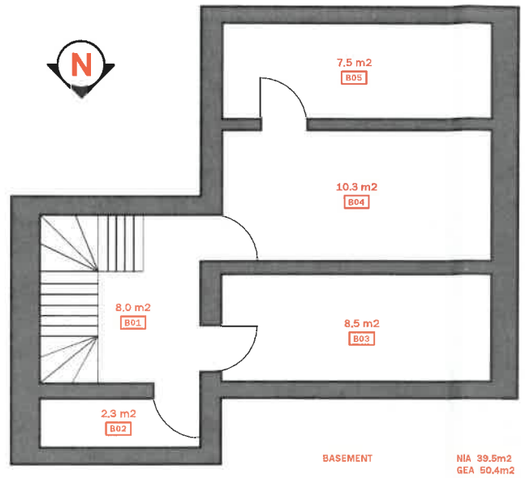

-1 BASEMENT

SCALE: 1:100

NOTE: Drawn from historical drawing

REV:	DESCRIPTION:	BY:	DATE:
0	INITIAL ISSUE	N.P.	06/01/22

STATUS: INFORMATION

southend onsea BOROUGH COUNCIL

SOUTHEND ON SEA BOROUGH COUNCIL
PROPERTY & ESTATE MANAGEMENT

SITE: LEIGH POLICE STATION

TITLE: BASEMENT & FIRST FLOOR PLAN

SCALE AT A3:	DATE:	DRAWN:	CHECKED:
1:100	17/01/22	N.P.	

PROJECT NO:	DRAWING NO:	REVISION:
ASSET-22	002	0

A3-(2), 17/01/2022 13:22:44, ISO full bleed A3 (297.00 x 420.00 MM)