
G2233-BDP-ZZ-01-DR-A-2002-Proposed First Floor P08.dwg

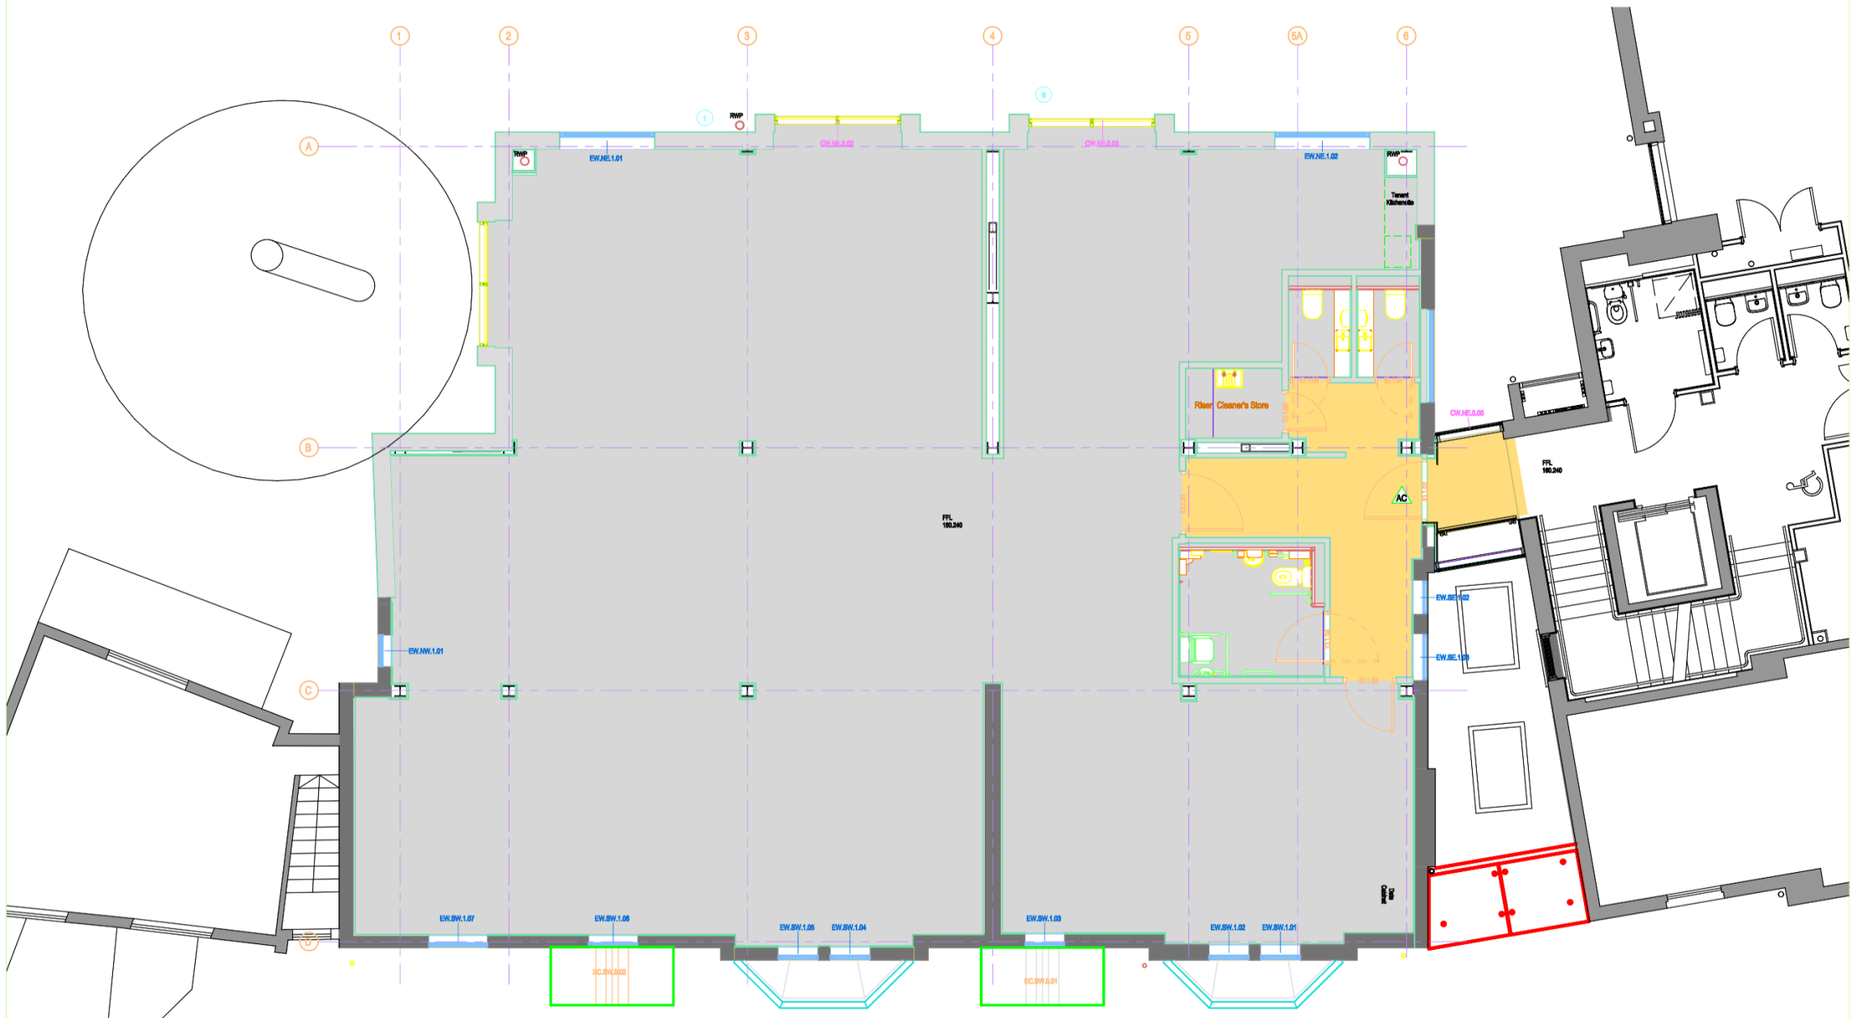

1 Proposed First Floor
1 : 50

BUILDING DESIGN PARTNERSHIP SHALL HAVE NO RESPONSIBILITY FOR ANY USE MADE OF THIS DOCUMENT OTHER THAN FOR THAT WHICH IT WAS PREPARED AND ISSUED.

ALL DIMENSIONS SHOULD BE CHECKED ON SITE.

DO NOT SCALE FROM THIS DRAWING

ANY DRAWING ERRORS OR DIVERGENCIES SHOULD BE BROUGHT TO THE ATTENTION OF BUILDING DESIGN PARTNERSHIP AT THE ADDRESS SHOWN BELOW.

DRAWINGS SHALL BE READ IN CONJUNCTION WITH THE FOLLOWING BEFORE WORK COMMENCES:
- THE CDM DESIGN ISSUES REGISTER
- THE BDP RISK ACROSS OF DRAWINGS
- THE PROJECT CDM RISK REGISTER

NOTES

Key

Existing walls
Proposed Walls
Out of scope
AC Access Control

Notes:
To be read in conjunction
- SE/Civil Drawings
- MEPH Drawings

Acoustician report G2233-BDP-XX-DR-A-4301-Floor and Wall Finishes
G2233-BDP-XX-DR-A-7401-Sanitary Block
G2233-BDP-XX-DR-A-3601-Ceiling Finishes Scoping Plans
G2233-BDP-XX-DR-A-3201-Internal Door Schedule types
G2233-BDP-XX-DR-A-3101-External openings Schedule
G2233-BDP-XX-DR-A-2201-Internal Wall Types GA Plans

Project Boundary
Office space
WCs and Shower
Plants & Risers
Lobby / Circulation
Proposed new roof
Handelsbanken fit-out not within scope

** Proposal subject to accurate measured survey*

P08	Design development and VE changes incoporated	AA	MK	08.12.25
P07	Stage 3 Issue	AA	MK	28.09.25
P06	Preliminary Stage 3 Issue	AA	MK	12.09.25
P05	Updated GA Plans	AA	MK	01.09.25
P04	Updated GA Plans	AA	MK	19.08.25
P03	Updated GA Plans	AA	MK	14.08.25
P02	Updated GA Plans	MK	/	01.08.25
P01	Tender Issue	MK	MD	18.07.25

BDP.
1 Edmund Gardens
121 Edmund Street
Birmingham
B3 2HJ
United Kingdom

T +44 [0]121 212 3553
www.bdp.com

PROJECT TITLE
7-8 Greenfield Crescent

JOB NUMBER
P3004970

DRAWING TITLE
Proposed First Floor

SIZE @ A1
1 : 50

DRAWING DATE
18.07.25

DRAWING No.
G2233-BDP-ZZ-01-DR-A-2002

REVISION
P08

AUTODESK Viewer
AUTODESK