


GROUND FLOOR PLAN AS PROPOSED

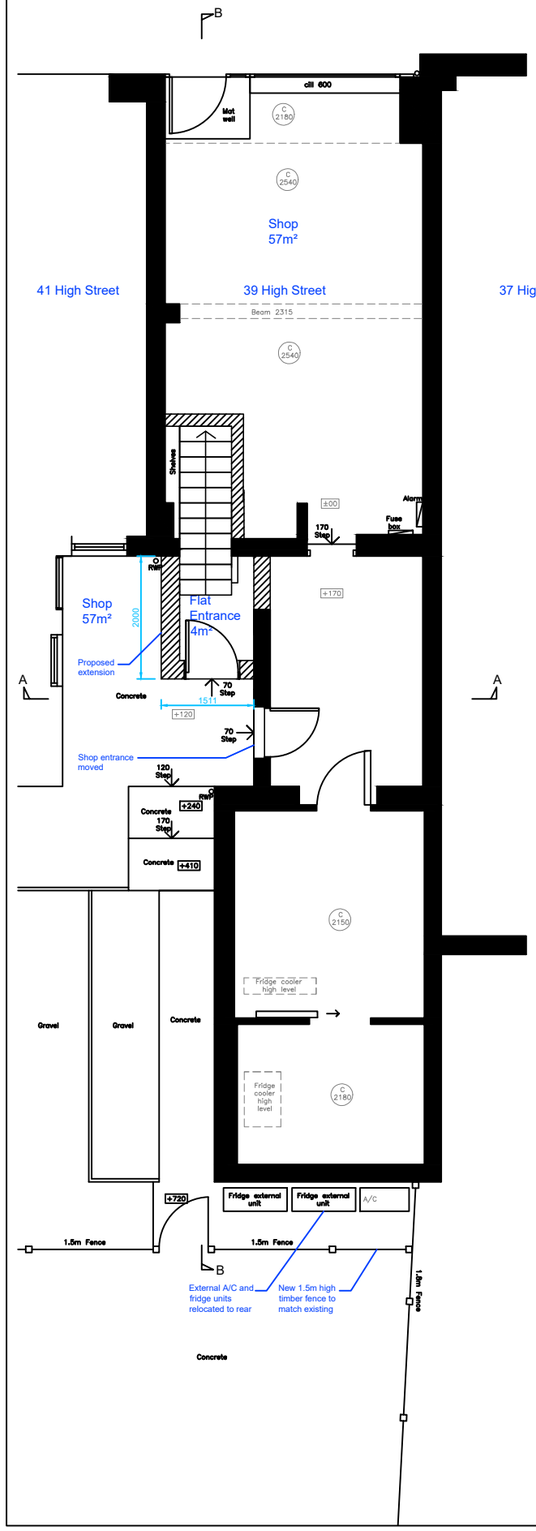


FIRST FLOOR PLAN AS PROPOSED

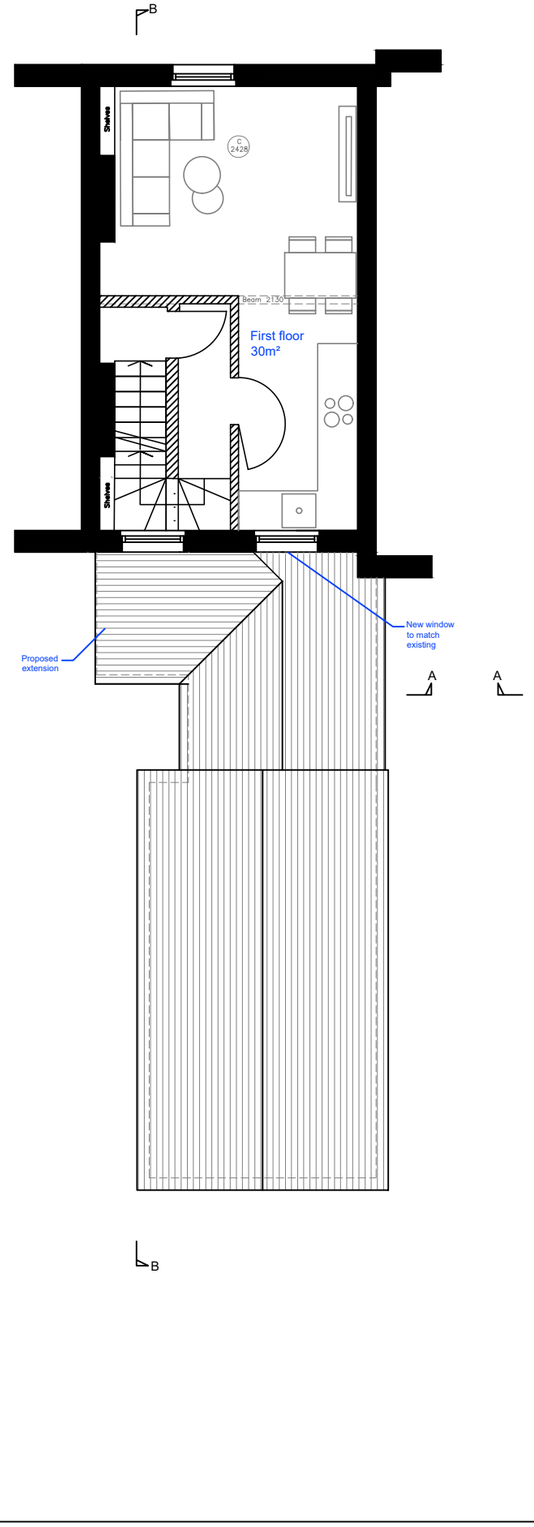

SECOND FLOOR PLAN AS PROPOSED

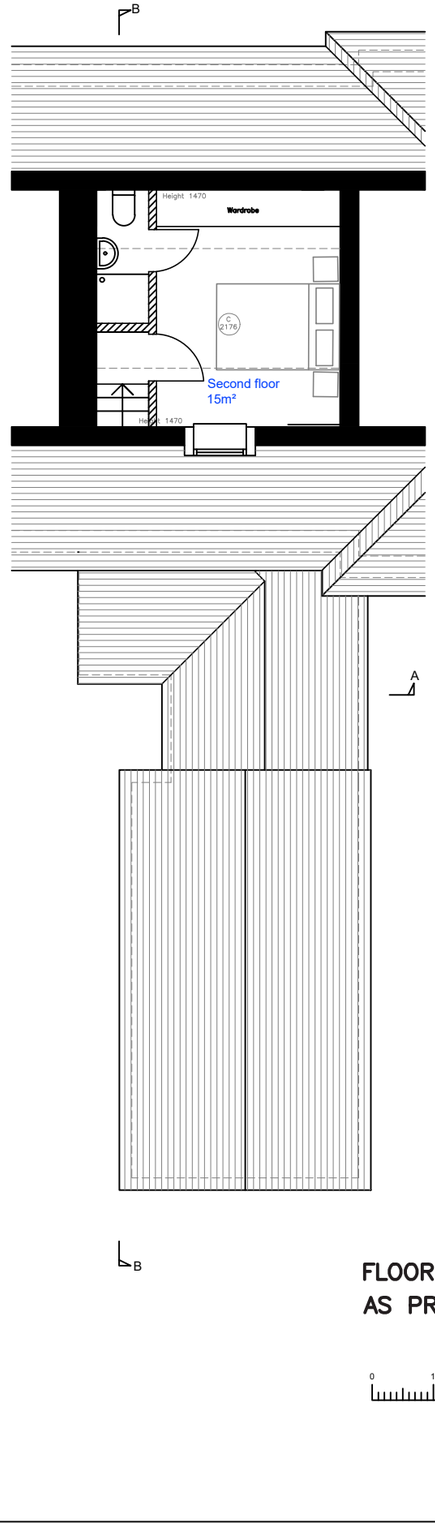

ROOF PLAN AS PROPOSED

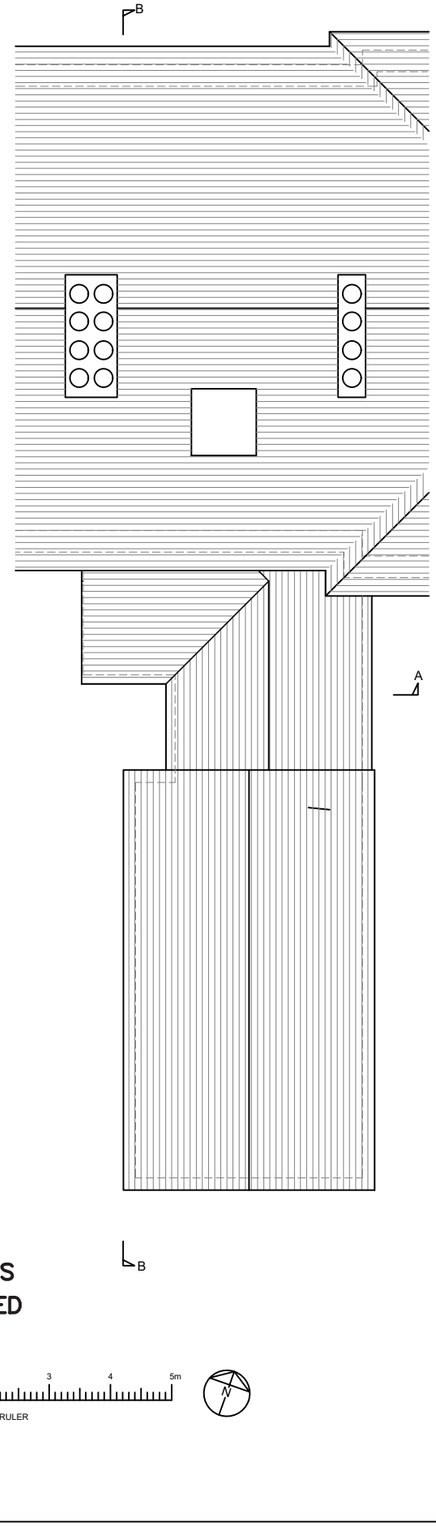

Notes:

- Planners can scale from this drawing.
- Contractor to verify all dimensions on site.
- Any discrepancy to be reported to the architect for clarification.
- Drawing and specifications to be read in conjunction with information from all other design consultants and contractors.
- Drawings and specifications to be read in conjunction with Designer's Hazard and Environment Assessment Record in accordance with current CDM regulations.
- All works to be carried out in accordance with the latest appropriate codes of practice and to comply with current building regulations.

FLOOR PLANS AS PROPOSED

0 1 2 3 4 5m

SCALE RULER

rev	details	date
project	39 HIGH STREET, GODALMING	
drawing	PLANS AS PROPOSED	
job no	drawing no	rev
2695	12	
status	Planning	
date	scale @ A3	
11/08/26	1:100	


HARK ARCHITECTURE LTD

E: info@harkarchitecture.co.uk
T: 02081234620

REAR ELEVATION
AS PROPOSED




SECTION AA
AS PROPOSED

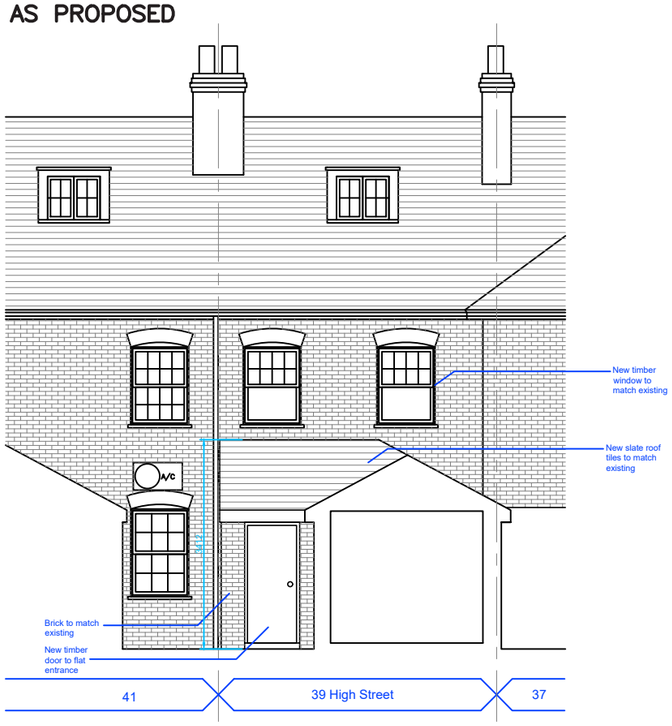

Notes:

- Planners can scale from this drawing.
- Contractor to verify all dimensions on site.
- Any discrepancy to be reported to the architect for clarification.
- Drawing and specifications to be read in conjunction with information from all other design consultants and contractors.
- Drawings and specifications to be read in conjunction with Designer's Hazard and Environment Assessment Record in accordance with current CDM regulations.
- All works to be carried out in accordance with the latest appropriate codes of practice and to comply with current building regulations.

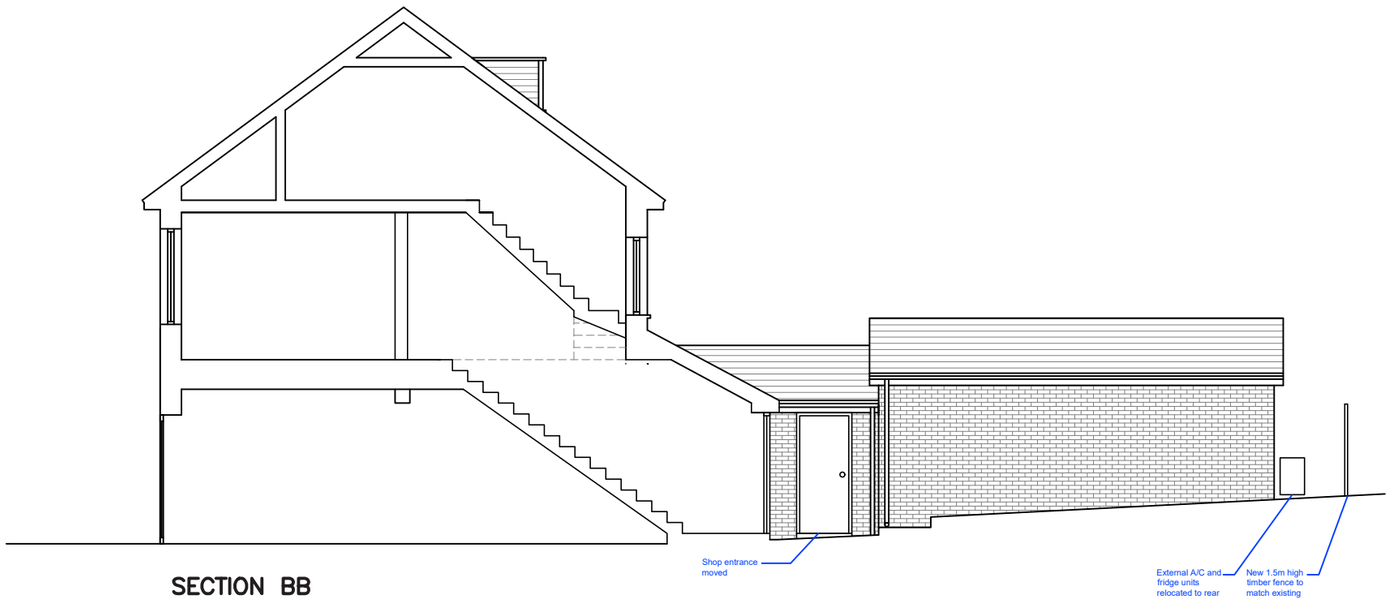

SECTION BB
AS PROPOSED



SCALE RULER

rev	details	date

project
39 HIGH STREET, GODALMING

drawing
ELEVATIONS & SECTIONS
AS PROPOSED

job no	drawing no	rev
2695	13	

status
Planning

date	scale @ A3	
11/08/26	1:100	

HARK ARCHITECTURE LTD

E: info@harkarchitecture.co.uk
T: 02081234620