

01 Rear Elevation
1:25 @ A1

1:25 scale @ A1
0 0.25m 0.5m 1m 2m

This drawing has been prepared for information purpose only and should not be submitted for planning or tender purposes.

Client Initials	Date	Signature

Signing this document indicates the client is aware and approves of the layout, dimensions and specification shown in the drawing. After the date of signing any change in the drawing at the client's request will incur an additional cost.

Rev	Date	
~~P01~~	~~04.02~~.2024	~~Pre~~ approval submission
P02	11.02.2025	Planning and listed building consent submission

DRAFT

Location:

Mike Tuck STUDIO

Mike Tuck Studio Ltd
Unit 317, 2A Ruckholt Rd
London E10 5NP
www.miketuck.co.uk

+44 (0) 208 556 9090
mail@miketuck.co.uk
© Mike Tuck Ltd


Client:
Barber Osgerby

Project:
43 Charlotte Road

DWG Title:
Existing Front Elevation

Drawn:	Checked:	Scale @A1:	Status:
EP	MT	1:50	Information

Project:	Stage	ID	type dwg no.	Rev:
142_CHR	03		X_301	P02

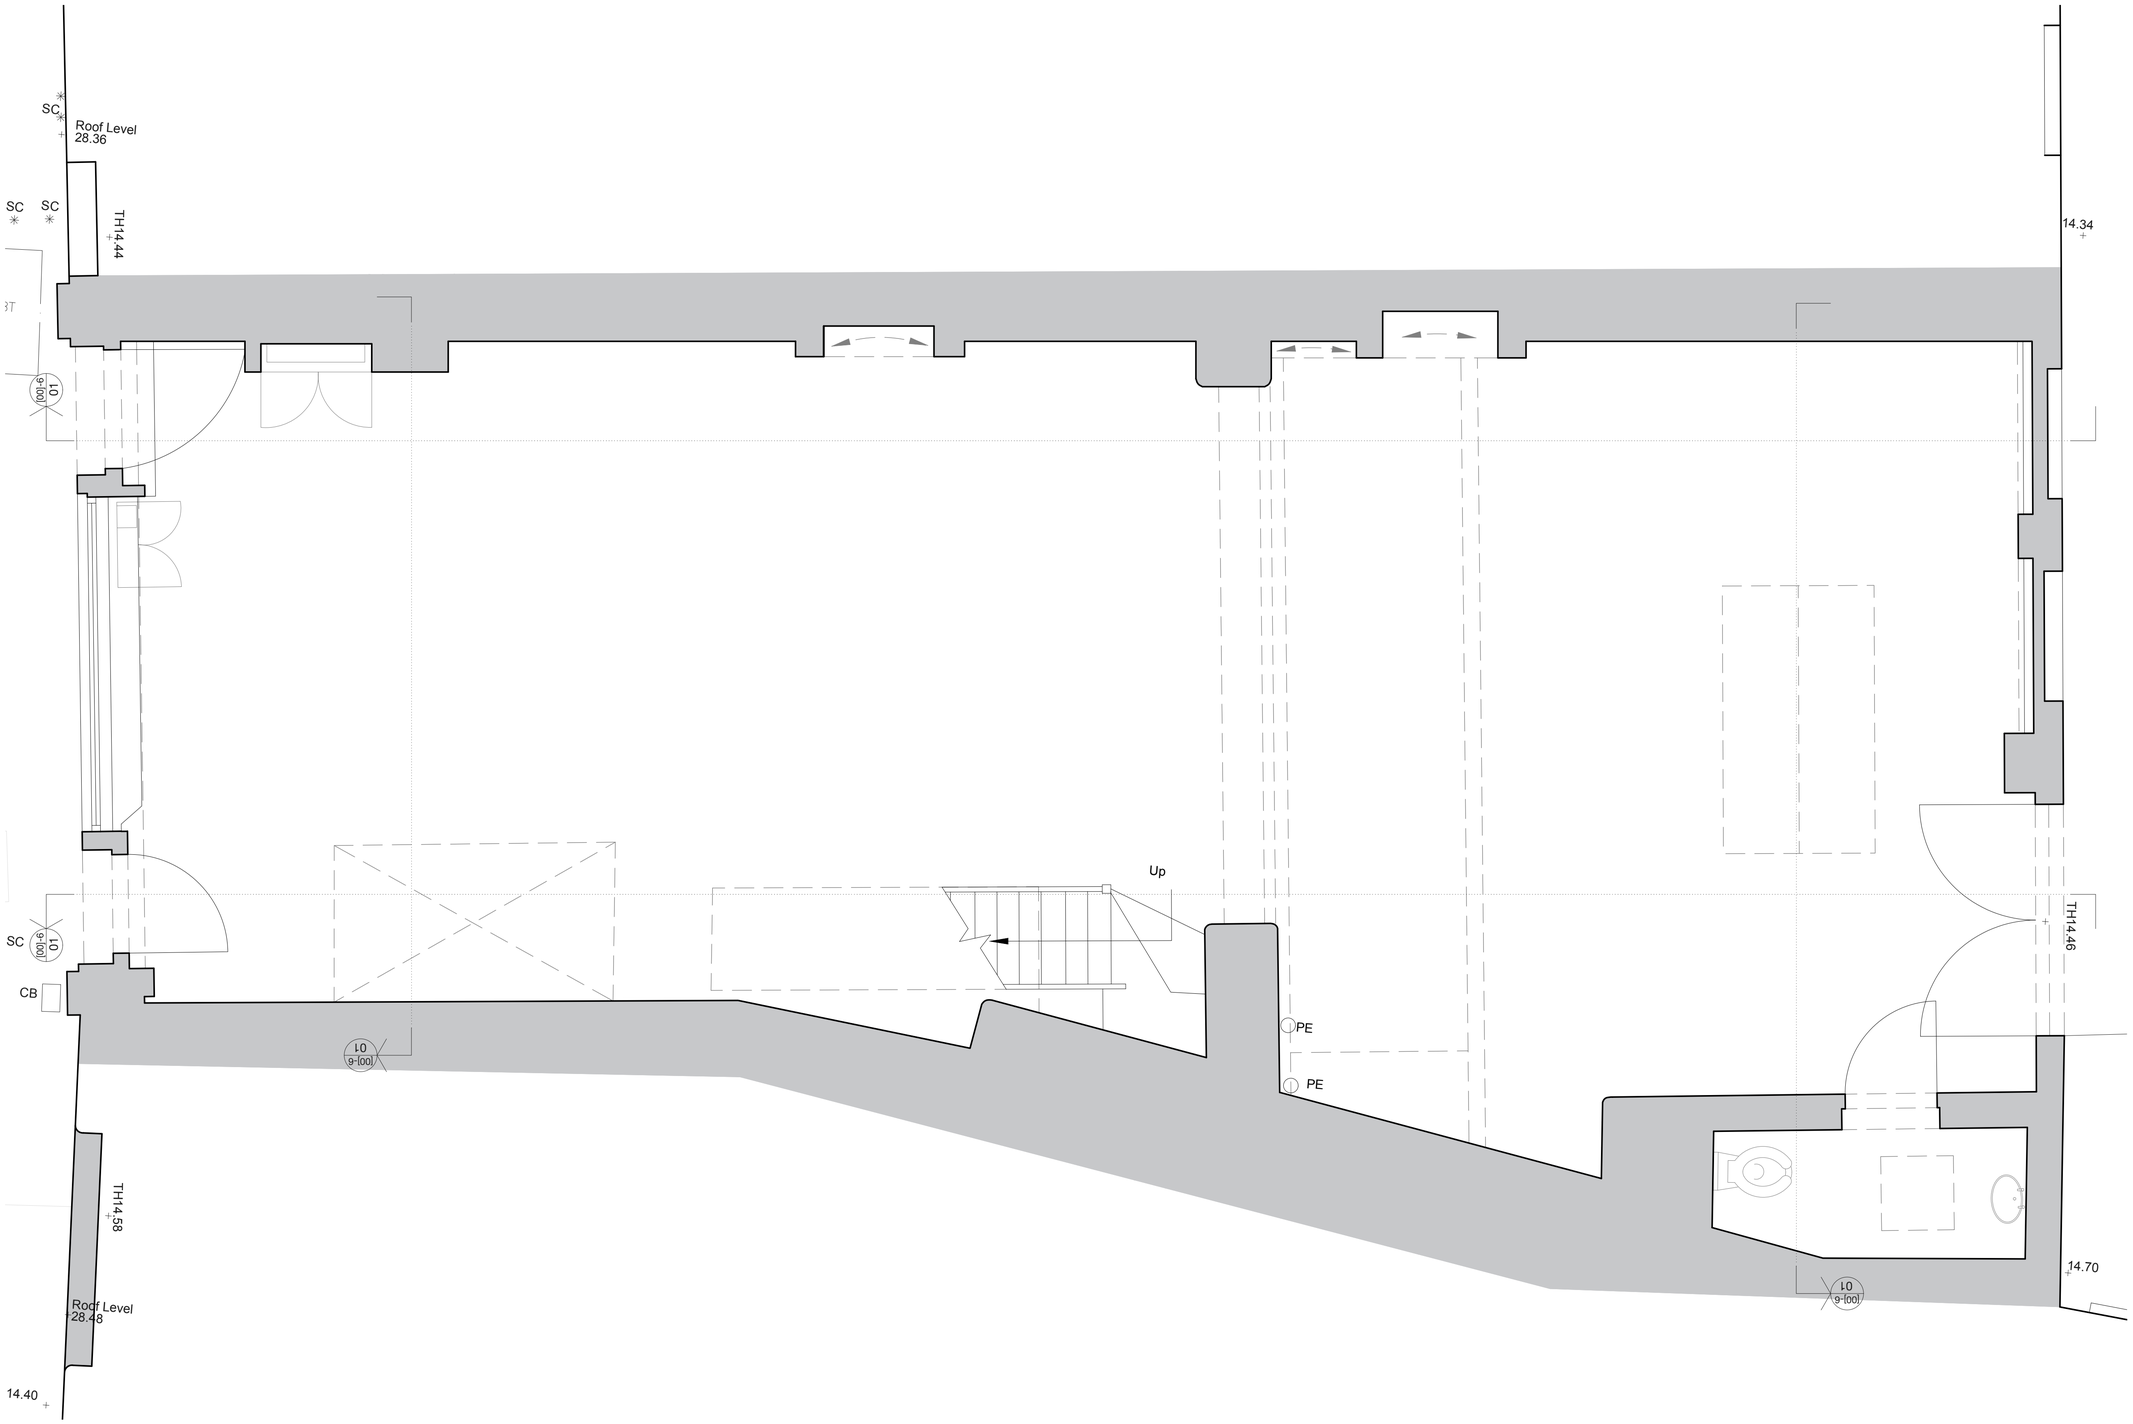

01 Ground Floor Plan
1:25 @ A1

1:25 scale @ A1
0 0.25m 0.5m 1m

This drawing has been prepared for information purpose only and should not be submitted for planning or tender purposes.

Client Initials	Date	Signature

Signing this document indicates the client is aware and approves of the layout, dimensions and specification shown in the drawing. After the date of signing any change in the drawing at the client's request will incur an additional cost.

Rev	Date	
P01	04.02.2024	Prior approval submission
P02	11.02.2025	Planning and listed building consent submission

DRAFT

Location:

Mike Tuck STUDIO

Mike Tuck Studio Ltd
Unit 317, 2A Ruckholt Rd
London E10 5NP
www.miketuck.co.uk

+44 (0) 208 556 9090
mail@miketuck.co.uk
© Mike Tuck Ltd


Client:
Barber Osgerby

Project:
43 Charlotte Road

DWG Title:
Existing Ground Floor Plan

Drawn:	Checked:	Scale @A1:	Status:
EP	MT	1:25	Information

Project:	Stage	ID	type dwg no.	Rev:
142_CHR	03		X_102	~~P02~~ P02

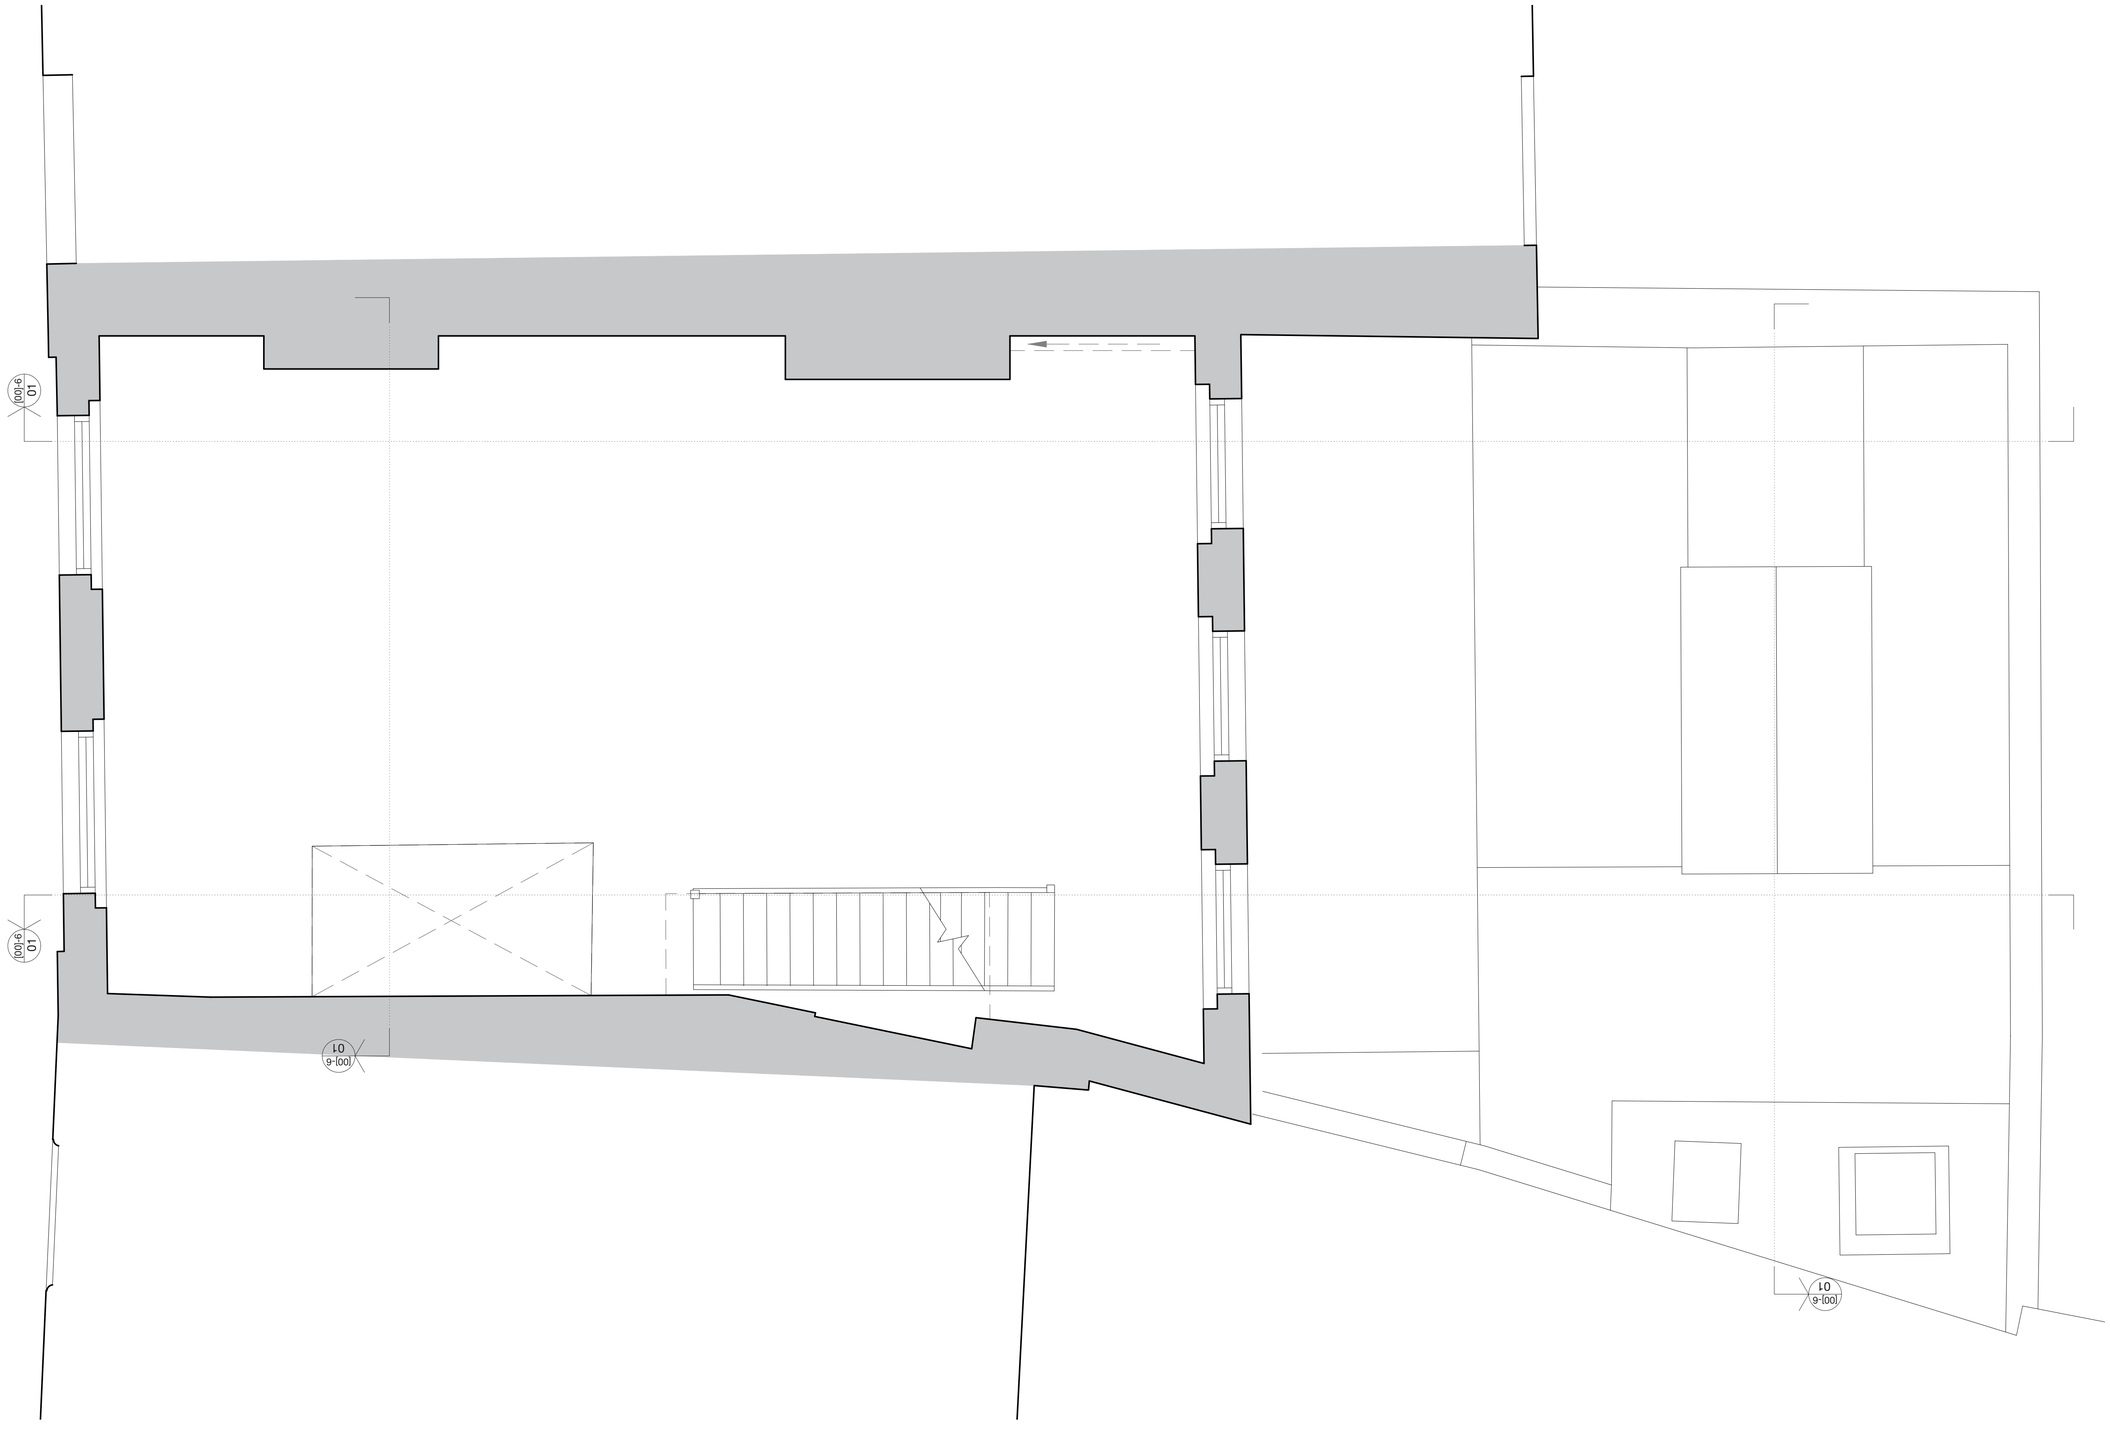

01 First Floor Plan
1:25 @ A1

1:25 scale @ A1
0 0.25m 0.5m 1m 2m

This drawing has been prepared for information purpose only and should not be submitted for planning or tender purposes.

Client Initials	Date	Signature

Signing this document indicates the client is aware and approves of the layout, dimensions and specification shown in the drawing. After the date of signing any change in the drawing at the client's request will incur an additional cost.

Rev	Date	
P01	04.02.2024	Prior approval submission
P02	11.02.2025	Planning and listed building consent submission

DRAFT

Location:

Mike Tuck STUDIO

Mike Tuck Studio Ltd
Unit 317, 2A Ruckholt Rd
London E10 5NP
www.miketuck.co.uk

+44 (0) 208 556 9090
mail@miketuck.co.uk

© Mike Tuck Ltd


Client:
Barber Osgerby

Project:
43 Charlotte Road

DWG Title:
Existing First Floor Plan

Drawn:	Checked:	Scale @A1:	Status:
EP	MT	1:25	Information

Project:	Stage	ID	type dwg no.	Rev:
142_CHR	03		X_103	~~P02~~

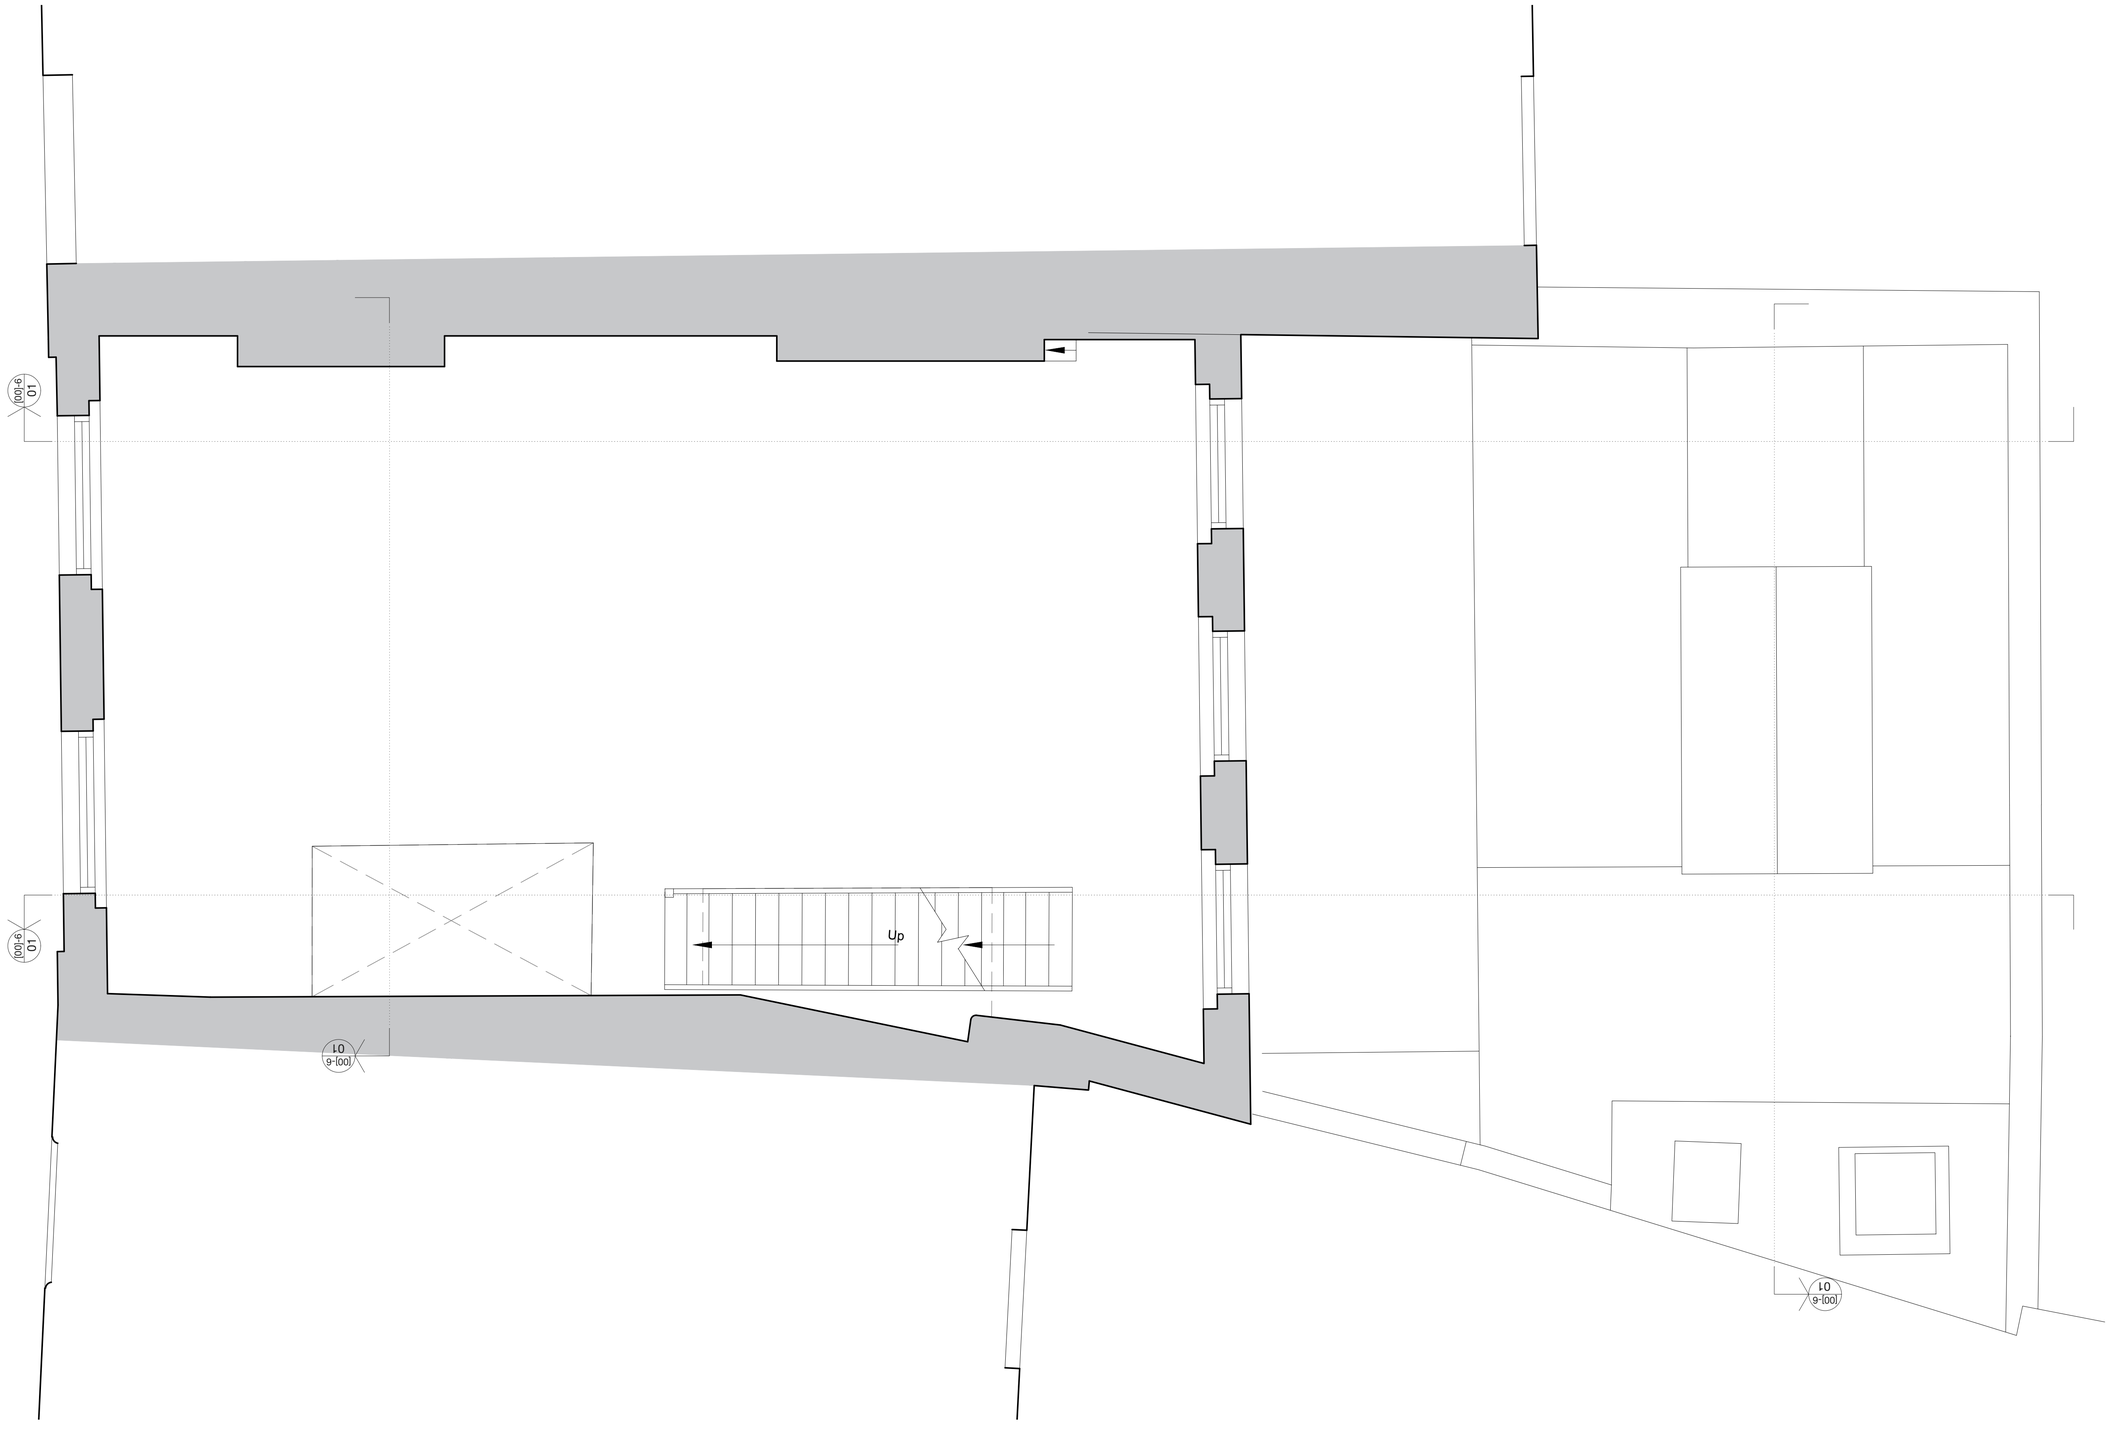

01 Roof Plan
1:25 @ A1

1:25 scale @ A1
0 0.25m 0.5m 1m 2m

This drawing has been prepared for information purpose only and should not be submitted for planning or tender purposes.

Client Initials	Date	Signature

Signing this document indicates the client is aware and approves of the layout, dimensions and specification shown in the drawing. After the date of signing any change in the drawing at the client's request will incur an additional cost.

Rev	Date	
P01	04.02.2024	Prior approval submission
P02	11.02.2025	Planning and listed building consent submission

DRAFT

Location:

Mike Tuck STUDIO

Mike Tuck Studio Ltd
Unit 317, 2A Ruckholt Rd
London E10 5NP
www.miketuck.co.uk

+44 (0) 208 556 9090
mail@miketuck.co.uk
© Mike Tuck Ltd


Client:
Barber Osgerby

Project:
43 Charlotte Road

DWG Title:
Existing Second Floor Plan

Drawn:	Checked:	Scale @A1:	Status:
EP	MT	1:25	Information

Project:	Stage	ID	type dwg no.	Rev:
142_CHR	03		X_104	P02

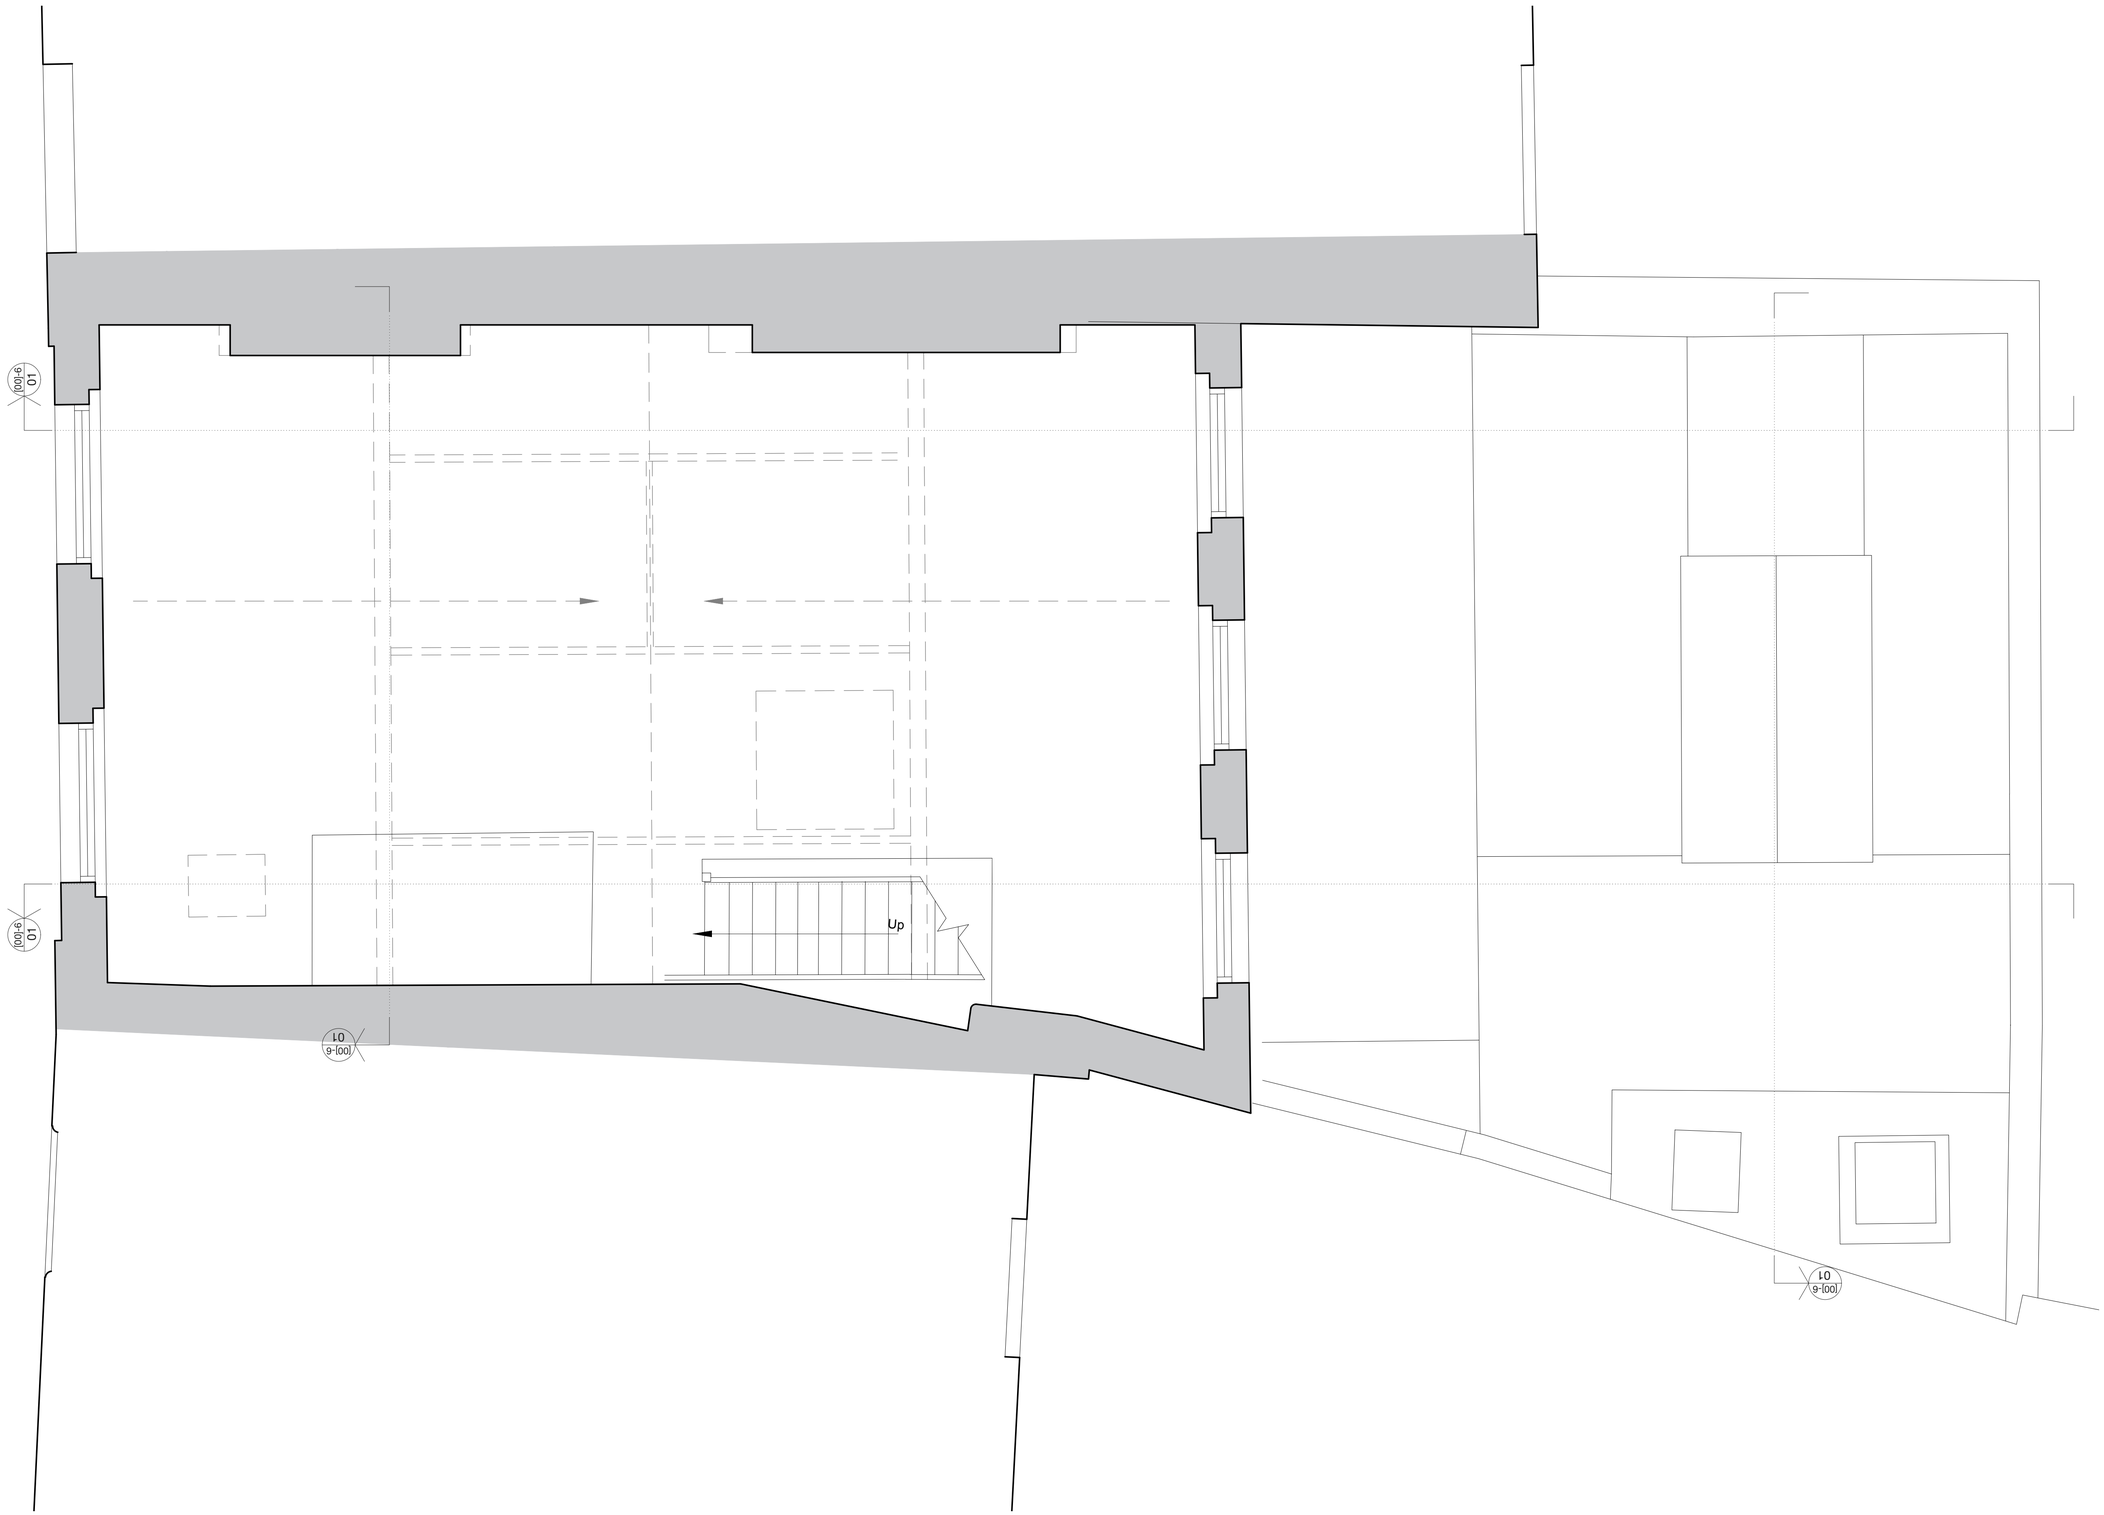

01 Third Floor Plan
1:25 @ A1

1:25 scale @ A1
0 0.25m 0.5m 1m 2m

This drawing has been prepared for information purpose only and should not be submitted for planning or tender purposes.

Client Initials	Date	Signature

Signing this document indicates the client is aware and approves of the layout, dimensions and specification shown in the drawing. After the date of signing any change in the drawing at the client's request will incur an additional cost.

Rev	Date	
P01	04.02.2024	Prior approval submission
P02	11.02.2025	Planning and listed building consent submission

DRAFT

Location:

Mike Tuck STUDIO

Mike Tuck Studio Ltd
Unit 317, 2A Ruckholt Rd
London E10 5NP
www.miketuck.co.uk

+44 (0) 208 556 9090
mail@miketuck.co.uk
© Mike Tuck Ltd

Client:
Barber Osgerby

Project:
43 Charlotte Road

DWG Title:
Existing Third Floor Plan

Drawn:	Checked:	Scale @A1:	Status:
EP	MT	1:25	Information

Project:	Stage	ID	type dwg no.	Rev:
142_CHR	03		X_105	P02